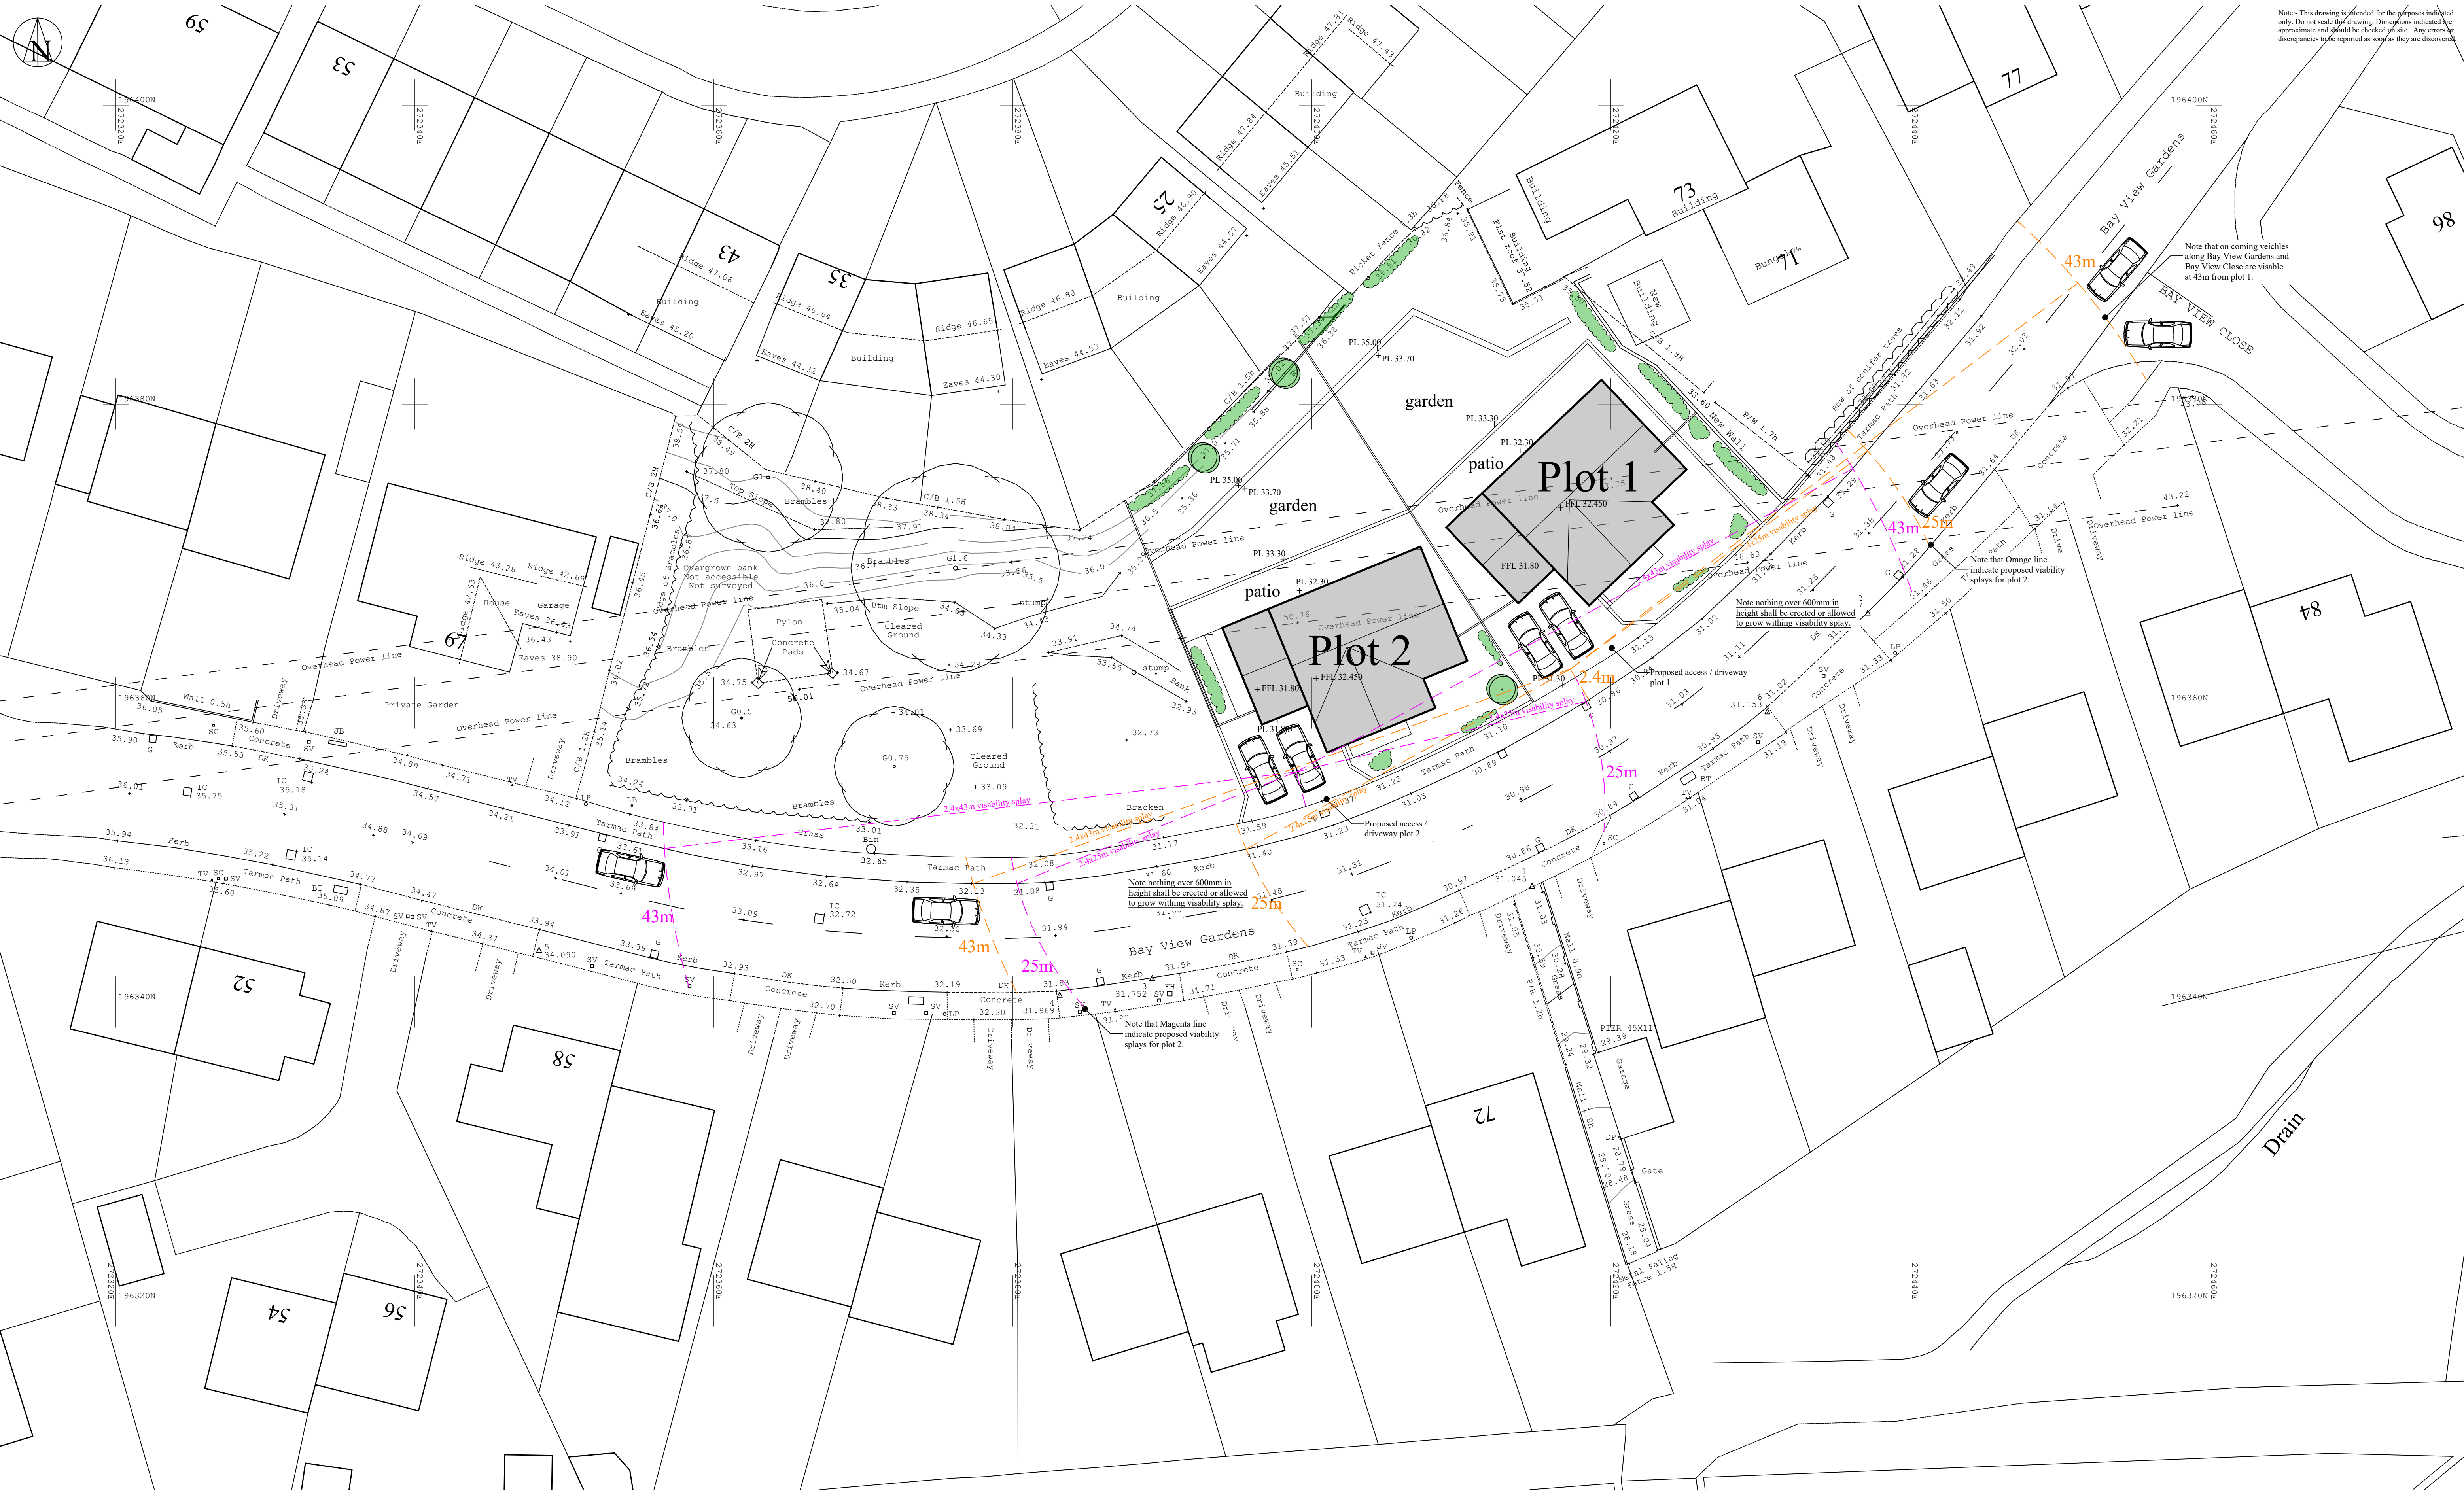


Design Parameters
Width of plots 1 & 2 min 14 - max 15.8m
Depth of plots 1 & 2 min 10 - max 11.5m
Eaves height of plots 1 & 2 height min 2.2 - max 2.7m
Ridge height of plots 1 & 2 min 6.0 - max 7.5m