



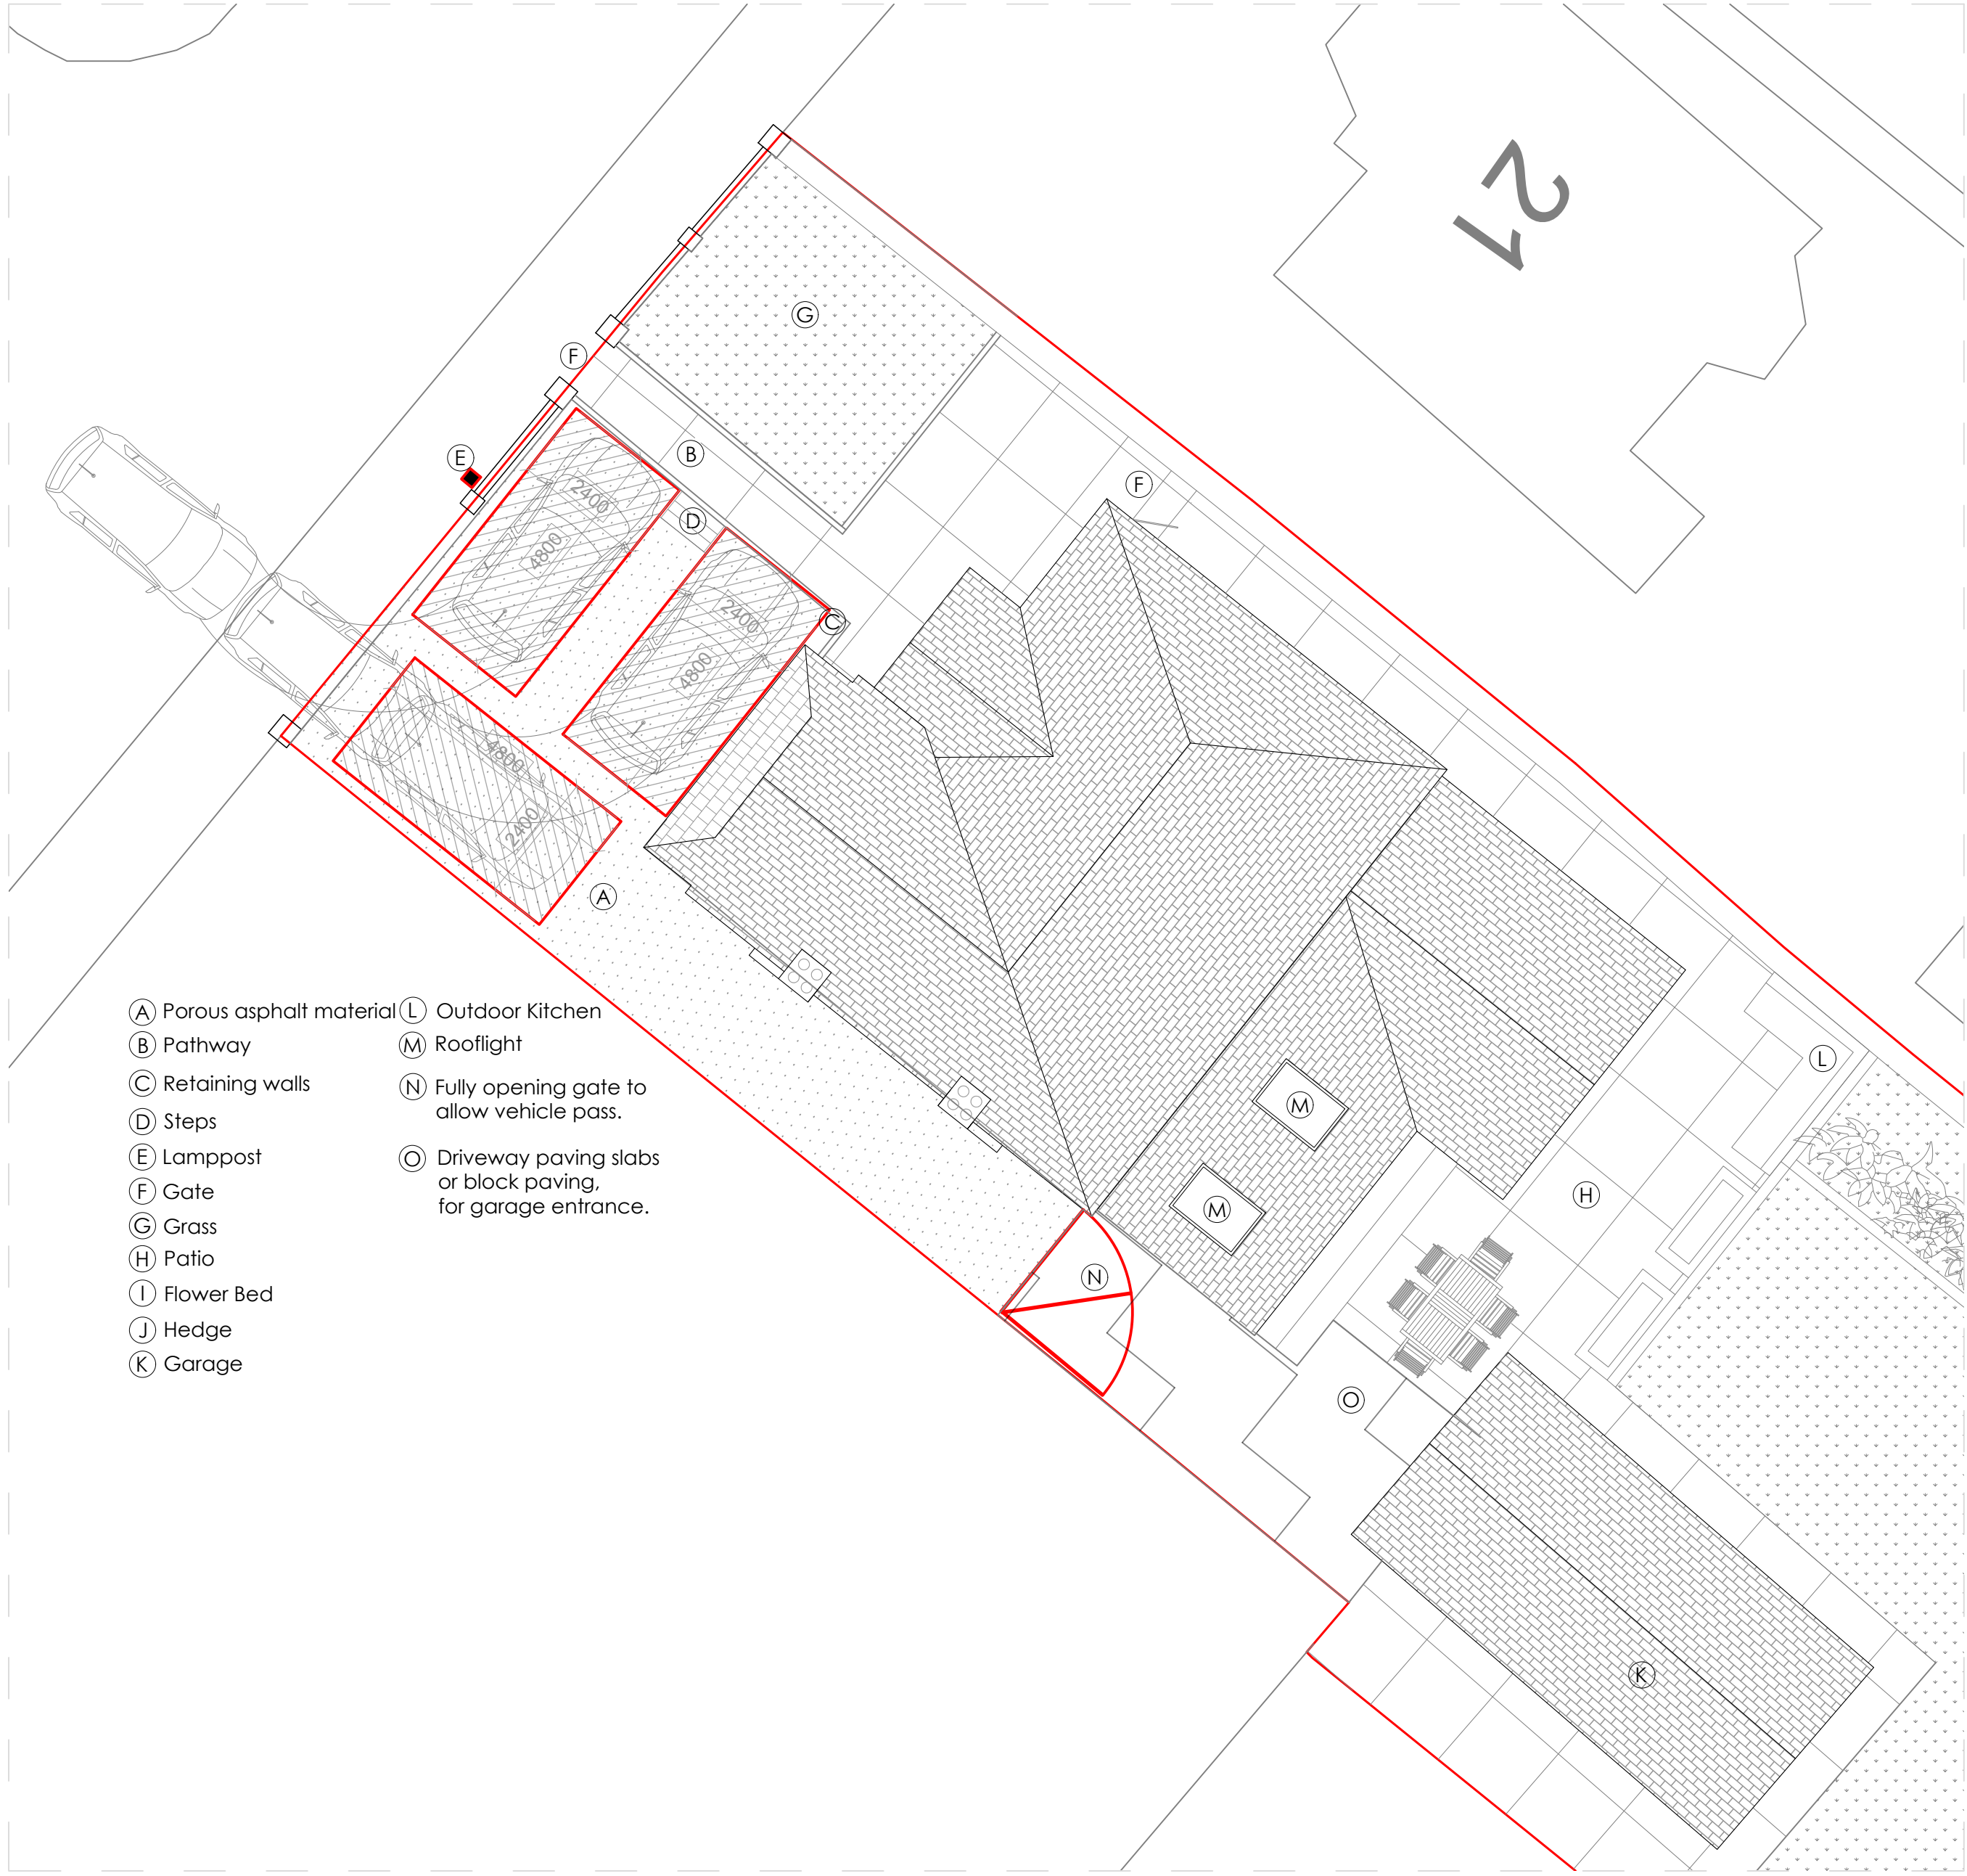

PP800 Auto Track
1:100 @ A1

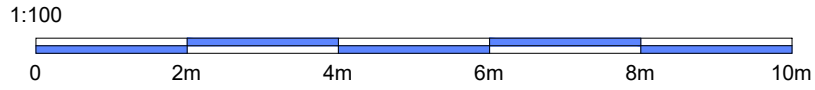

PP800 Auto Track
1:100 @ A1