


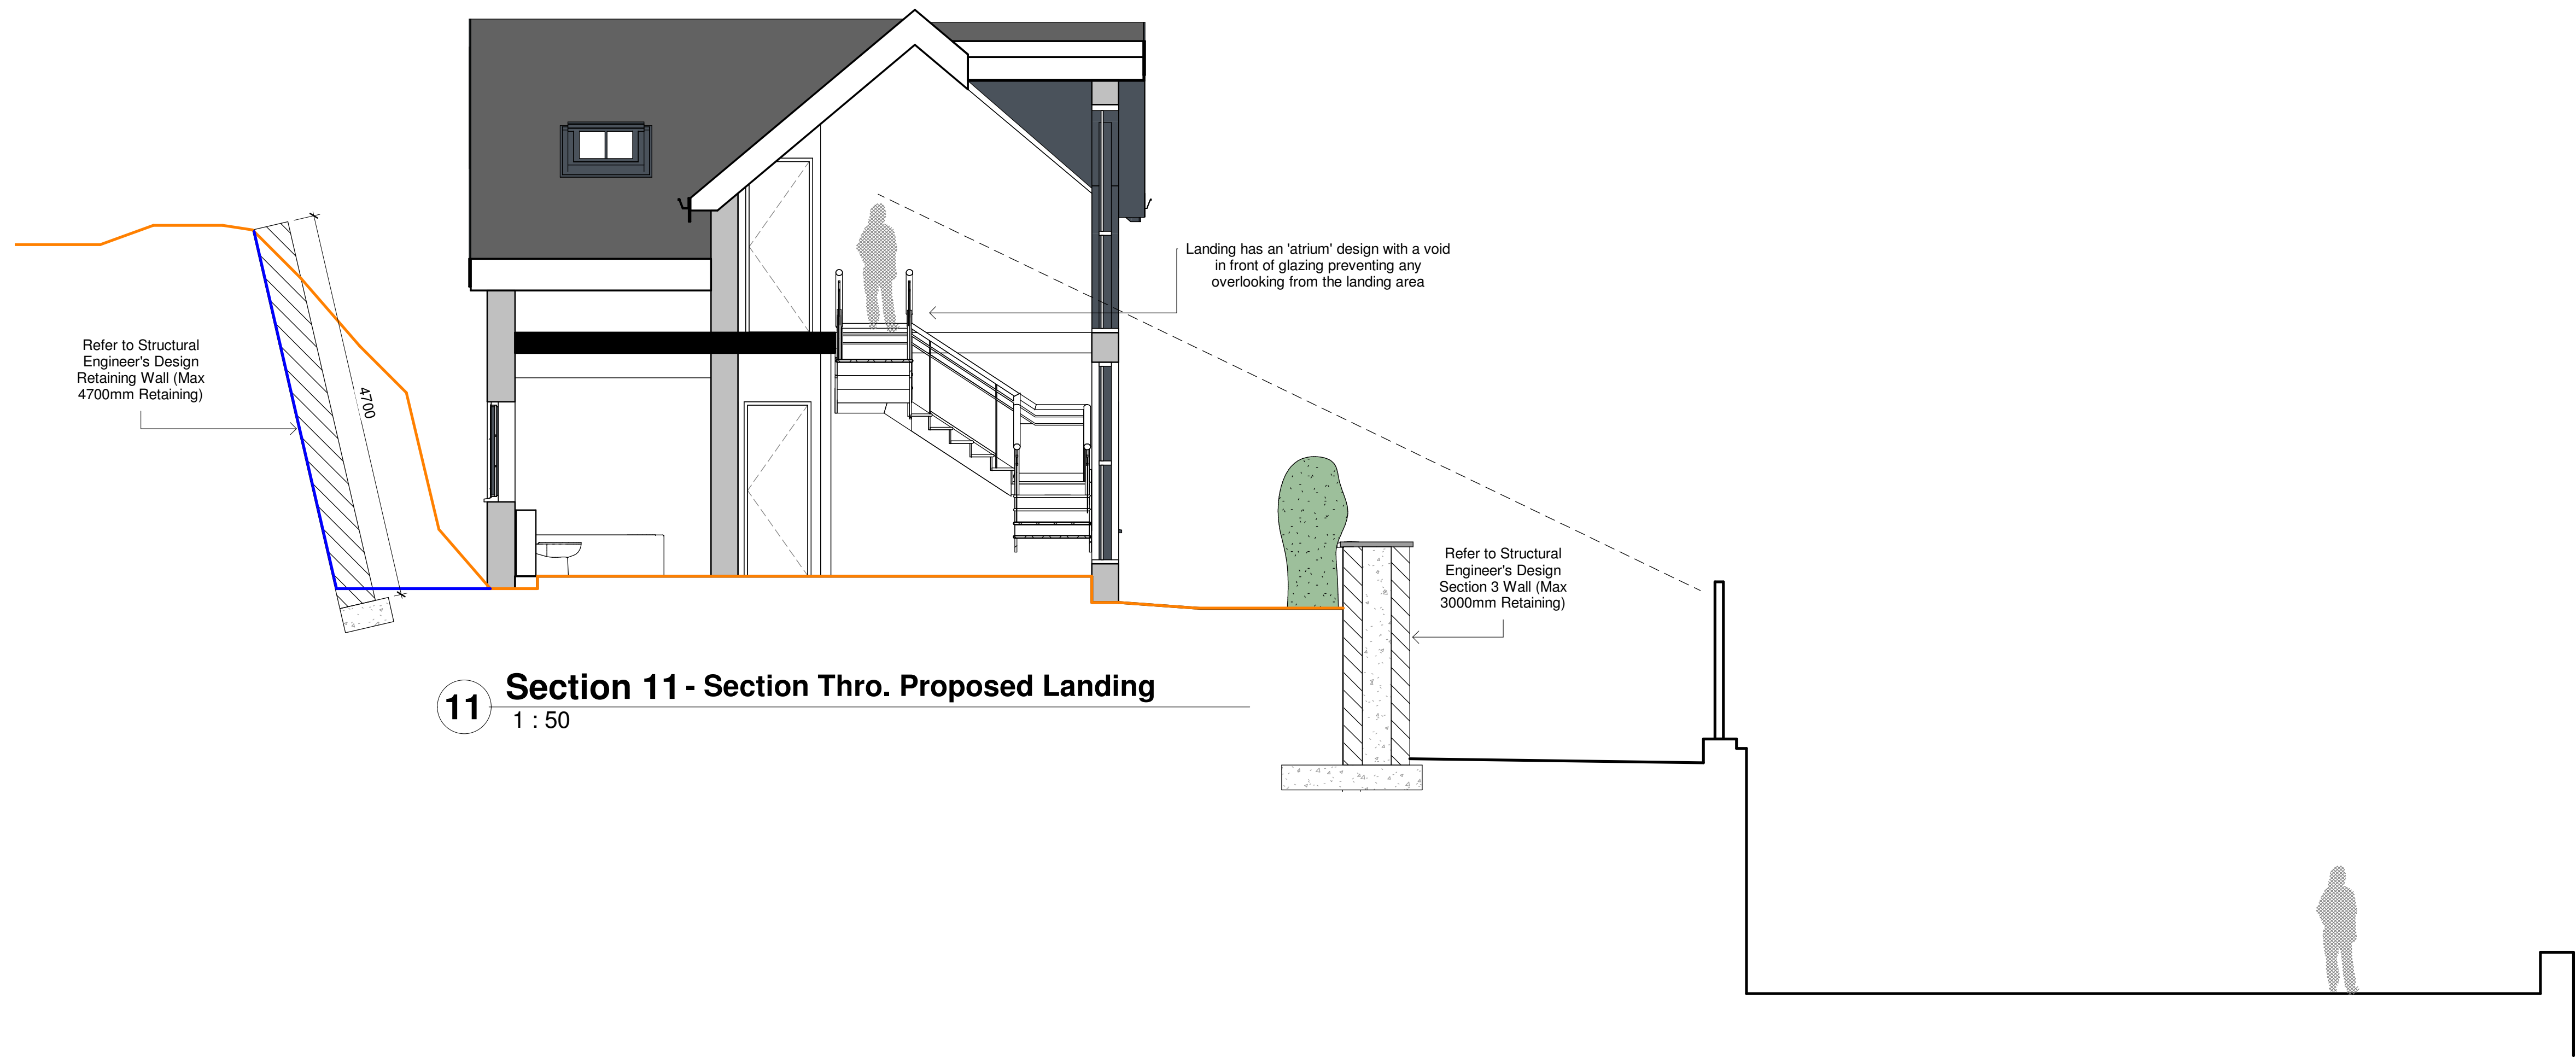

CONCEPT DESIGNS

DRAWING STATUS
Planning

PROJECT
3 Fernfield, Baglan - Bungalow Conversion

TITLE
Site Sections 05

CLIENT
Mr & Mrs Thomas

DRAWN BY
Gareth Owen

DATE
01.05.23

SCALE (@A1)
1 : 50

PROJECT NO.
GOOD 0101

DRAWING NO.
S004 E

REV
P8

GARETH OWEN CONCEPT DESIGNS LTD
gareth@conceptdesigns.co.uk 01492 890000