


THIS WORKING DRAWING IS TO BE READ IN CONJUNCTION WITH COASTAL & PENNANT HOUSING CONSTRUCTION NOTES & SPECIFICATIONS.

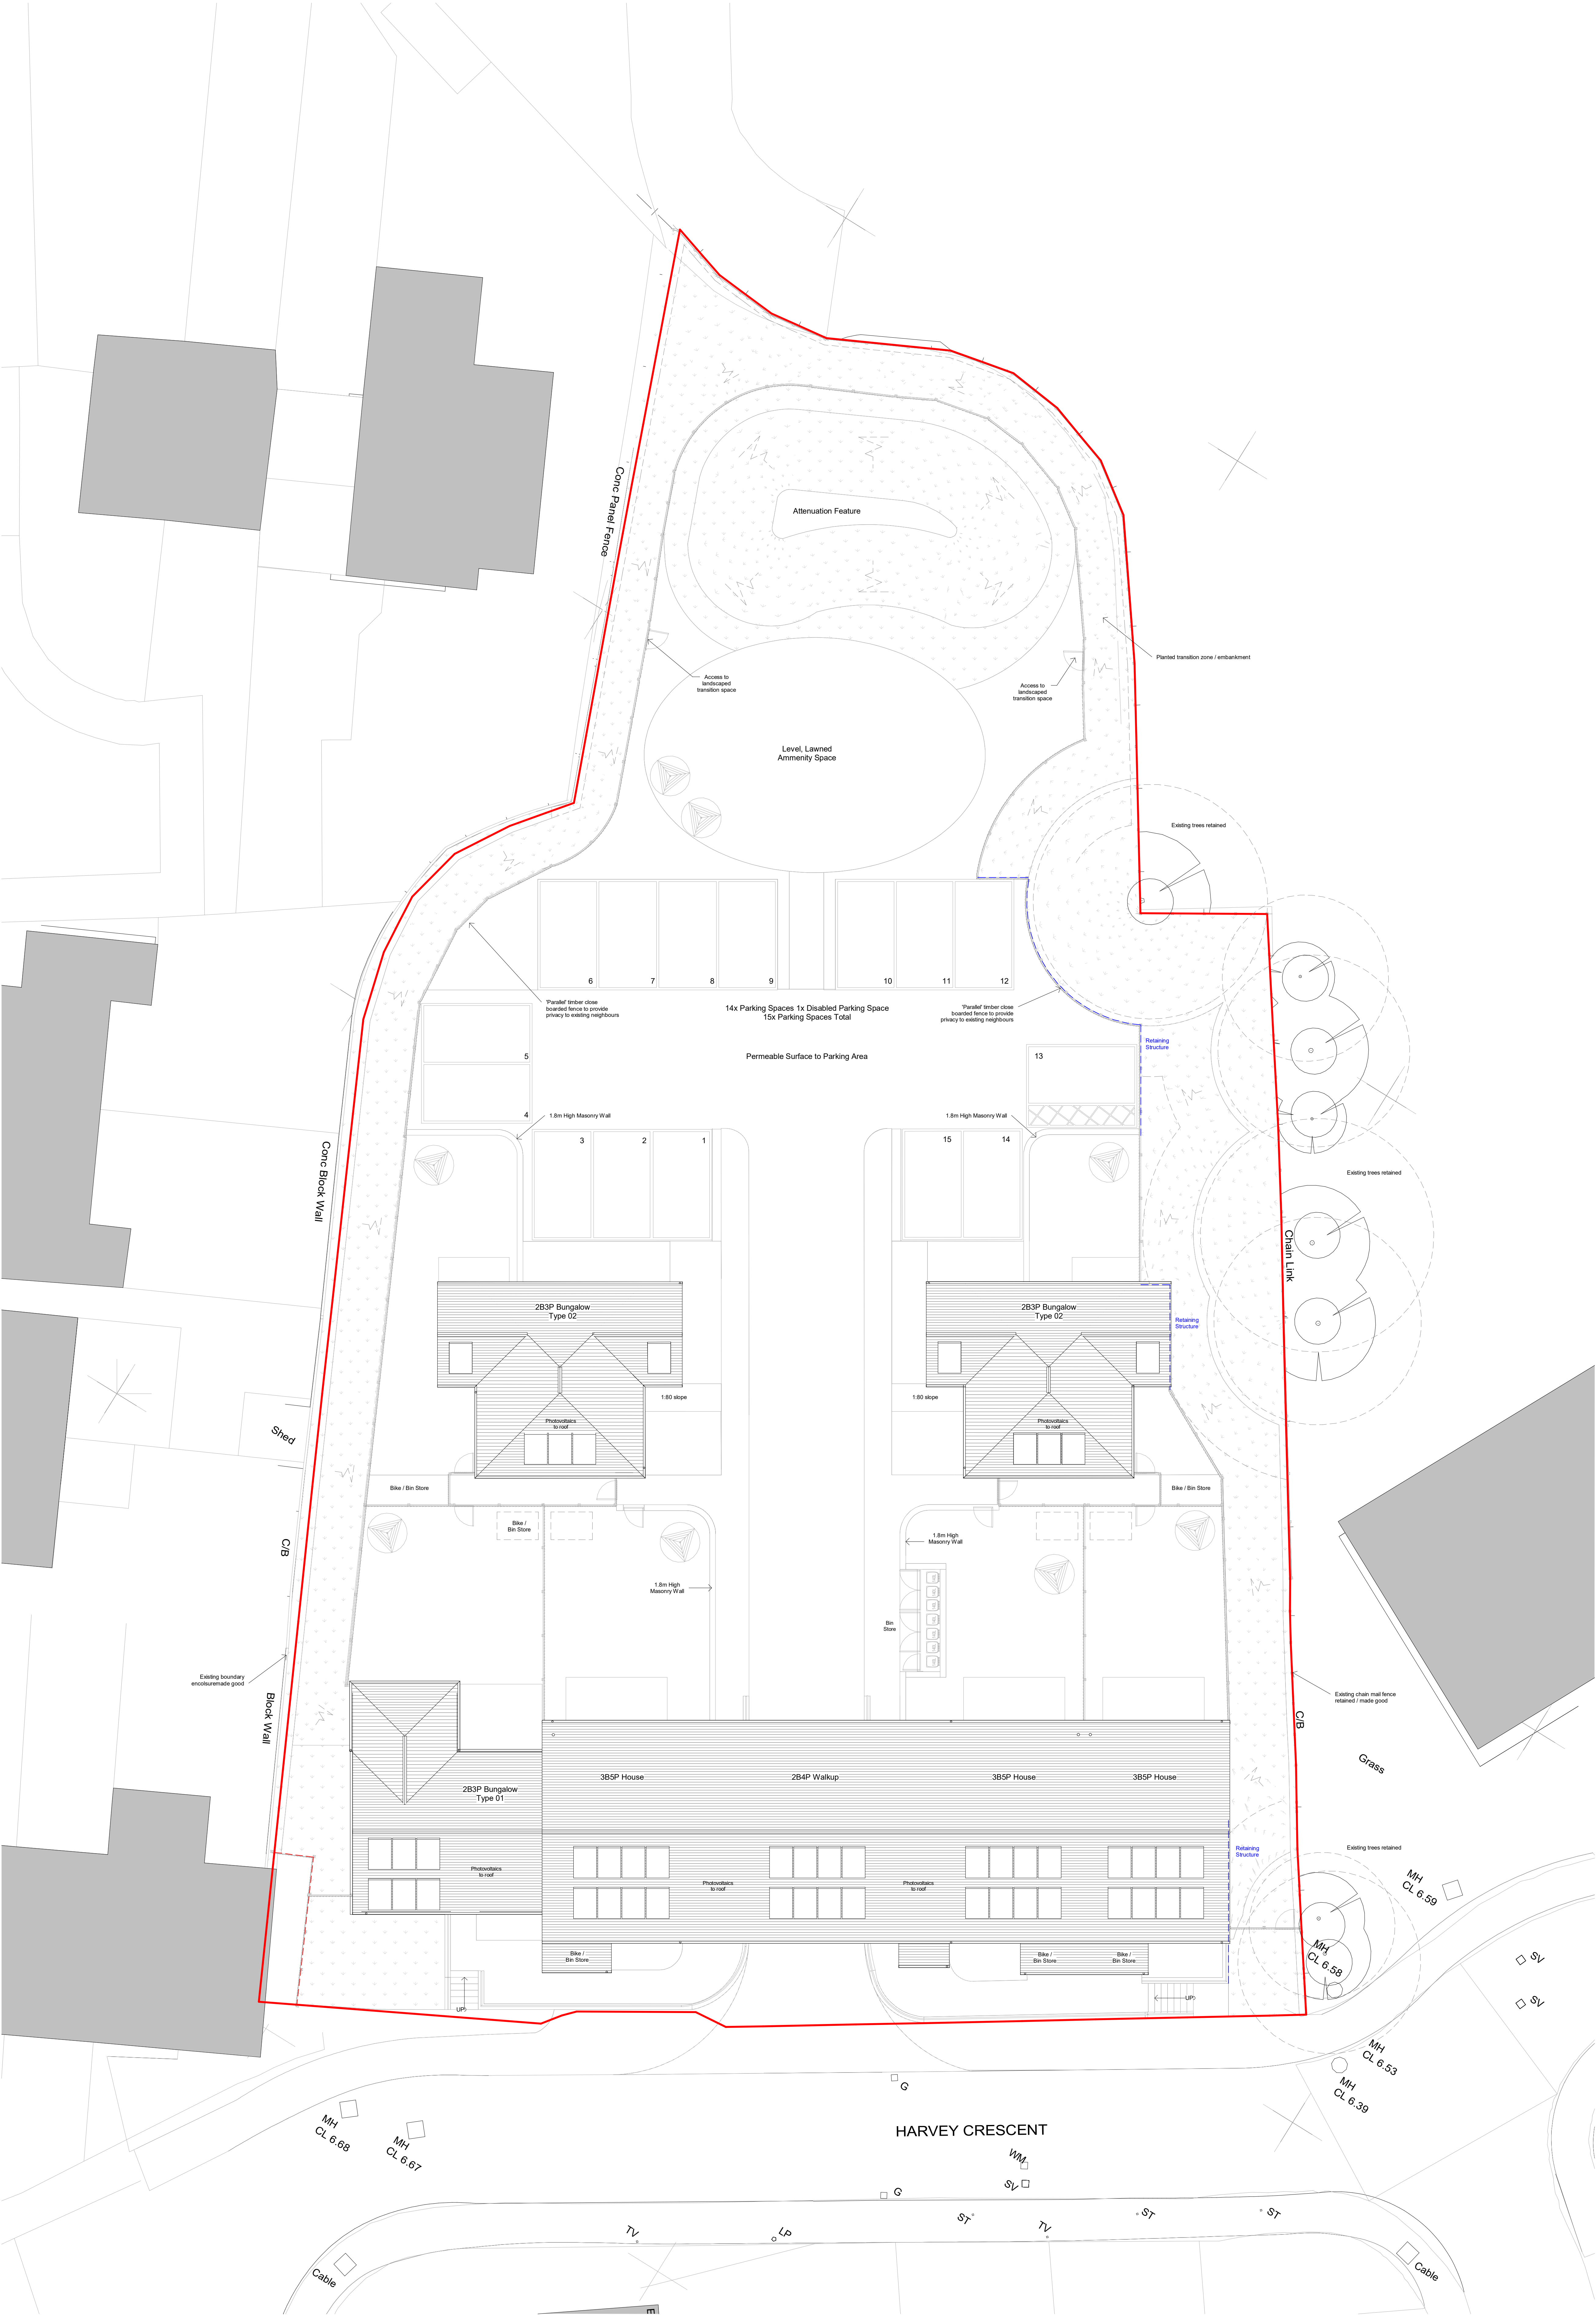

Site Layout
1 : 100

Rev.	Status	Date	Description
P01	80	12.07.23	OK

HolderMathiasarchitects


T: +44 (0) 20 7287 0735
www.holdermathias.com
London Cardiff Manchester

Project:
Harvey Crescent
Port Talbot
Coastal Housing Association
the
Site Layout

2/8/23 Scale: A0
4653 As indicated PM 40_20_30 S0 P01

103 14001 - 2015 103 9001 - 2015 103A Chartered Practitioner
Please consider the environment before printing this document
Refer to dimensions where provided, do not scale from this drawing

HCCH-HMA-ZZ-ZZ-D-A-00093

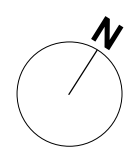

1 0 1 2 3 4 5
SCALE 1:100
m