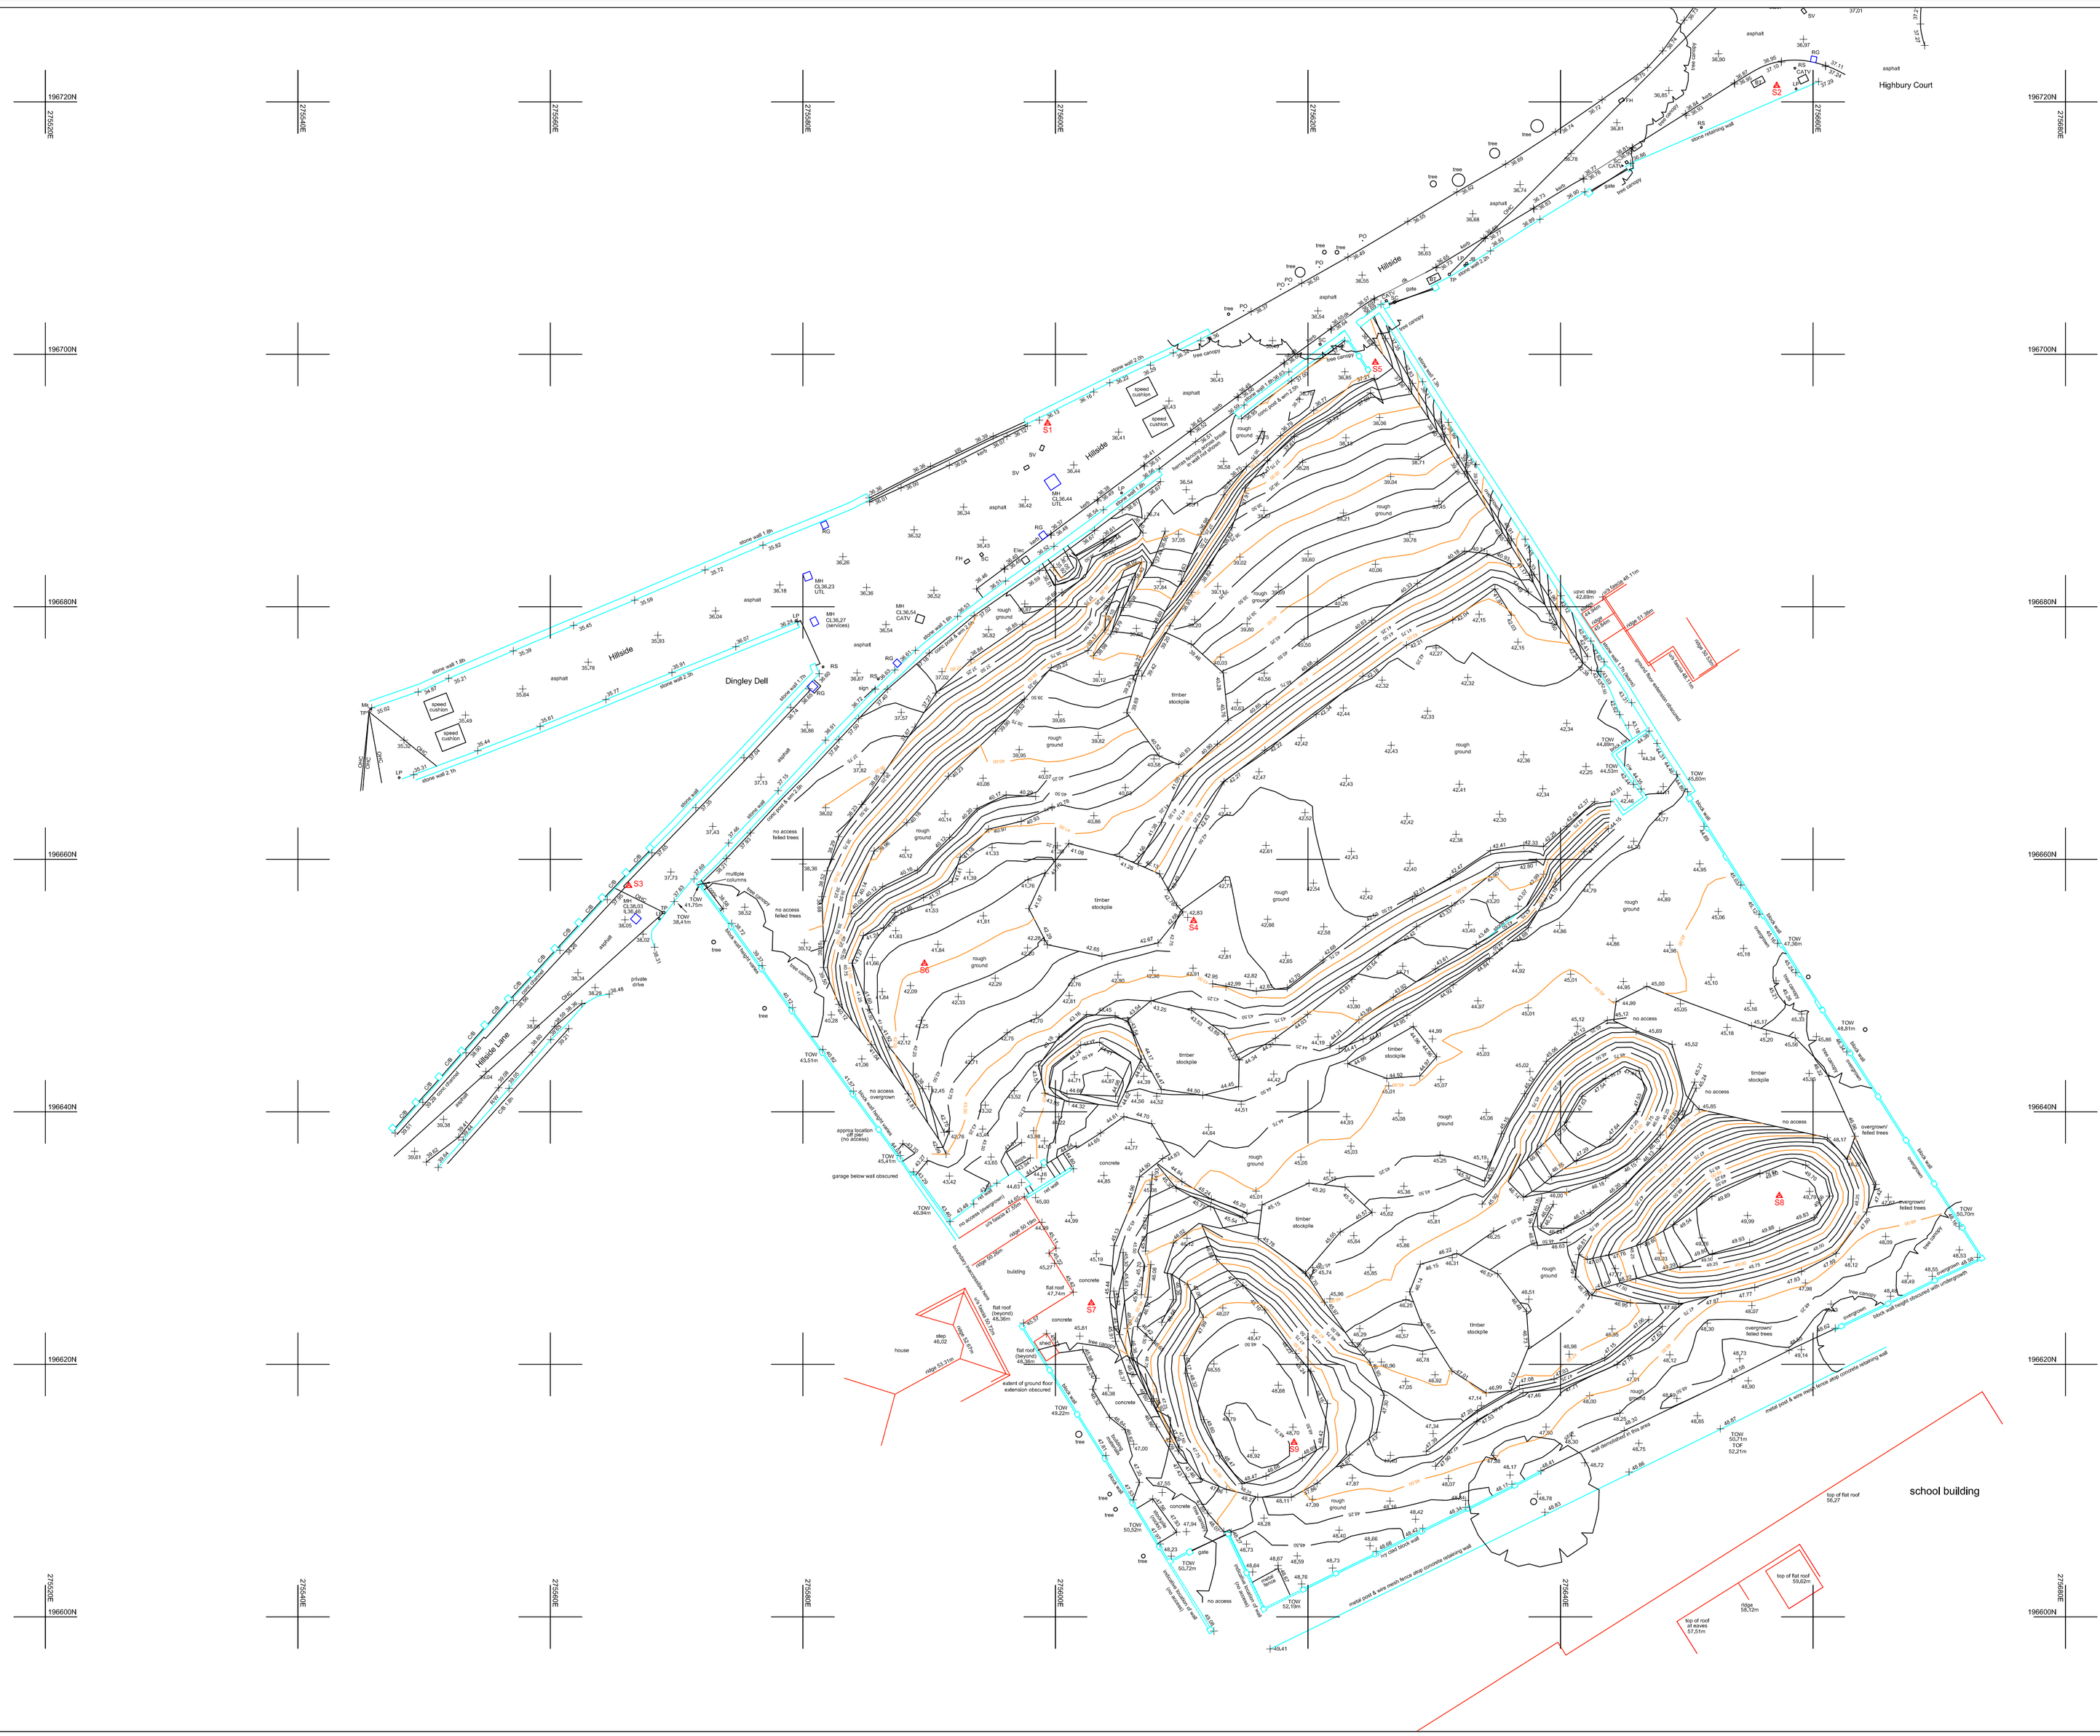


KEY TO ABBREVIATIONS

Asp	Asphalt	JB	Junction Box
B	Bollard	KO	Kerb Outlet
BB	Bellisha Beacon	LP	Lamp Post
BH	Borehole	MH	Manhole
BT	British Telecom Cover	NB	Name Board
BU	Bush/Shrub	OHC	Overhead Cable
CB	Telephone Control Cabinet	PO	Post
CATV	Cable Television Cover	PB	Post Box
Conc.	Concrete	RE	Rodding Eye
CPS	Concrete Paving Slabs	RG	Road Gully
DK	Drop Kerb	RS	Road Sign
Elec.	Electricity Inspection Cover	RSJ	Rolled Steel Joint
EP	Electricity Pole	RWP	Rain Water Pipe
ER	Earth Rod	Sap.	Sapling
FB	Flower Bed	Stay	Stay Wire
FFL	Finished Floor Level	SV	Stop Valve
FH	Fire Hydrant	SVP	Soil Vent Pipe
G	Gully	TCB	Telephone Box
GP	Gate Post	TL	Traffic Lights
GV	Gas Valve	TP	Telegraph Pole
IC	Inspection Cover	WM	Water Meter

Fence And Wall Features:

B/RW	Brick Retaining Wall
B/W	Barbed Wire
BW	Brick Wall
C/RW	Concrete Retaining Wall
CB	Close Boarded
CM	Corrugated Metal
CP/BW	Concrete Post & Barbed Wire
CP/CL	Concrete Post & Chainlink
CP/CP	Concrete Post & Post
CP/W	Concrete Post & Wire
G/W	Gabion Wall
HR	Hand Rail
Ir	Metal Railings
Iwn	Interwoven Wood Slat
M/M	Metal Mesh
L/L	Larch Lap
S/RW	Stone Retaining Wall
W/ap	Wood Lap
WP/BW	Wood Post & Barbed Wire
WP/R	Wood Post & Rail
WP/W	Wood Post & Wire

Drainage Features:

CL	Cover Level
IL	Invert Level
FWS	Foul Water Sewer
SWS	Storm Water Sewer
CWS	Combined Water Sewer
UTL	Unable To Lift
Ø	Pipe Diameter (mm)
SL	Soffit Level
←	Arrow indicates direction of flow
WL	Water Level with date and time taken

Embankment

EXISTING TREE (SPREAD • NEAREST METRE)
D. DIAMETER
S. SPREAD

Notes :

1. All levels and grid relate to Ordnance Survey Datum derived by GPS.
2. Do not scale from this drawing.

Station Coordinates			
Station	Easting	Northing	Level
S1	275599.379	196694.576	36.172
S2	275657.123	196721.322	37.135
S3	275566.209	196657.952	37.855
S4	275610.945	196655.168	42.934
S5	275625.337	196699.399	37.008
S6	275589.625	196651.788	41.909
S7	275602.847	196624.886	45.514
S8	275657.327	196633.391	49.936
S9	275616.899	196613.854	48.758
S10	275617.296	196589.336	50.862

N

Rev	Description	Date

3POINT SURVEYS
65 Crymlyn Road, Skewen, SA10 6EG.
tel:07787 348818
email:rob@3pointsurveys.co.uk
www.3pointsurveys.co.uk.

Client:	Trends Development Ltd.
Site:	Hillside Estate Development, Neath.
Drawing:	Topographic Survey.
Scale:	1:250@A1
Date:	February 2021
Designed By:	R.S.L.
Drawing No.:	W1134-1
Rev	-

© This drawing is copyright, it's use or reproduction without prior written consent from 3 Point Surveys Limited is prohibited. Rights Of Title are retained on all drawings/information until all invoices are paid in full.