


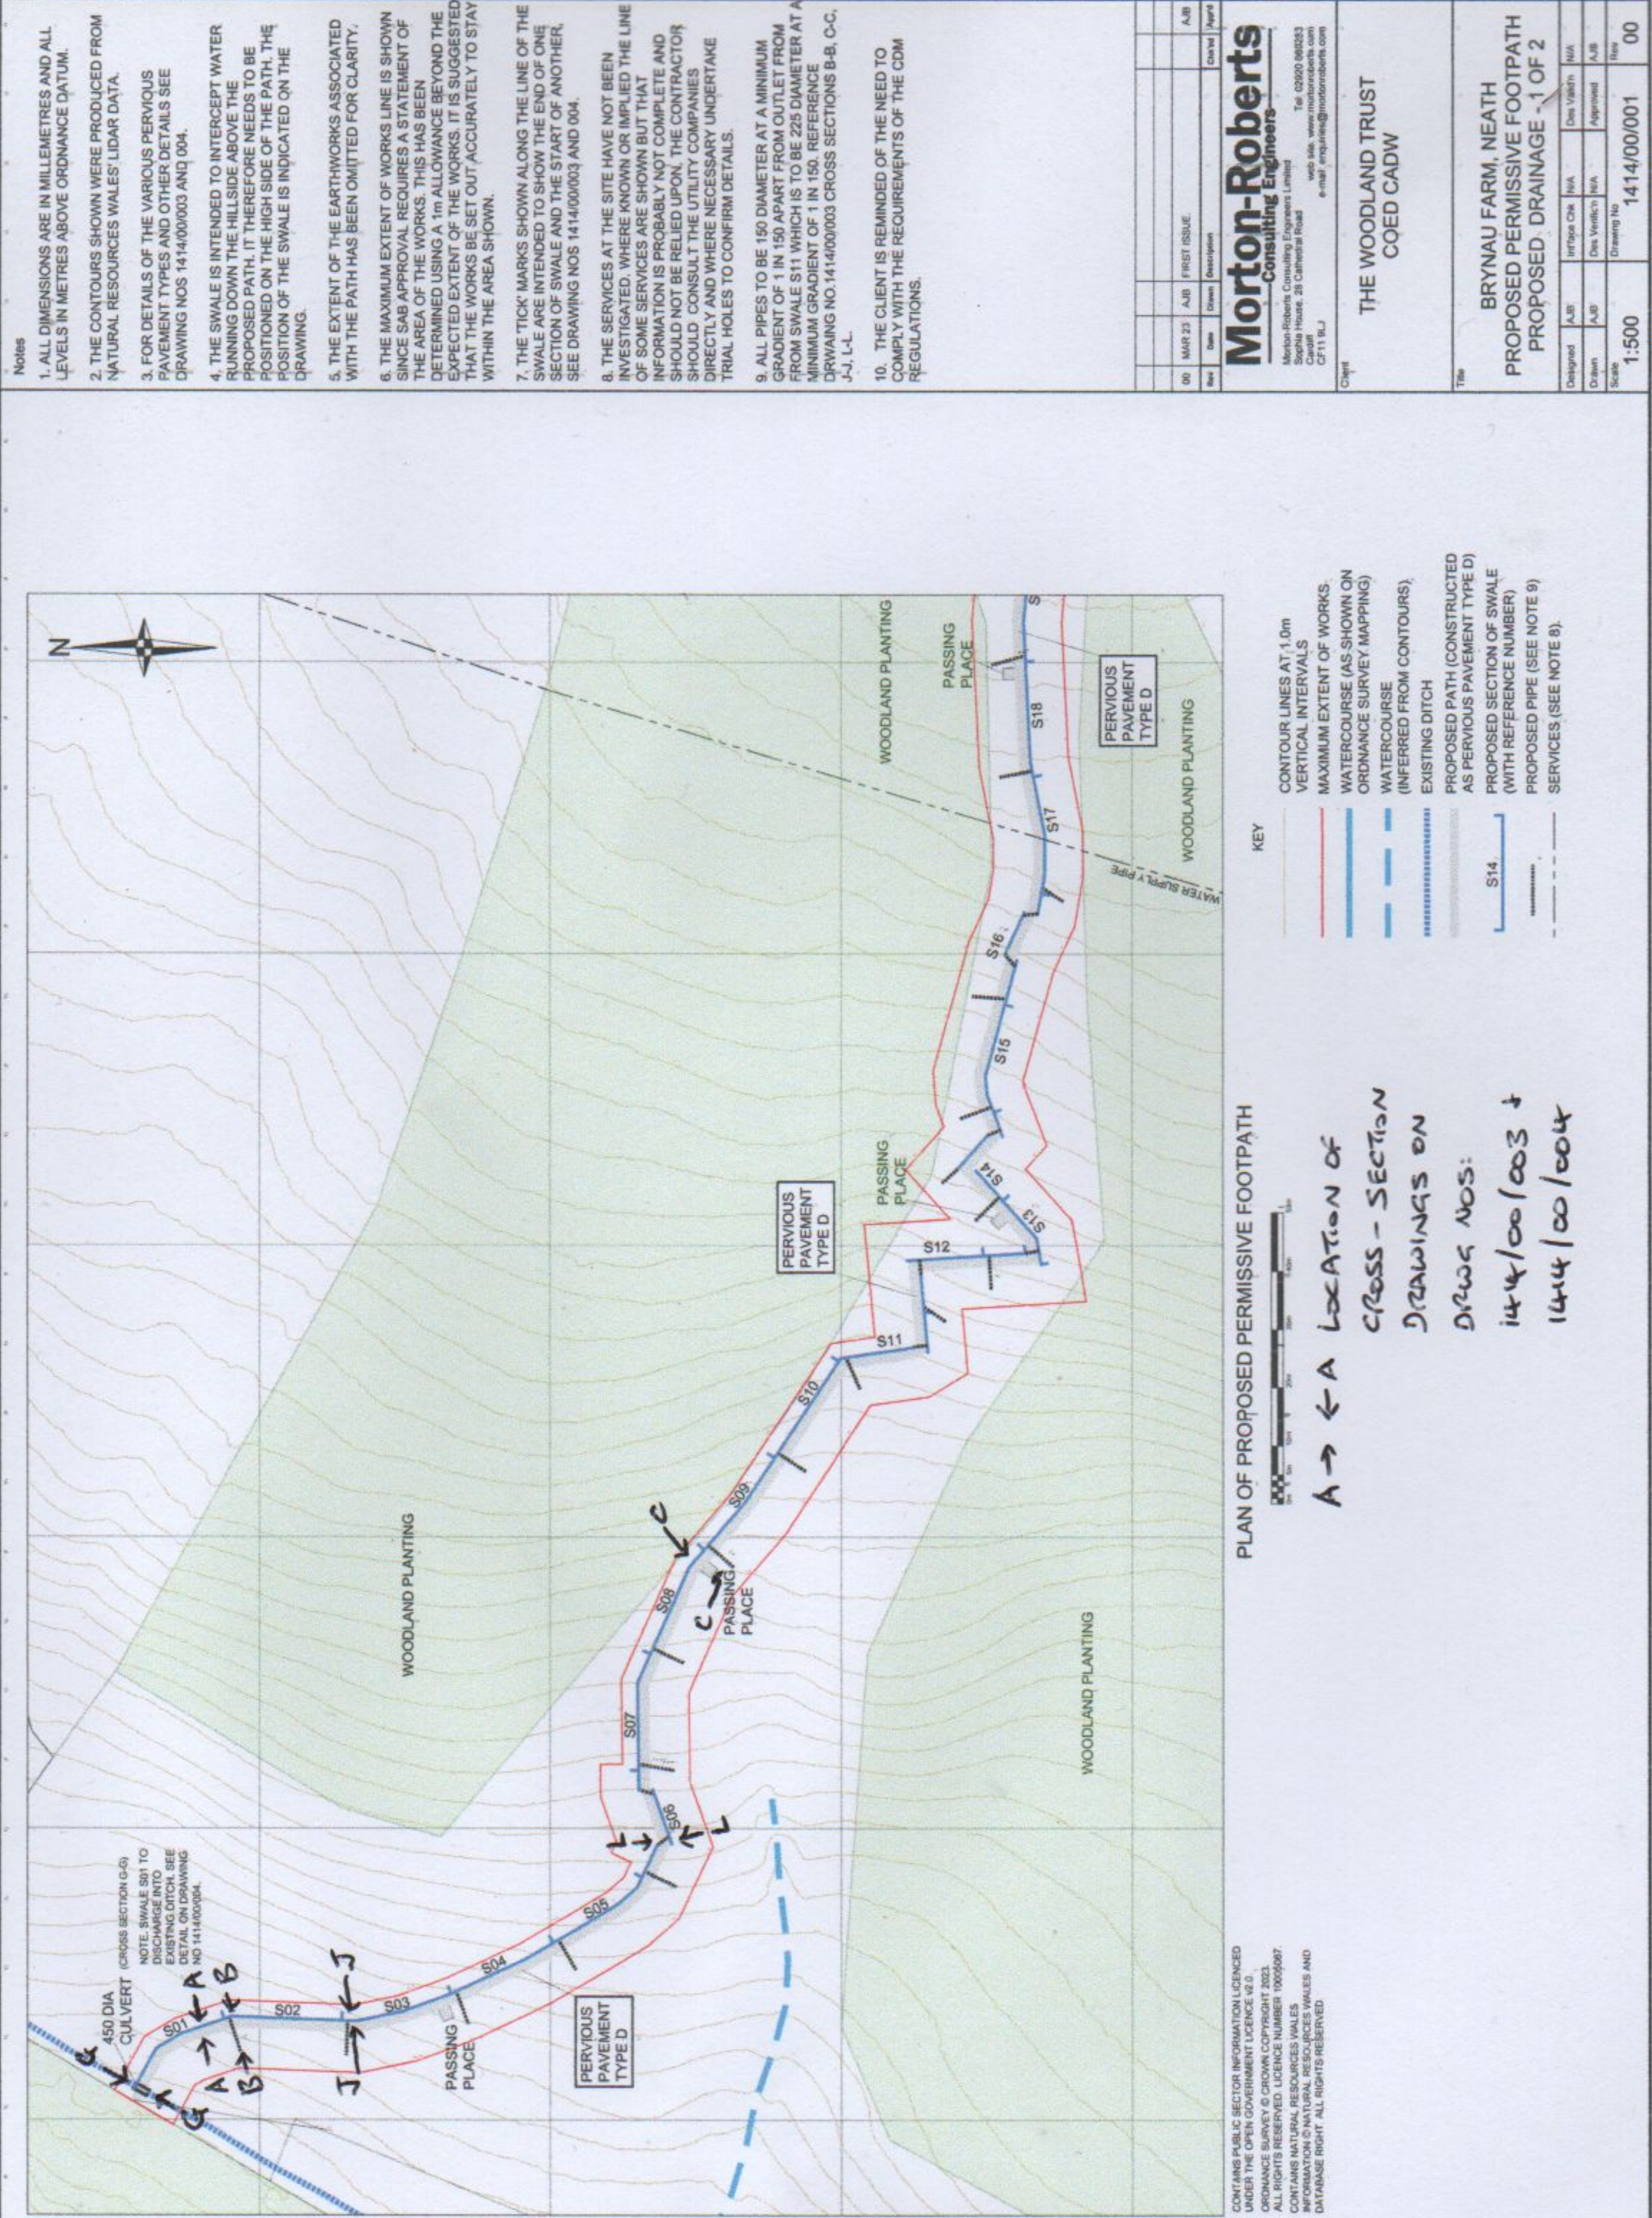

A → ← A LOCATION OF
CROSS - SECTION
DRAWINGS ON
DRAWG NOS:
1414/00/003 +
1414/00/004