


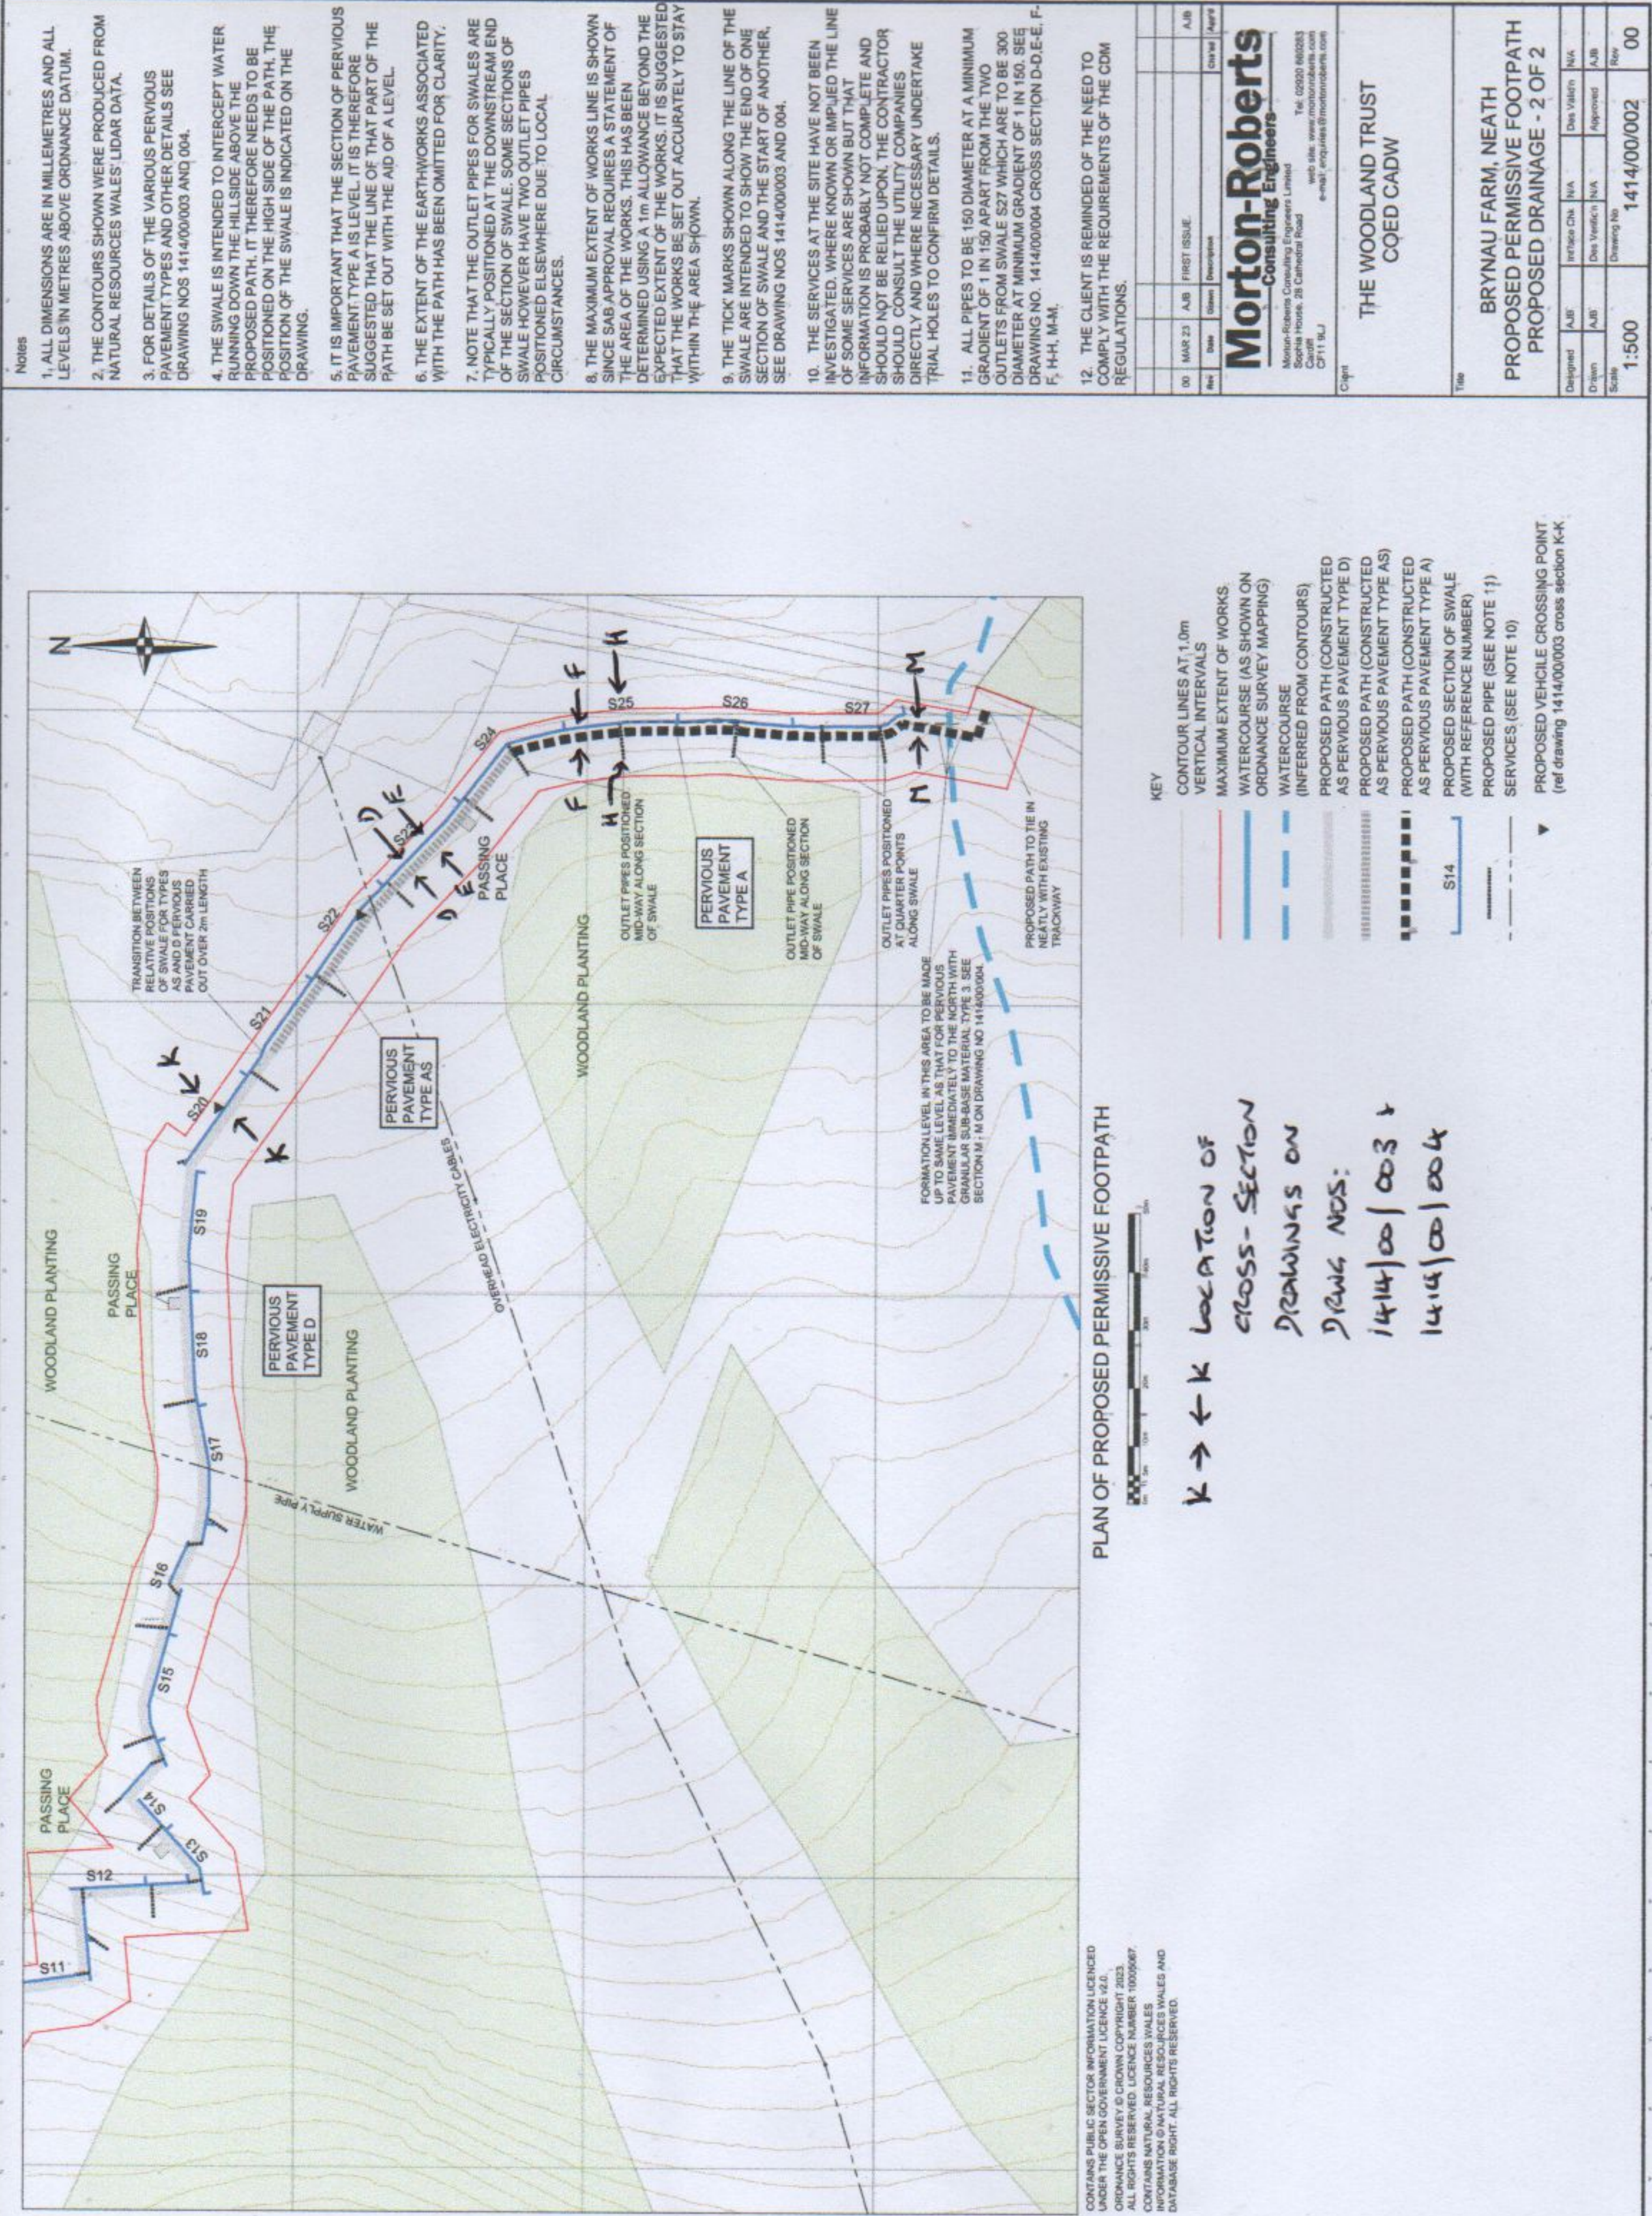

K → ← K location of cross-section drawings on drawings nos: 1414/00/003 & 1414/00/004