




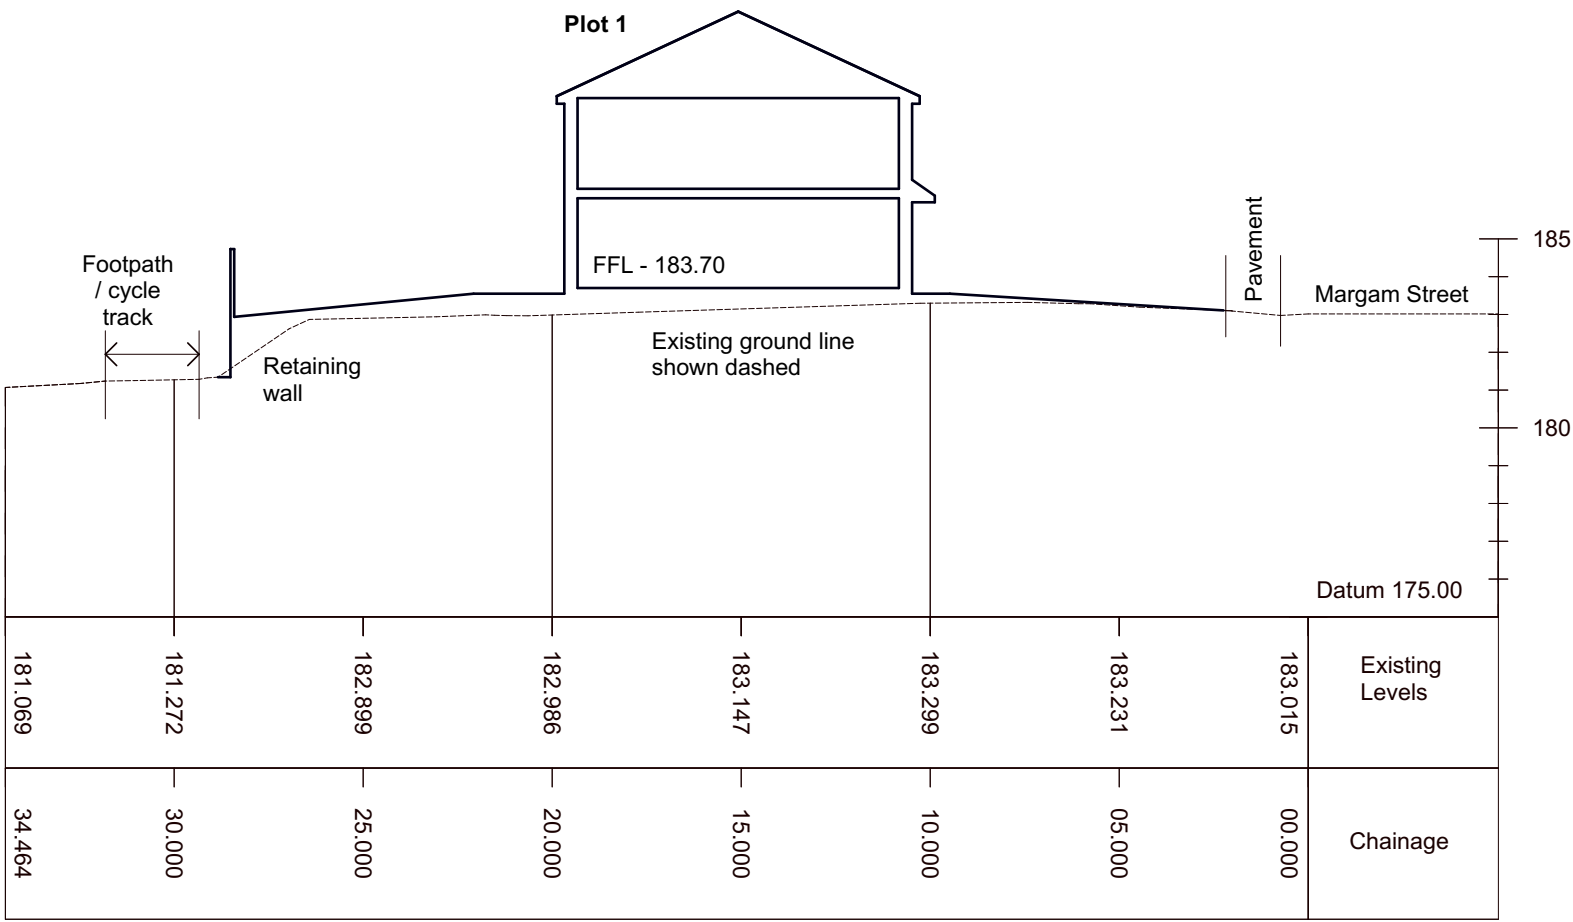


Section A-A

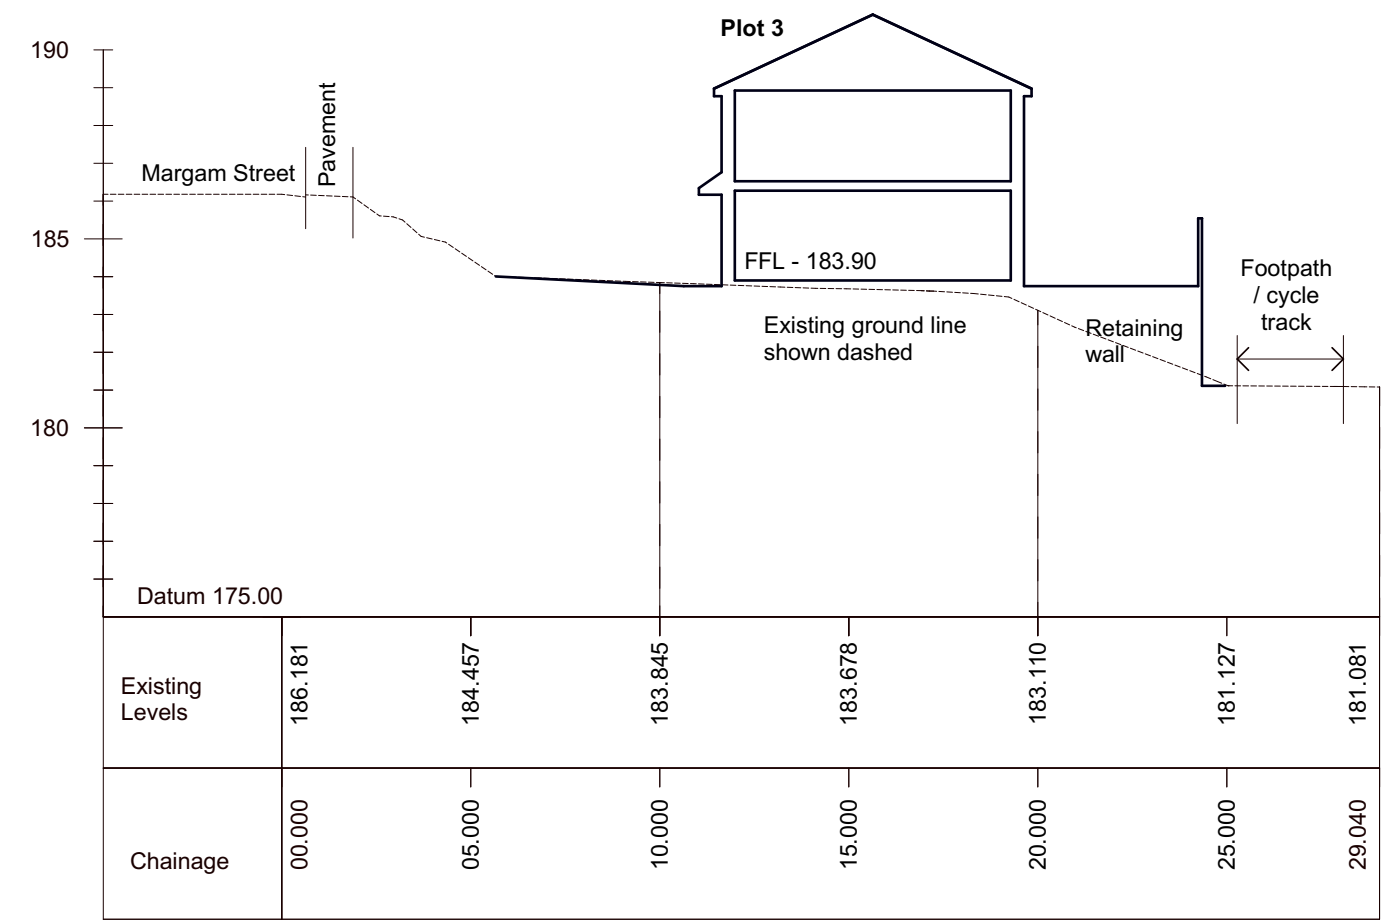

Section B-B

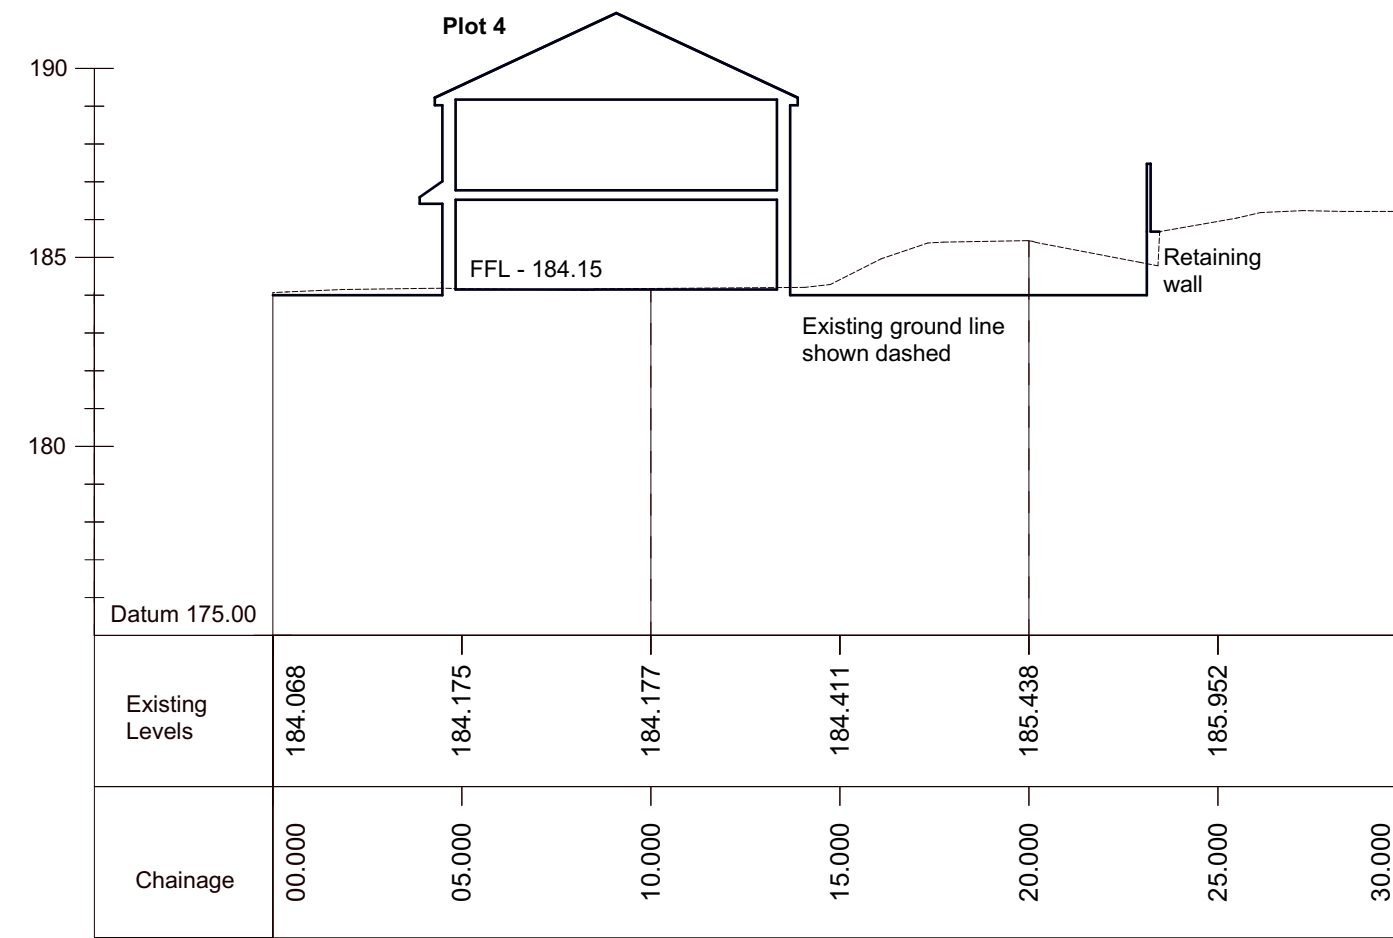

Section C-C

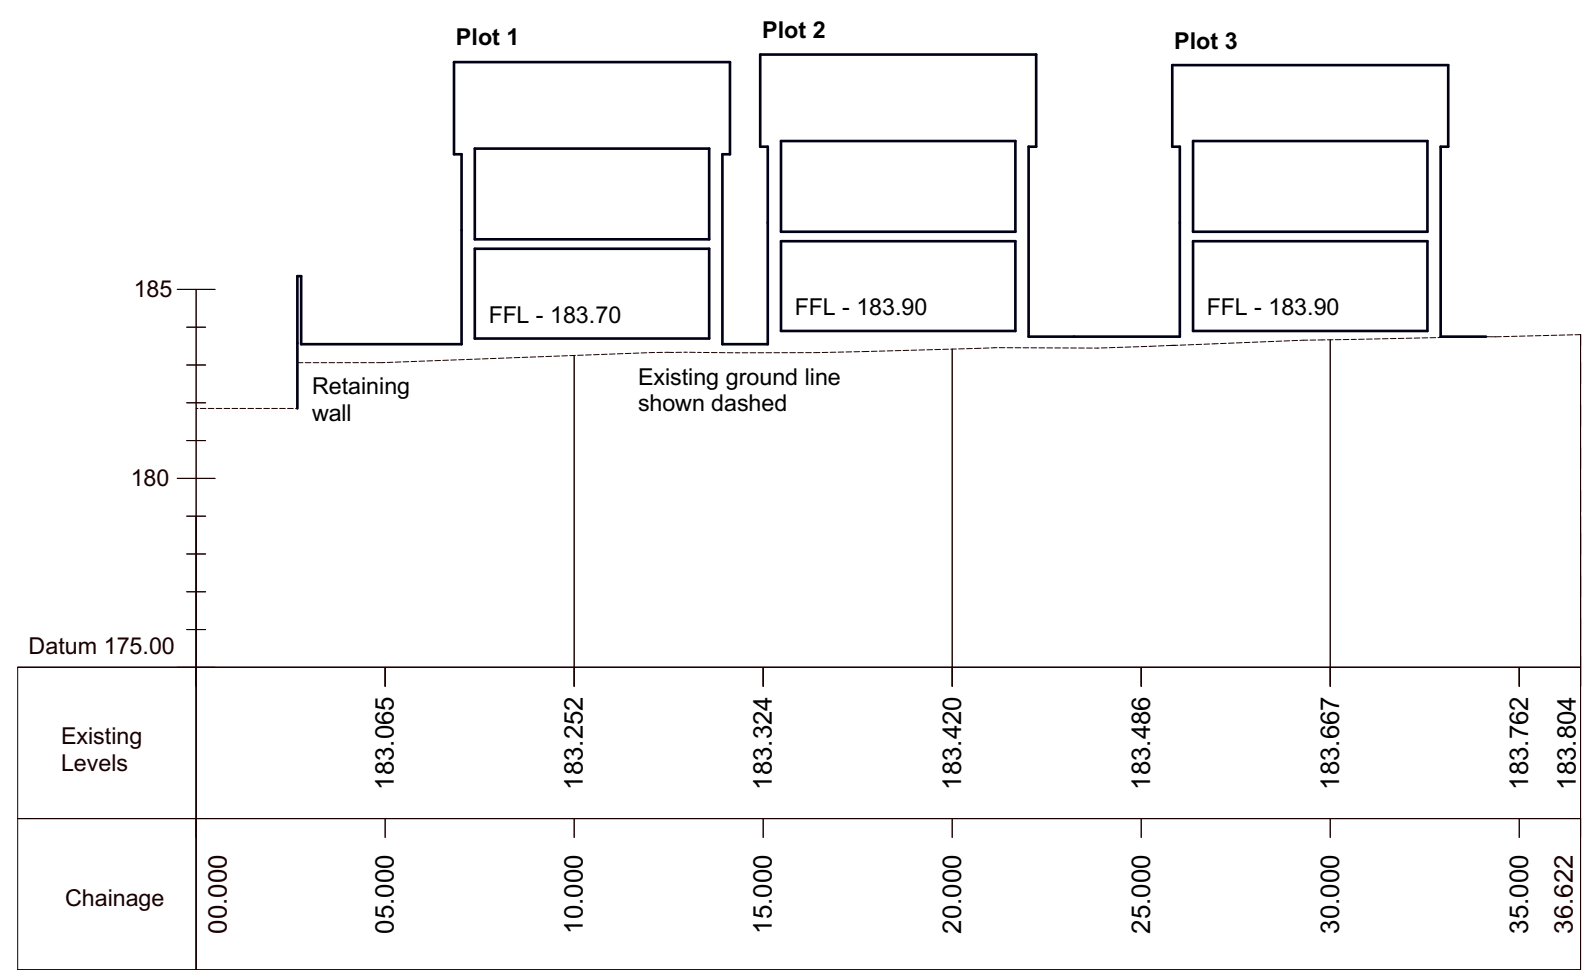

Scale 1 / 200 @ A2

0 1 2 3 4 5 6 7 8 9 10