


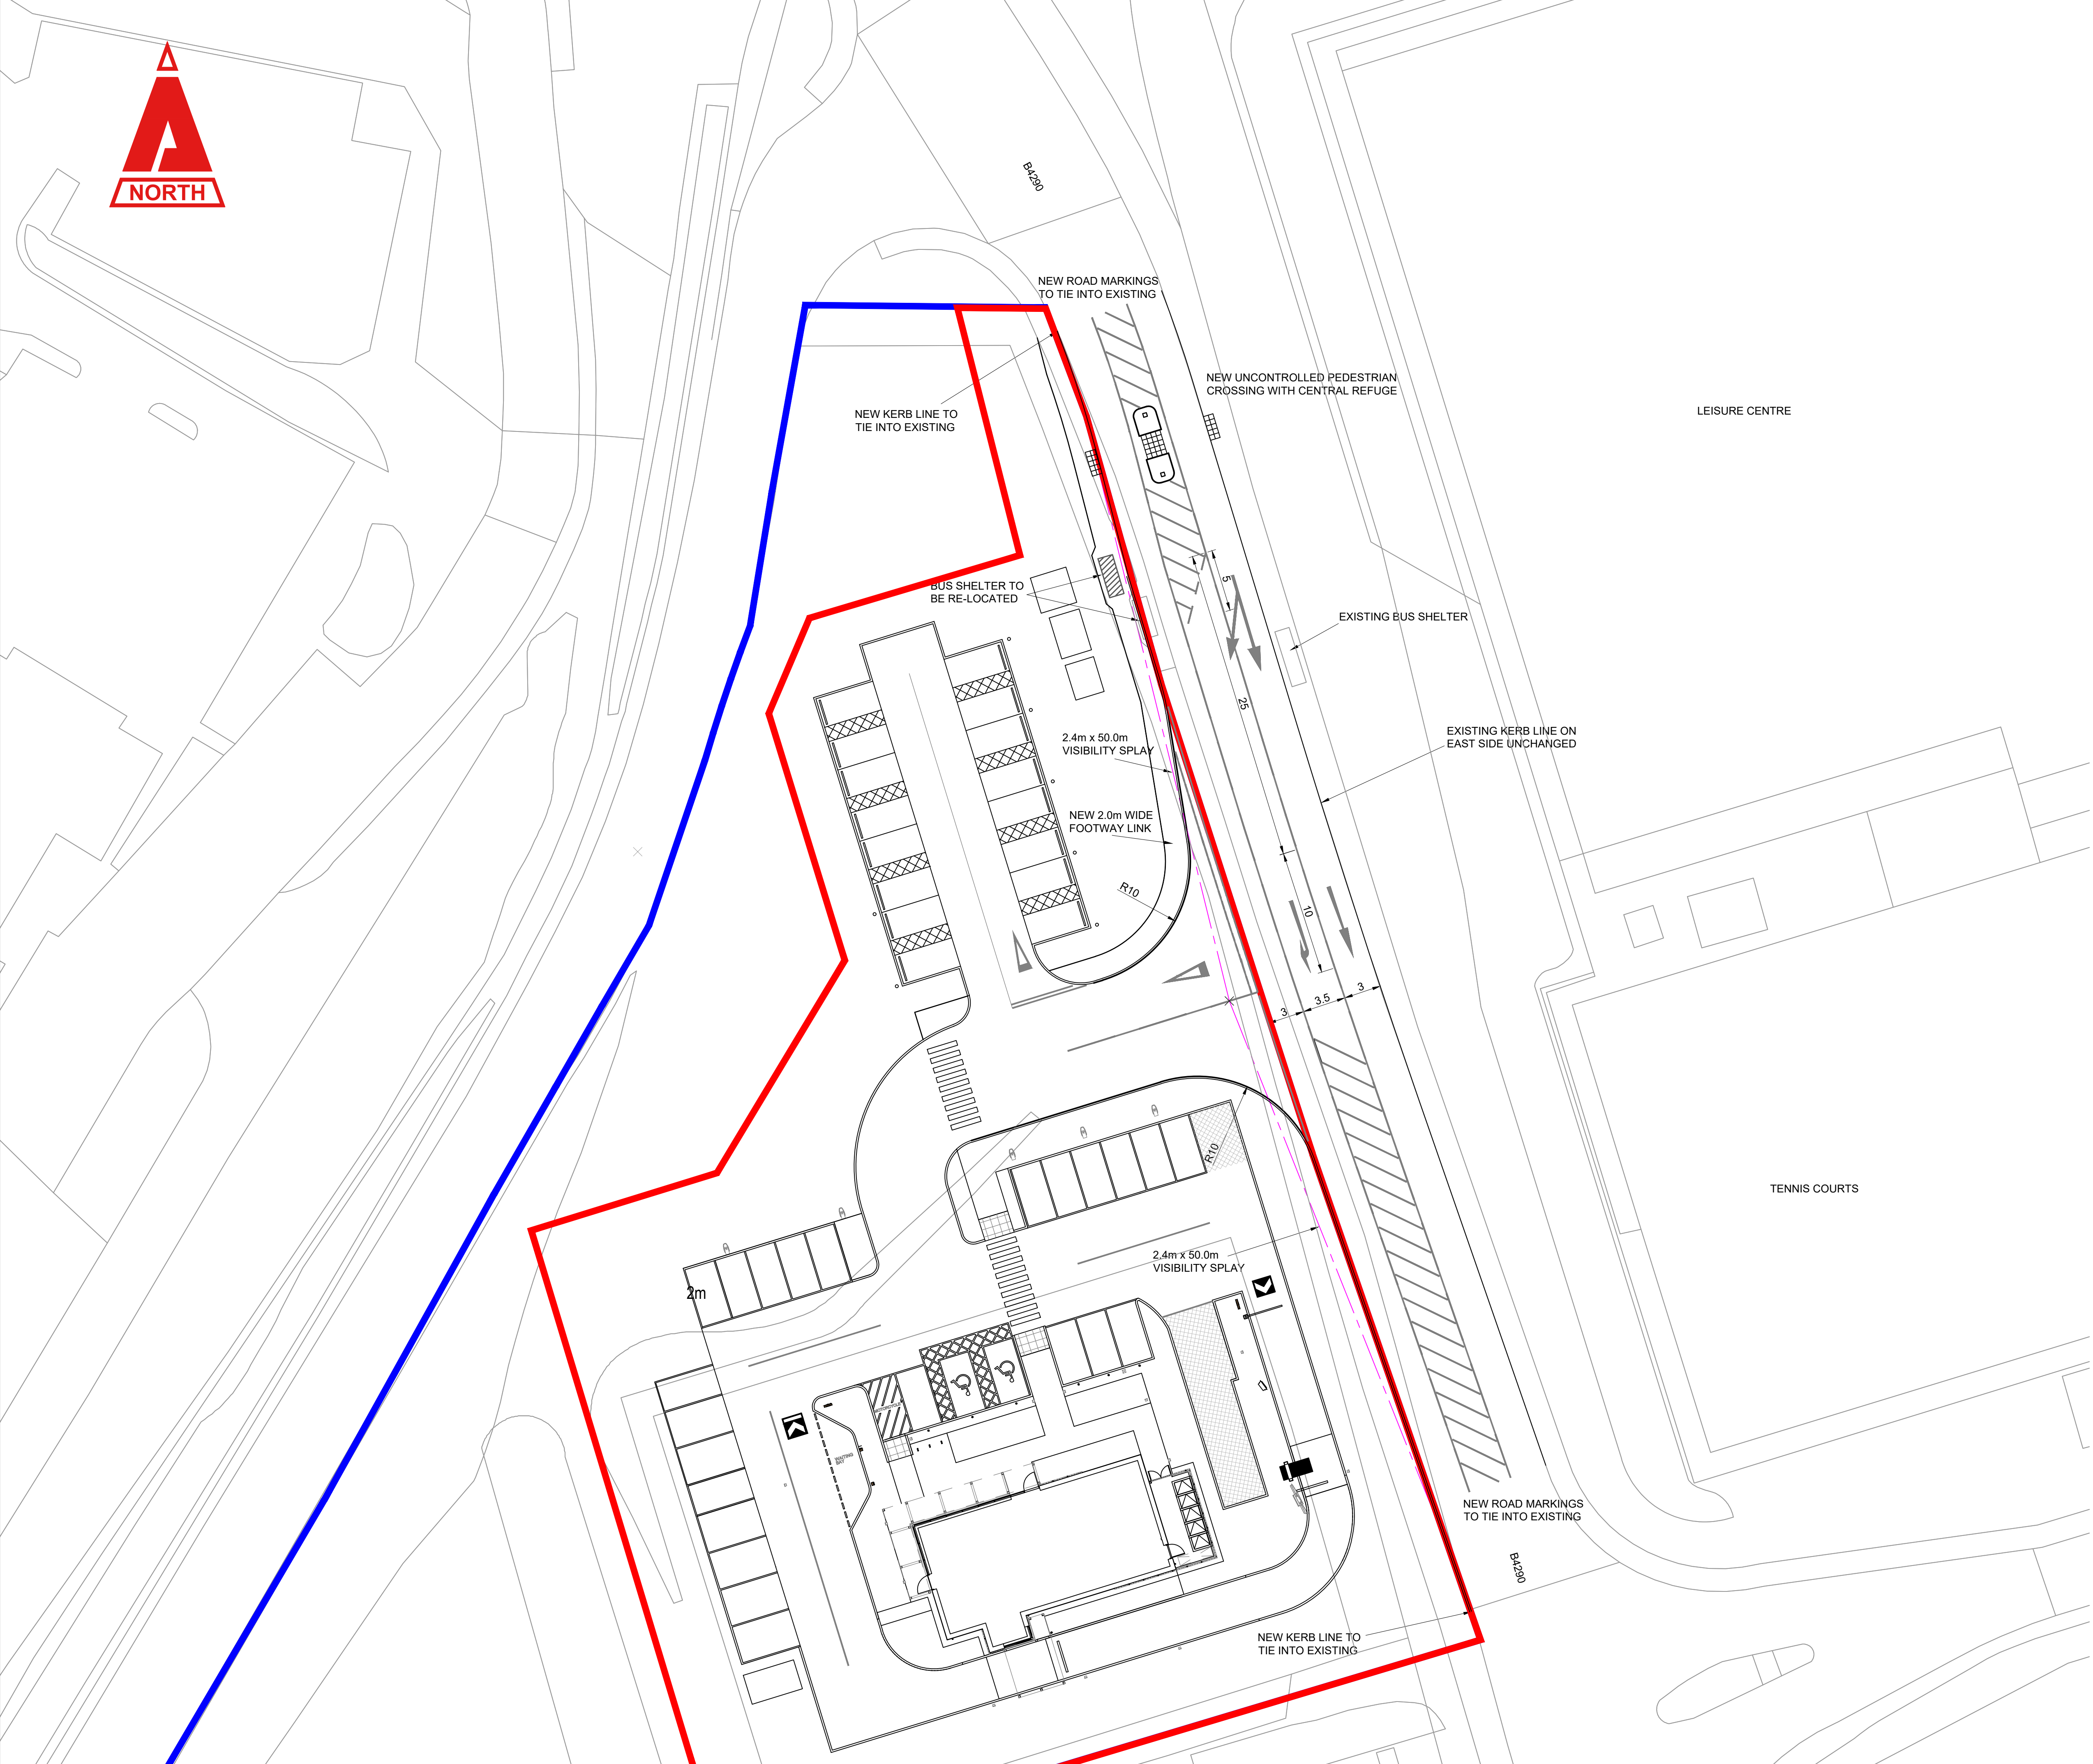

THIS DRAWING IS COPYRIGHT © CAMBRIA CONSULTING LTD.
DO NOT SCALE FROM THIS DRAWING.

CONTRACTORS MUST CHECK ALL DIMENSIONS ON SITE. ONLY FIGURED DIMENSIONS ARE TO BE WORKED FROM. DISCREPANCIES MUST BE REPORTED IMMEDIATELY TO CAMBRIA CONSULTING LIMITED BEFORE PROCEEDING.

THE CONTRACTOR IS TO REFER TO THE SPECIFICATION, FULL SCHEDULE OF RESIDUAL RISKS IN THE CONTRACT DOCUMENTATION AND ALSO TO INFORMATION FROM OTHER DESIGNERS, IN PARTICULAR THE M&E CONSULTANT REGARDING EXISTING LIVE SERVICES.

 THIS SYMBOL IS USED TO HIGHLIGHT INSTANCES OF RISK WITHIN THE CONSTRUCTION PROCESS. ALWAYS CHECK FOR LATER REVISIONS OF THIS DRAWING.

P02	EV PARKING AREA ADDED	GVT	LJ	LJ
		27/07/23		
P01	ISSUED FOR INFORMATION.	GVT	LJ	LJ
		13/03/23		
Rev.	Description	By	Chk	App

Client:
LP2 LTD

Project:
LLANDARCY DRIVE THRU

Drawing Title:
PROPOSED GHOST ISLAND JUNCTION LAYOUT - GA

Drawing No.
CC2514 CAM XX XX SK C 0007

Project	Originator	Vol.	Level	Type	Role	Number
Status:	S0 INFORMATION		Scale @A1: 1:250		Rev.	P02

CAMBRIA
Constructive Thinking

Civil & Structural Engineers
Cambria House
16 Plas St. Pol de Leon
Penarth Marina
Cardiff, CF64 1TR

T 029 2009 3333
E admin@cambria.co.uk
W www.cambria.co.uk
@cambriauk
uk.linkedin.com/in/cambriauk