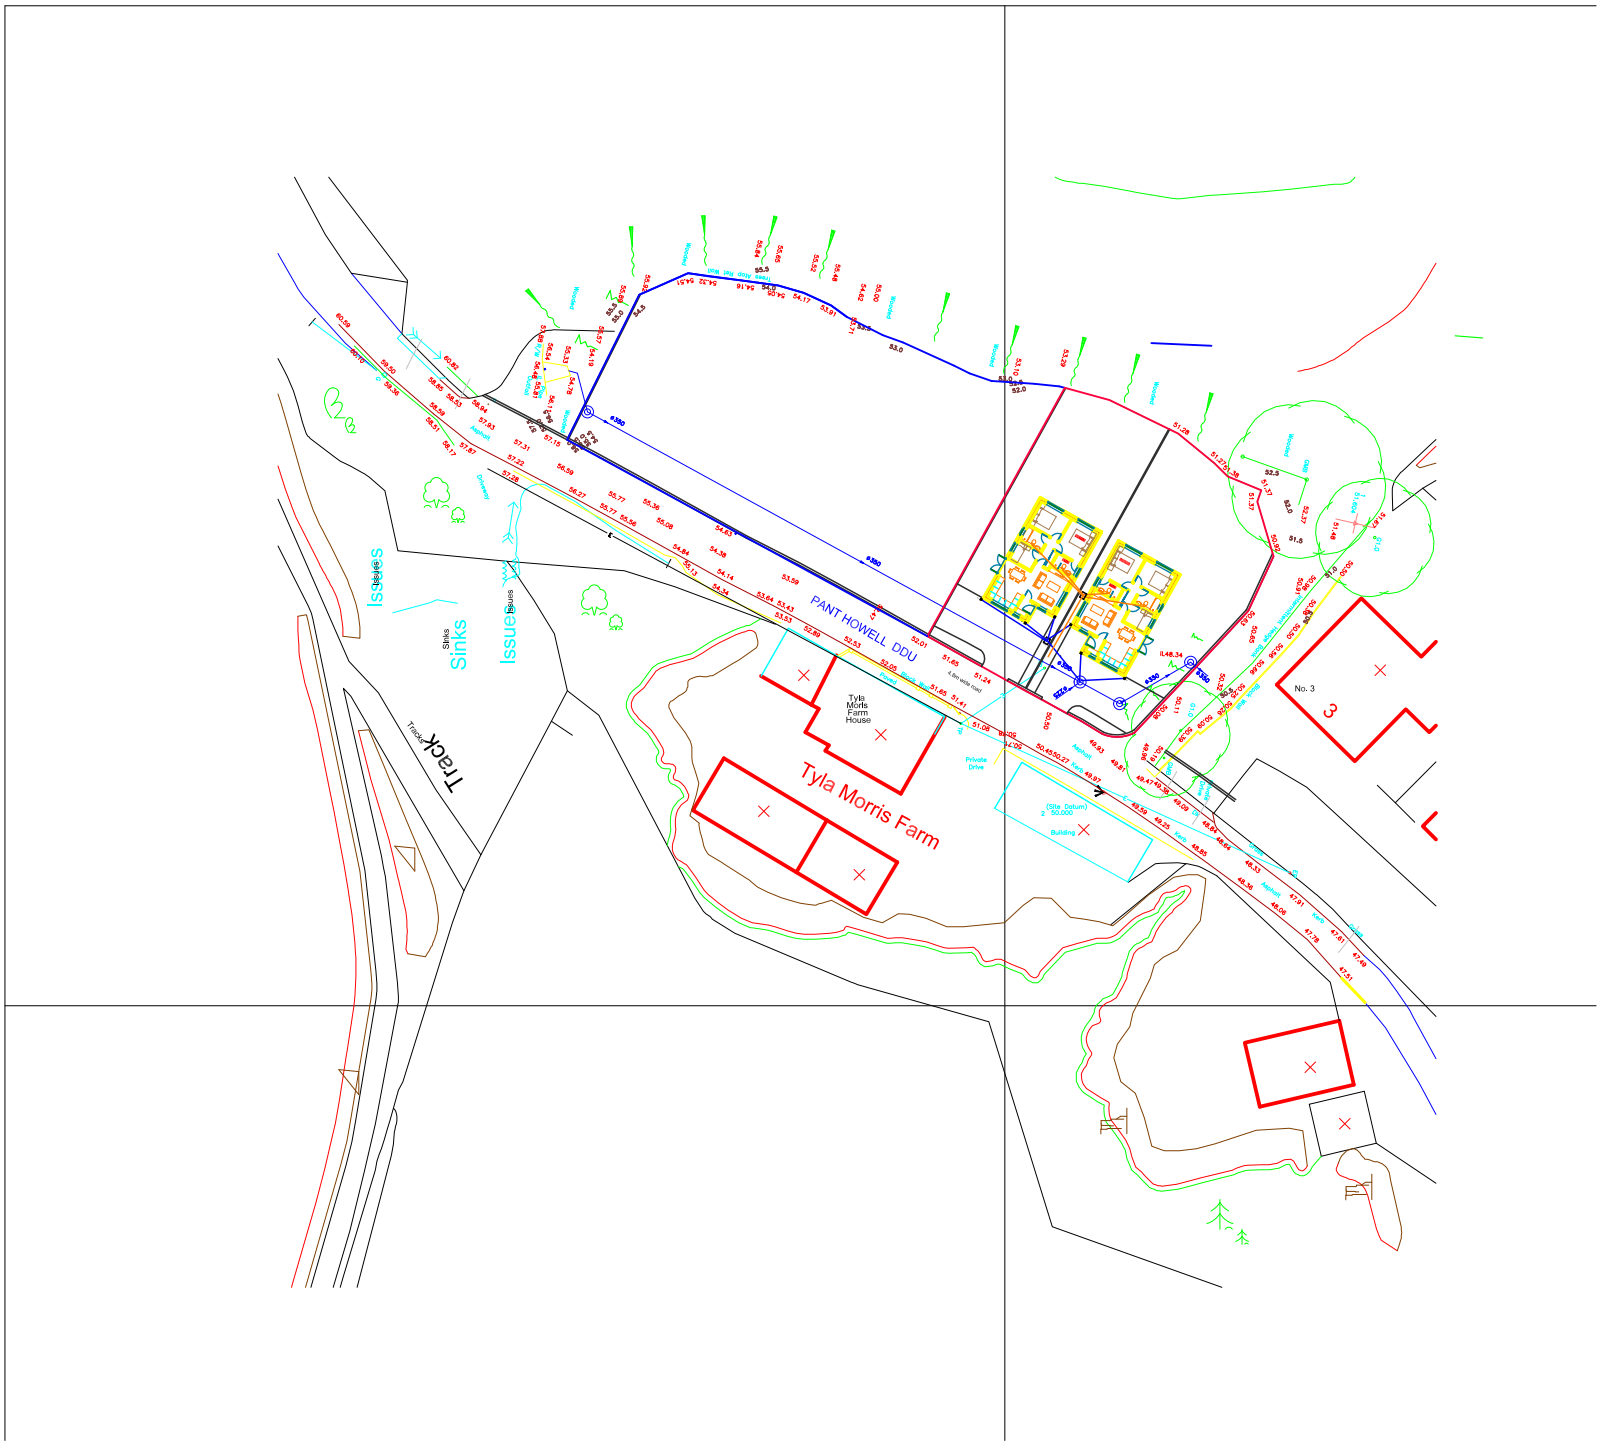

PROPOSED
Site Plan