

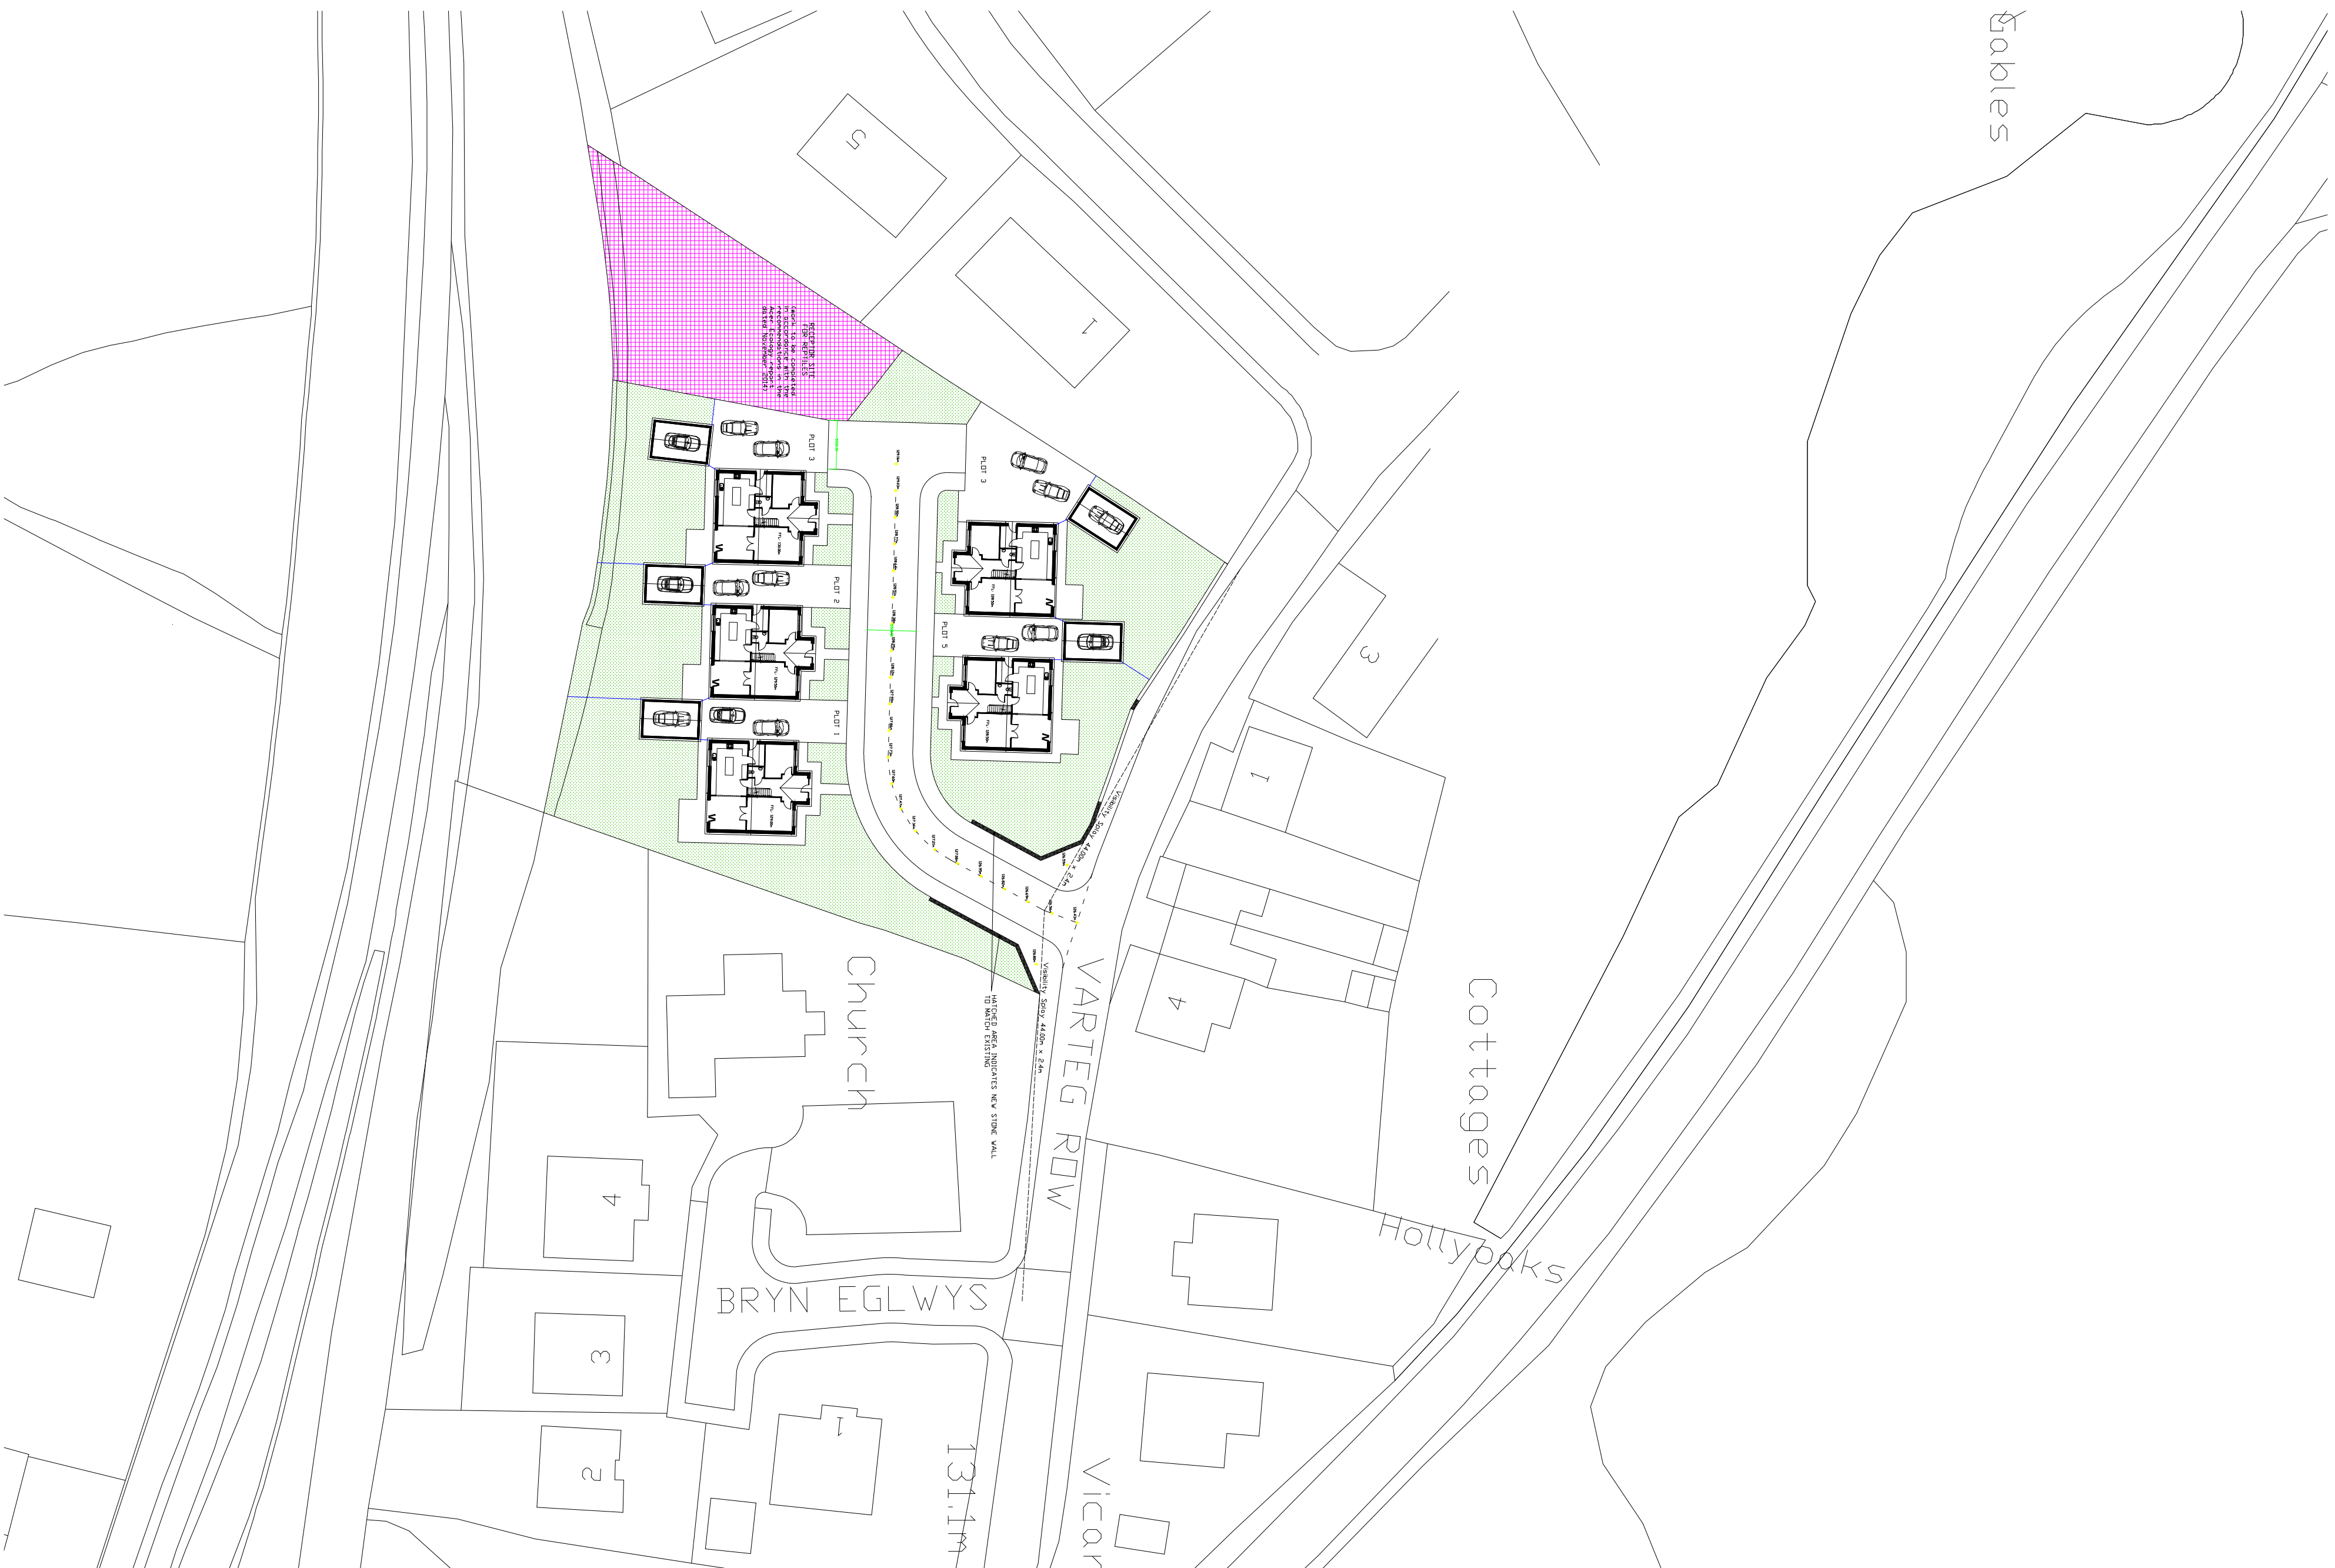


NOTES

1. All dimensions in millimetres unless otherwise stated.

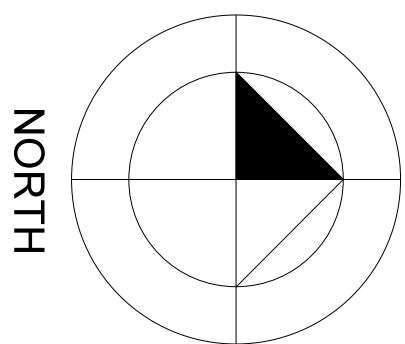

SCALE : 1:500

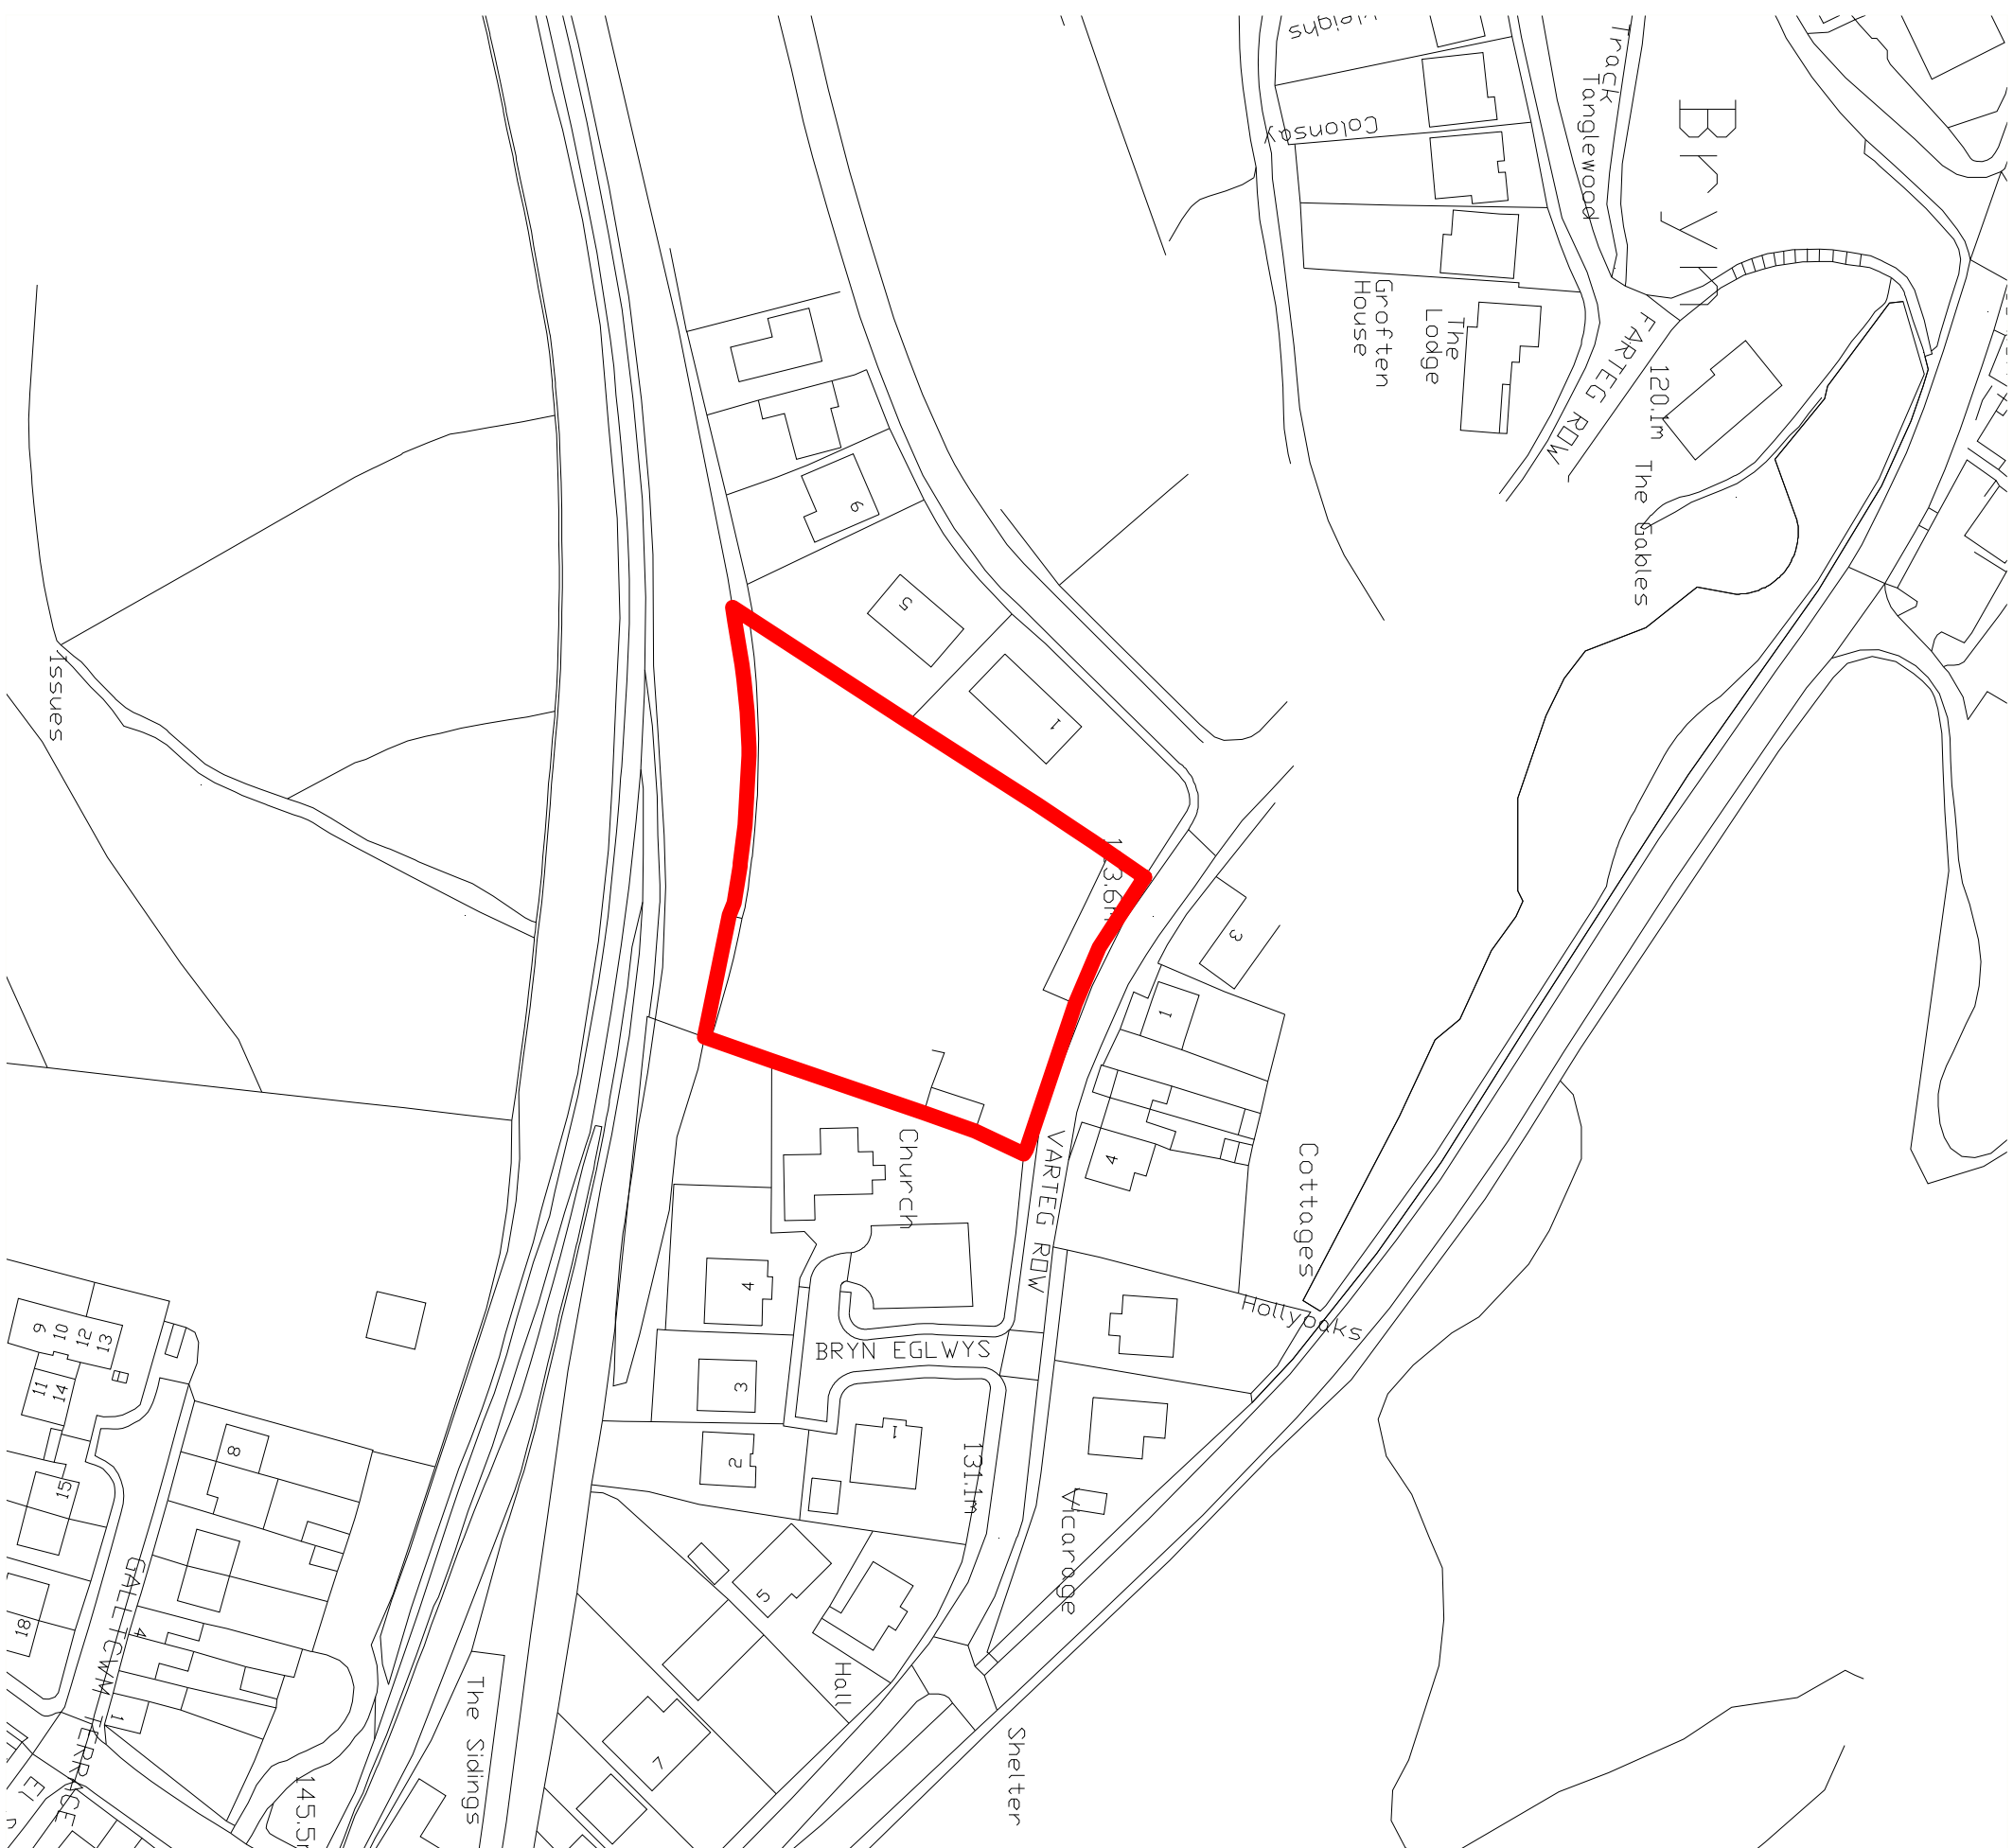

SCALE : 1:1250

Rev	Details	Dr	Ch	Apr	Date
-----	---------	----	----	-----	------

OLD SCHOOL SITE
VARTEG ROAD
BRYN
SA13 ZRF

Drawing Title

EXISTING AND PROPOSED BLOCK PLAN

Drawn	DA8	Checked	DA8	Approved	DA8
Date	10/16	Date	10/16	Date	10/16
Scales	1:1250	1:500			

Drawing No.	008.VRB.16	Rev	REV
-------------	------------	-----	-----