

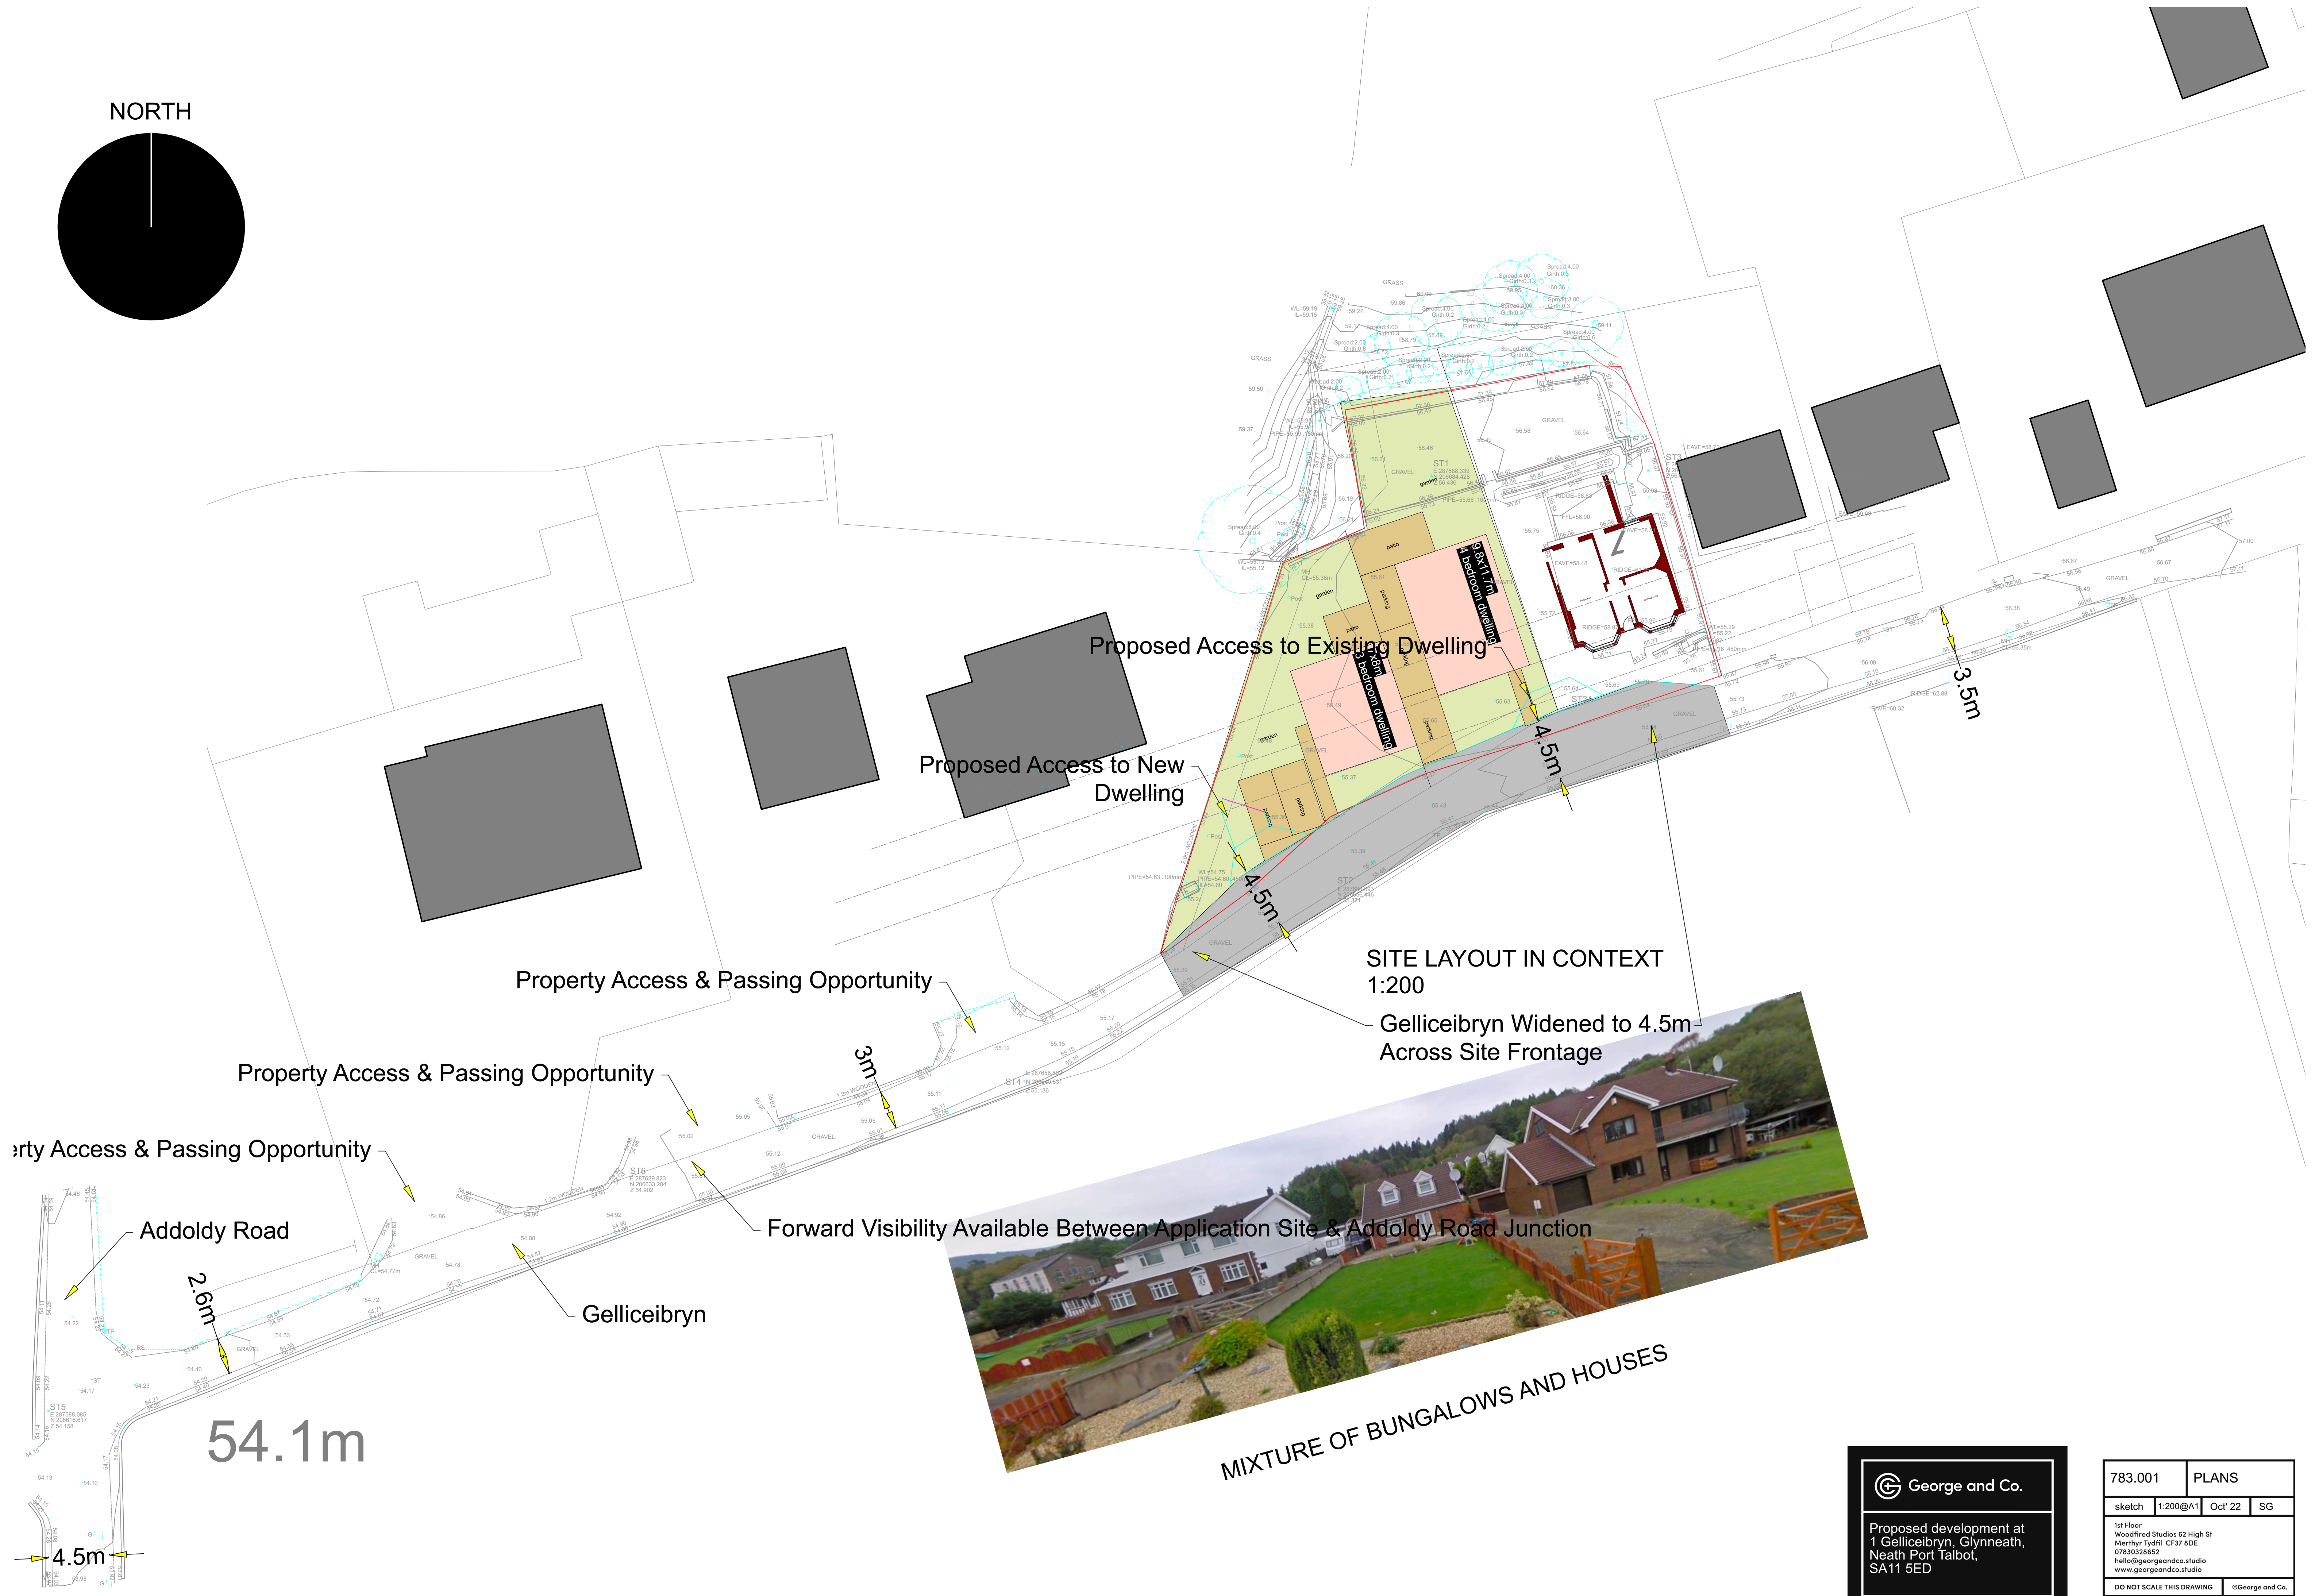


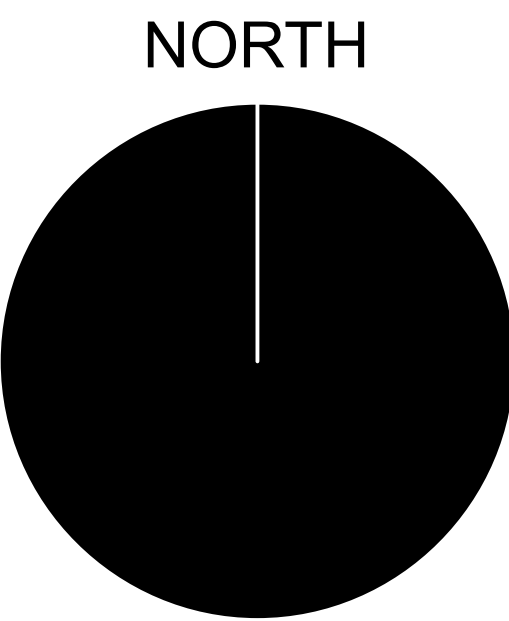

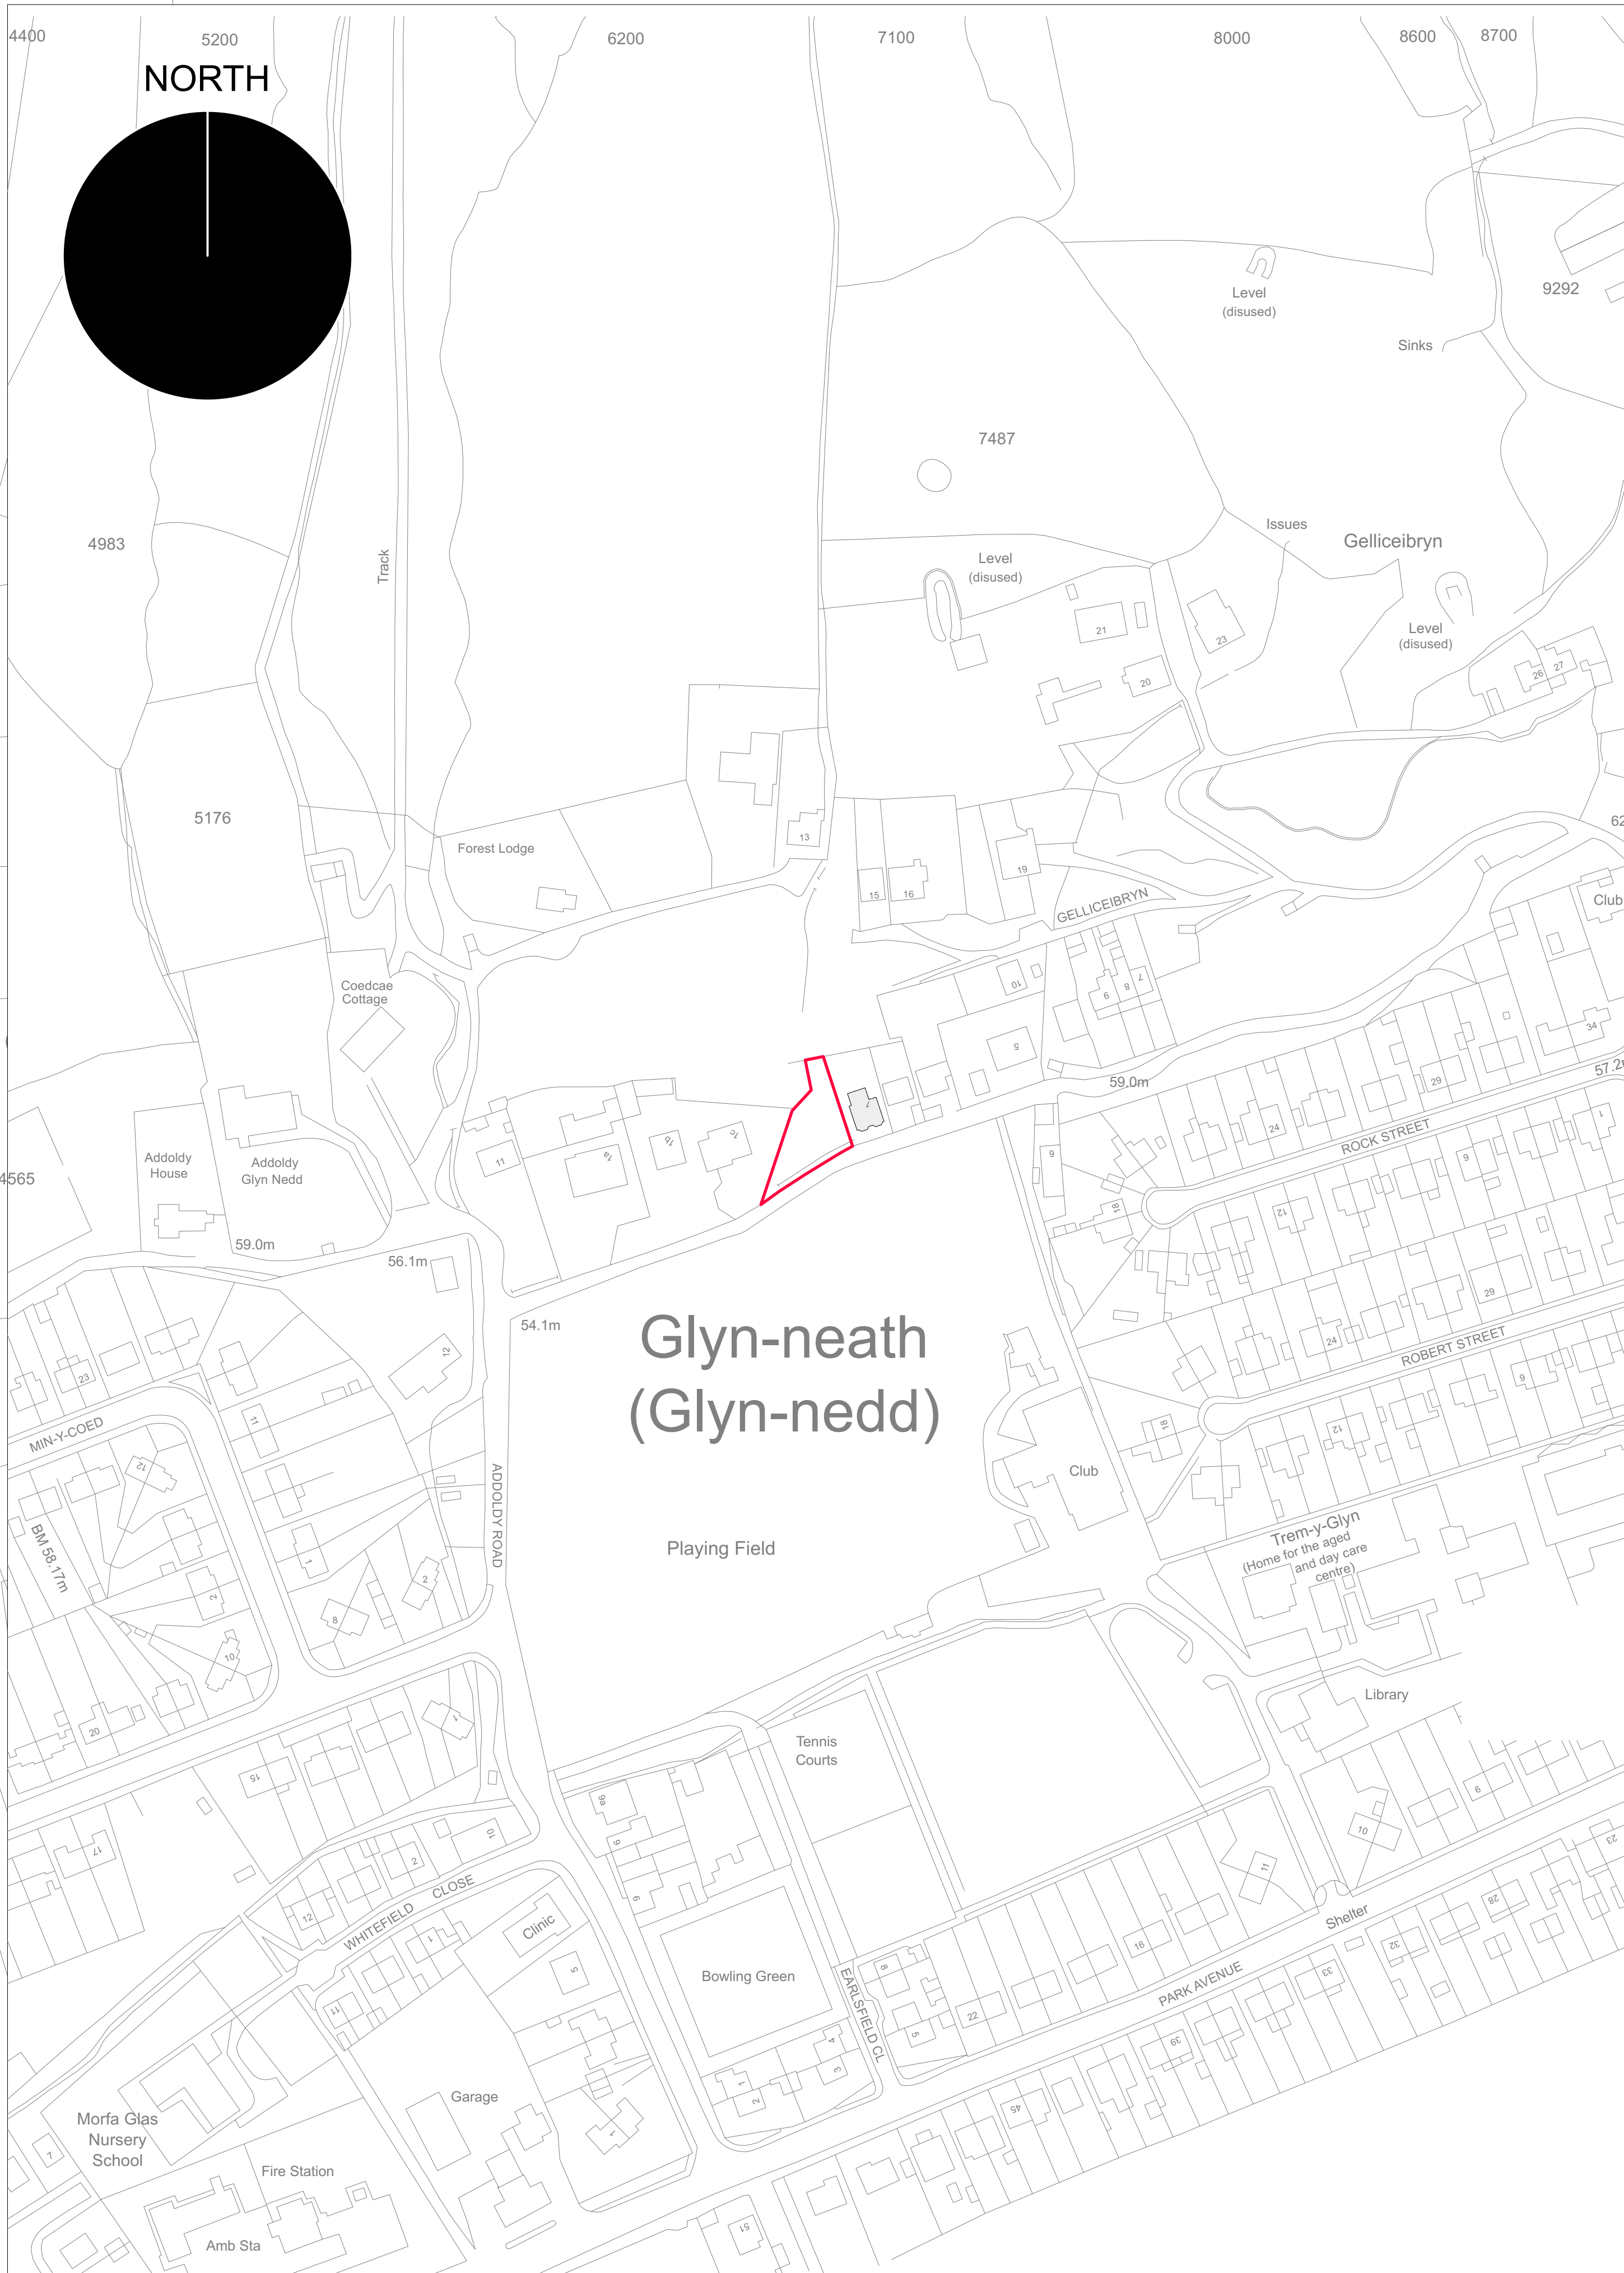

osmap 1:1250

**George and Co.**

Proposed development at
1 Gelliceibryn, Glynneath,
Neath Port Talbot,
SA11 5ED

783.003	SURVEY		
sketch	1:100@A1	Oct' 22	SG
1st Floor Woodfired Studios 62 High St Merthyr Tydfil CF37 8DE 07830328652 hello@georgeandco.studio www.georgeandco.studio			
DO NOT SCALE THIS DRAWING		©George and Co.	



	three bed					four bed			
	height	width	depth		height	width	depth		
min	6.6m	7m	8m		min	6.6m	9.8 m	11.7m	
max	7.6m	8m	8.5m		max	7.6m	10.5m	12.5m	

