


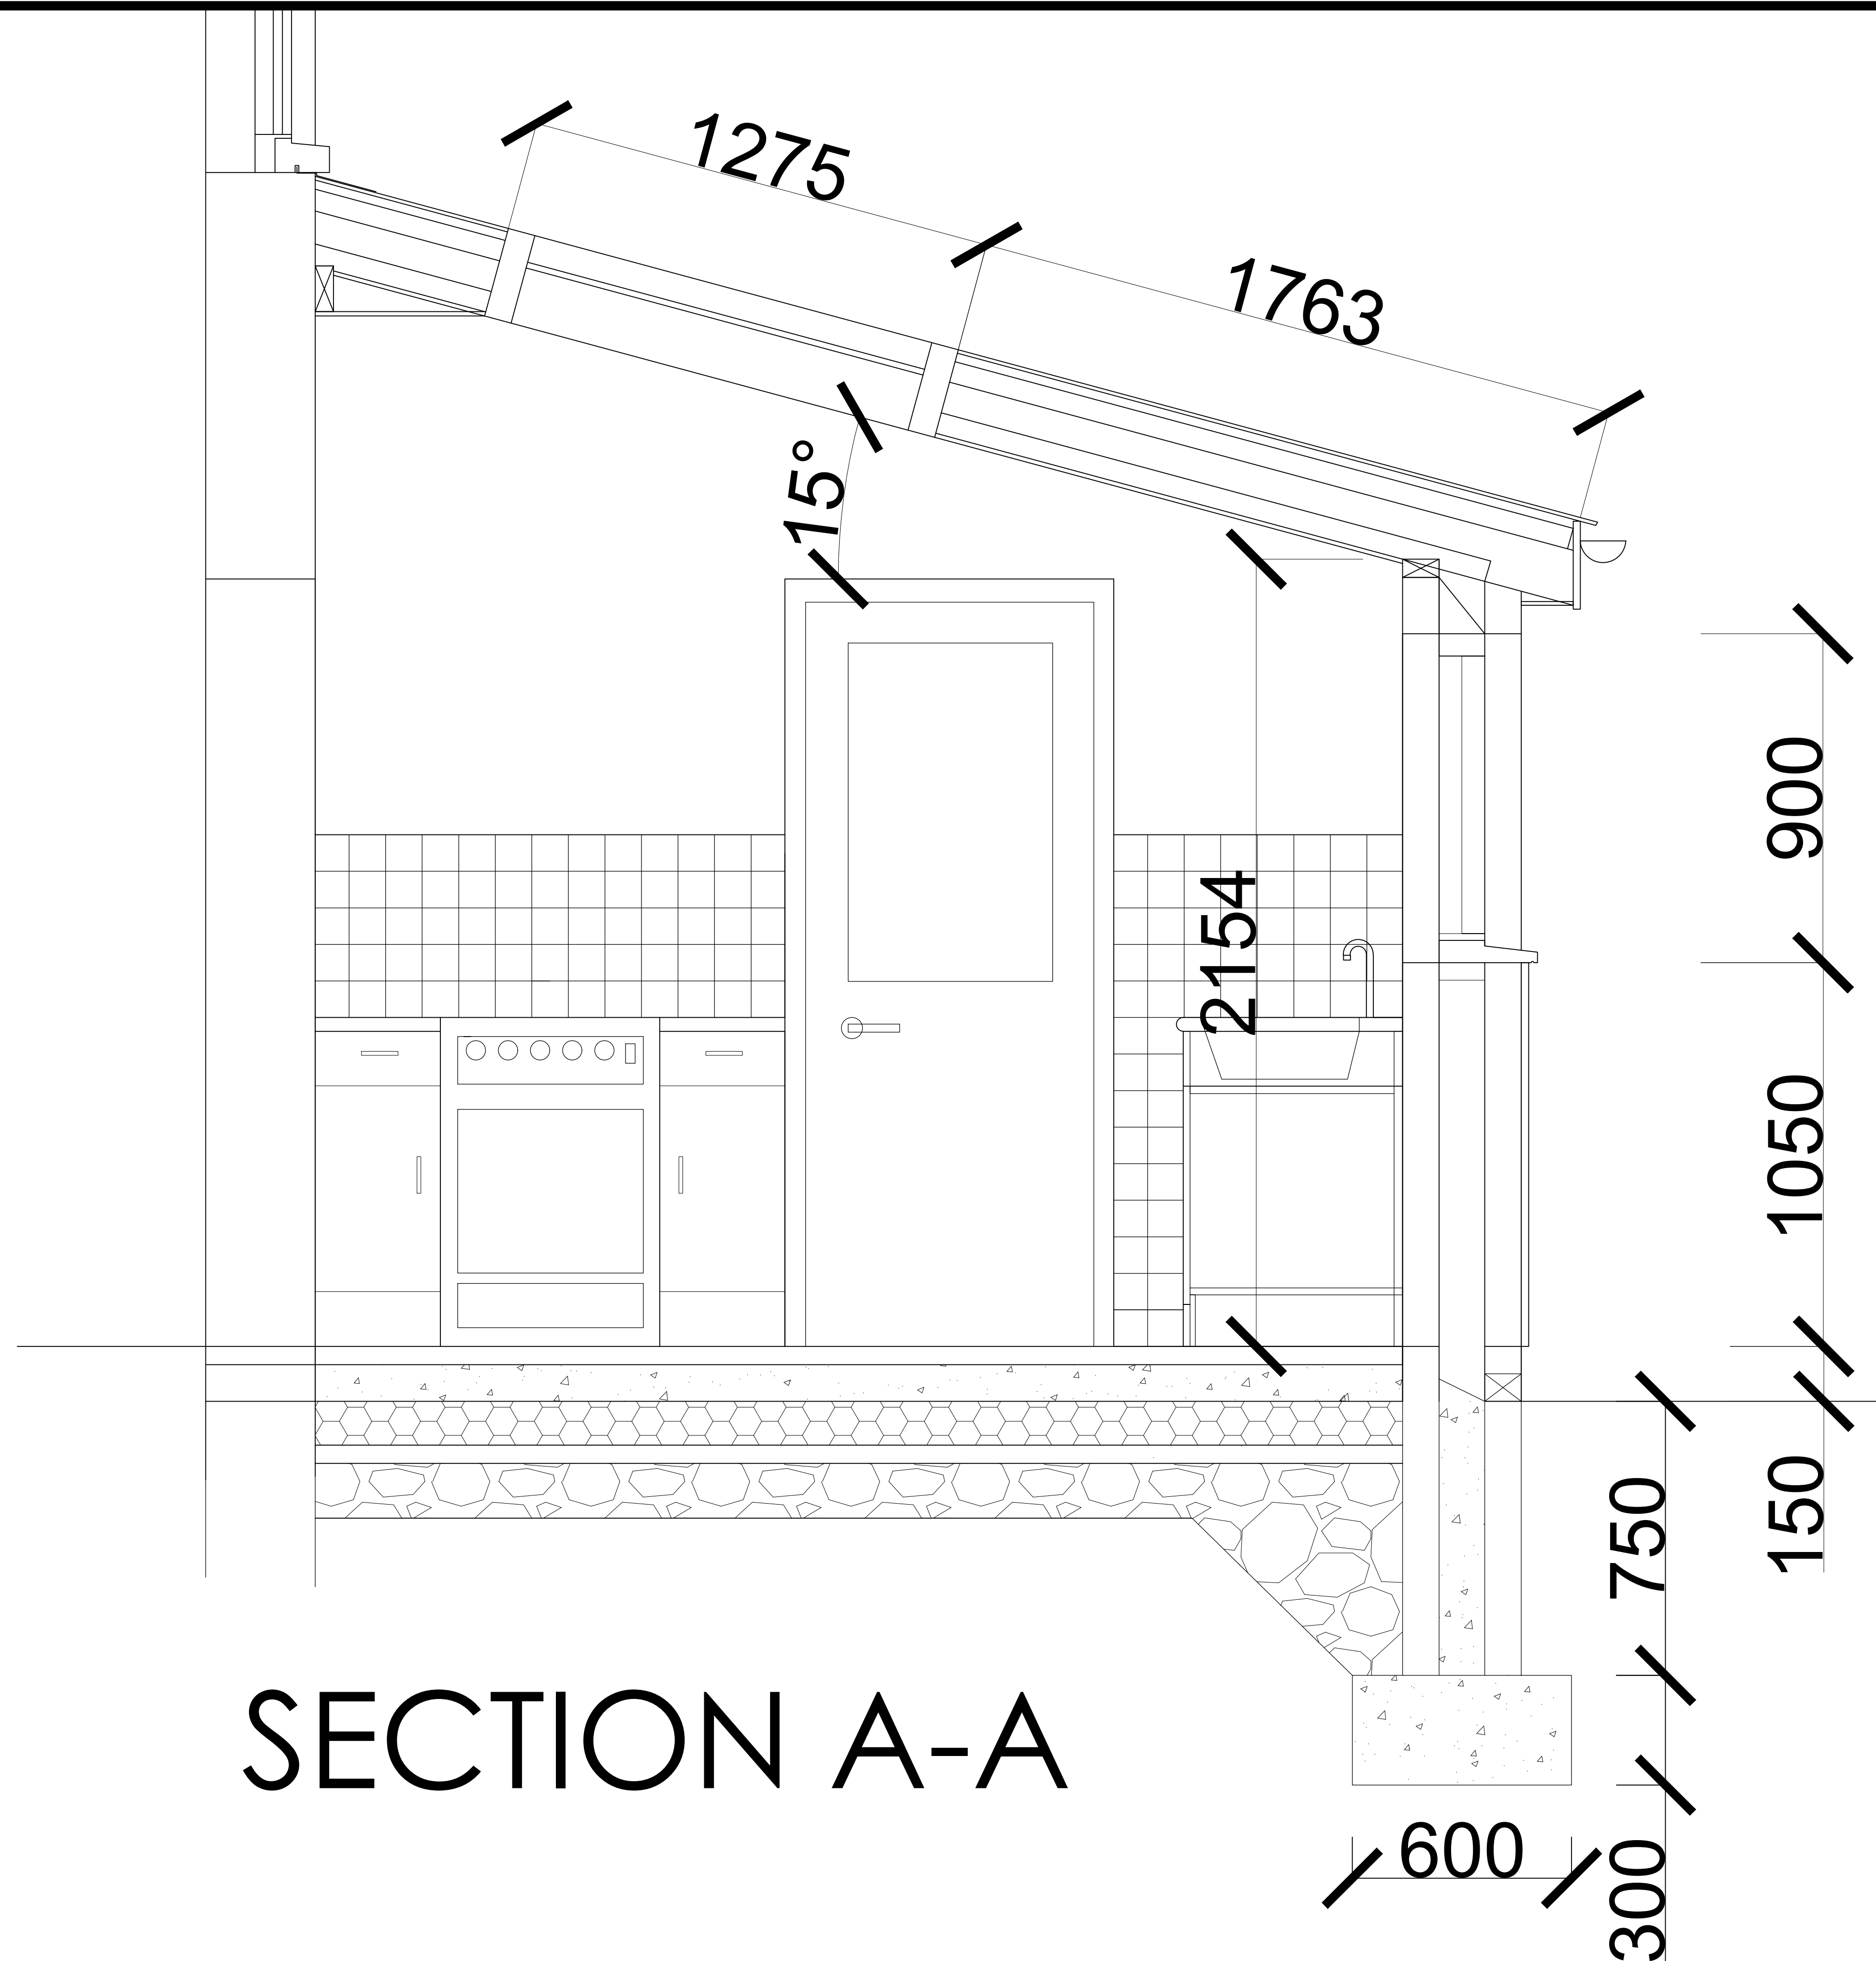

SECTION A-A

General Notes

No.	Revision/Issue	Date
-----	----------------	------

Firm Name and Address

Project Name and Address
SECTION A-A
ACROSS EXTN
5 ST ALBANS TCE
TAICACH PORT TALBOT

Project	LYNNE	Sheet
Date	24-07-23	B-04
Scale	1:10	