


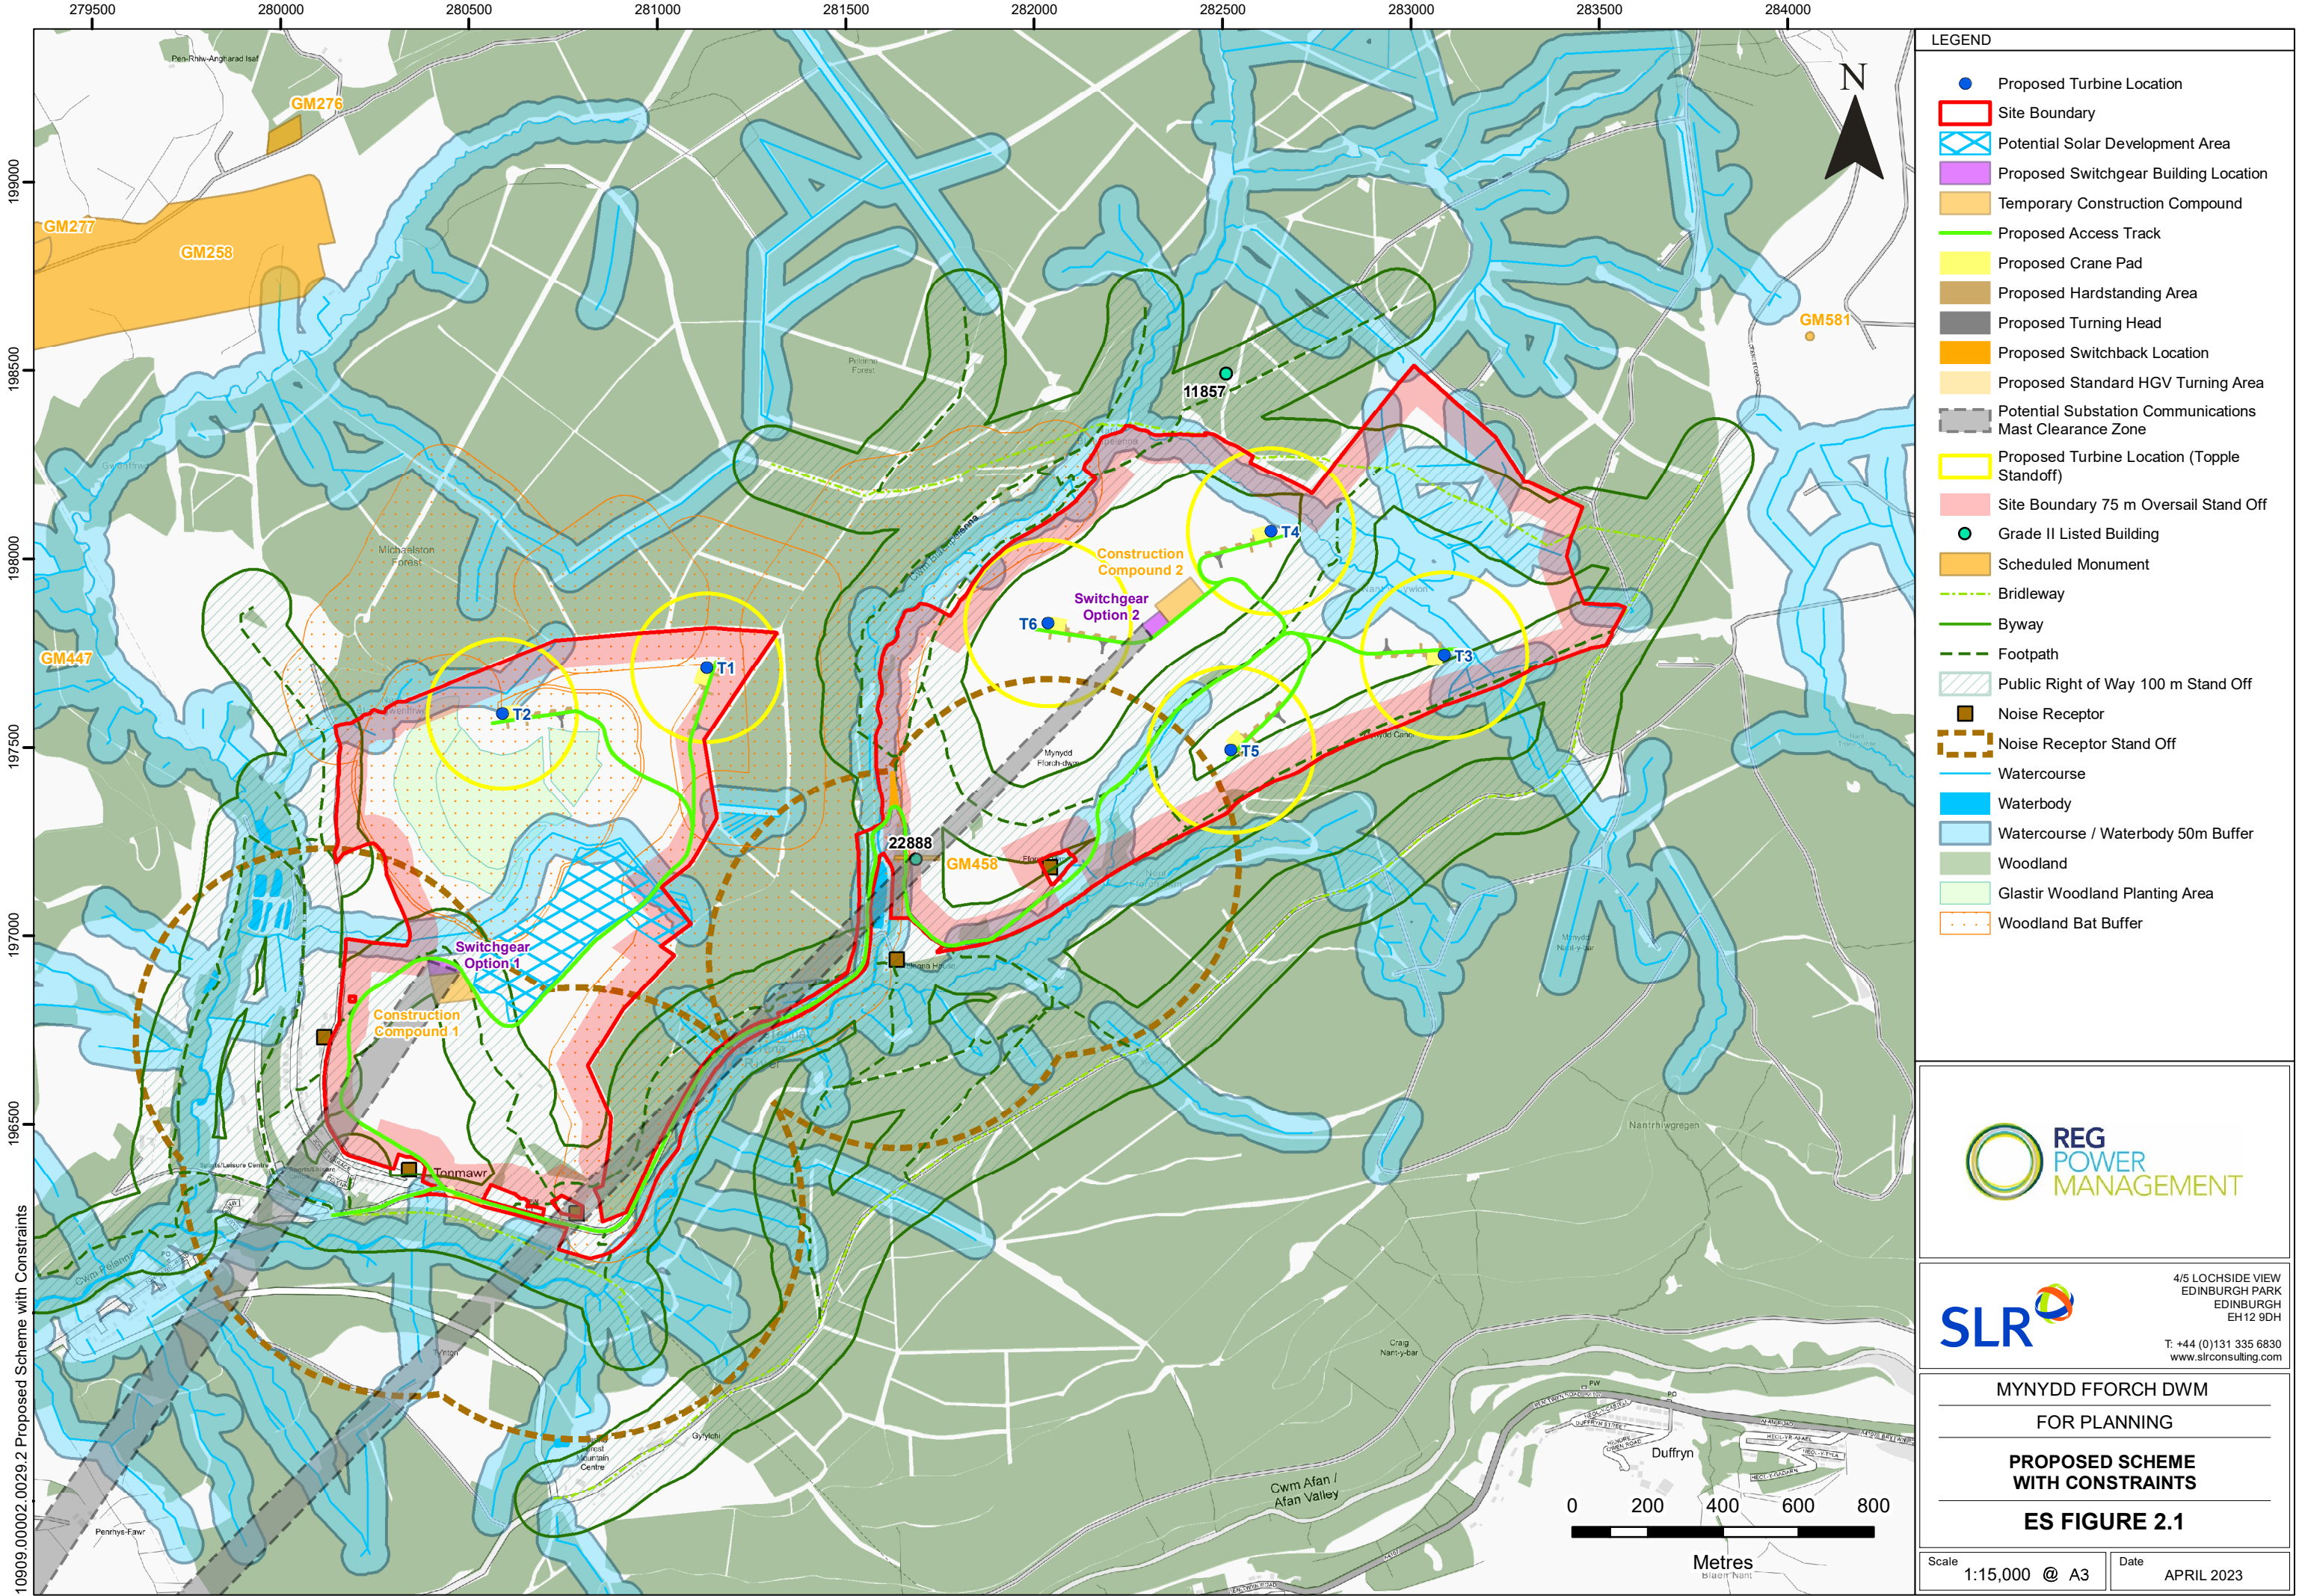

- LEGEND
- Proposed Turbine Location
 - Site Boundary
 - Potential Solar Development Area
 - Proposed Switchgear Building Location
 - Temporary Construction Compound
 - Proposed Access Track
 - Proposed Crane Pad
 - Proposed Hardstanding Area
 - Proposed Turning Head
 - Proposed Switchback Location
 - Proposed Standard HGV Turning Area
 - Potential Substation Communications Mast Clearance Zone
 - Proposed Turbine Location (Topple Standoff)
 - Site Boundary 75 m Oversail Stand Off
 - Grade II Listed Building
 - Scheduled Monument
 - Bridleway
 - Byway
 - Footpath
 - Public Right of Way 100 m Stand Off
 - Noise Receptor
 - Noise Receptor Stand Off
 - Watercourse
 - Waterbody
 - Watercourse / Waterbody 50m Buffer
 - Woodland
 - Glastir Woodland Planting Area
 - Woodland Bat Buffer



4/5 LOCHSIDE VIEW
EDINBURGH PARK
EDINBURGH
EH12 9DH
T: +44 (0)131 335 6830
www.slrconsulting.com

MYNYDD FFORCH DWM

FOR PLANNING

PROPOSED SCHEME
WITH CONSTRAINTS

ES FIGURE 2.1

Scale
1:15,000 @ A3

Date
APRIL 2023