


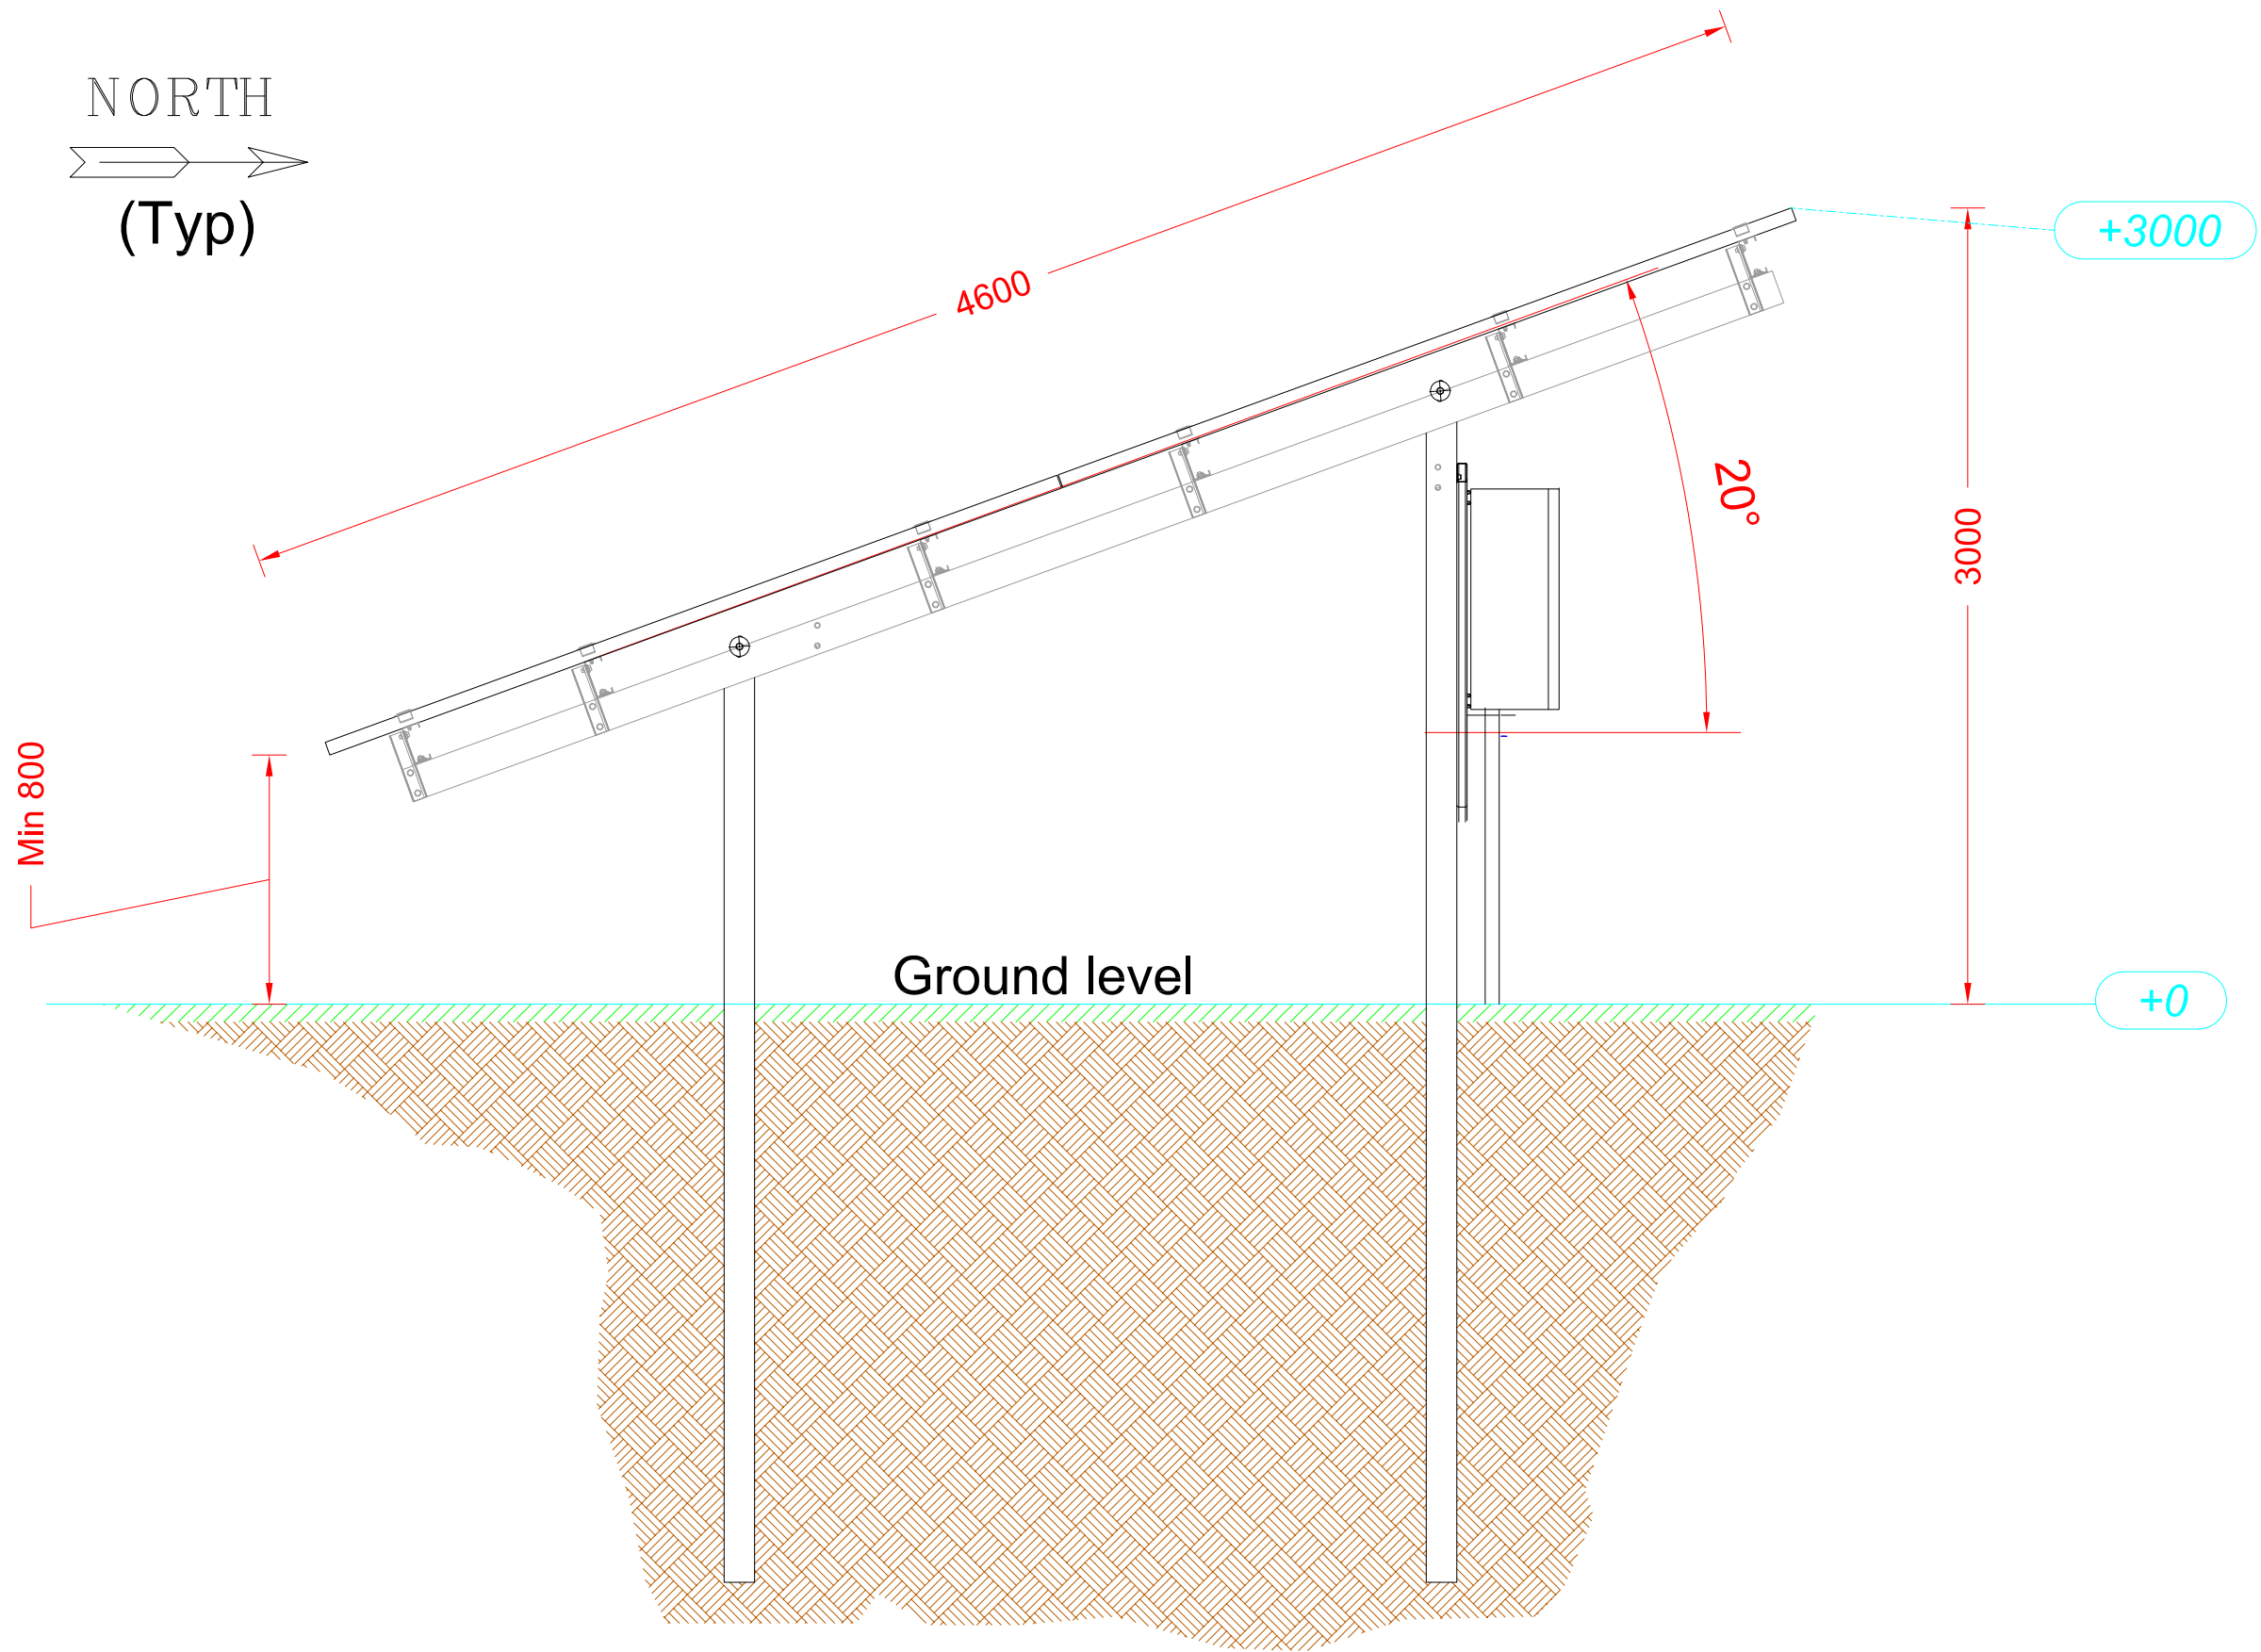

SECTION VIEW
INDICATIVE

02	AP	02				09/06/23
Solar Array Cross Section (Indicative)			MFD PA 006 00		MFD PA 006 02	
			Mynydd Ffwrch Dwm		NTS	
					A3	
			Naturalis		PRELIMINARY	
					1_1	