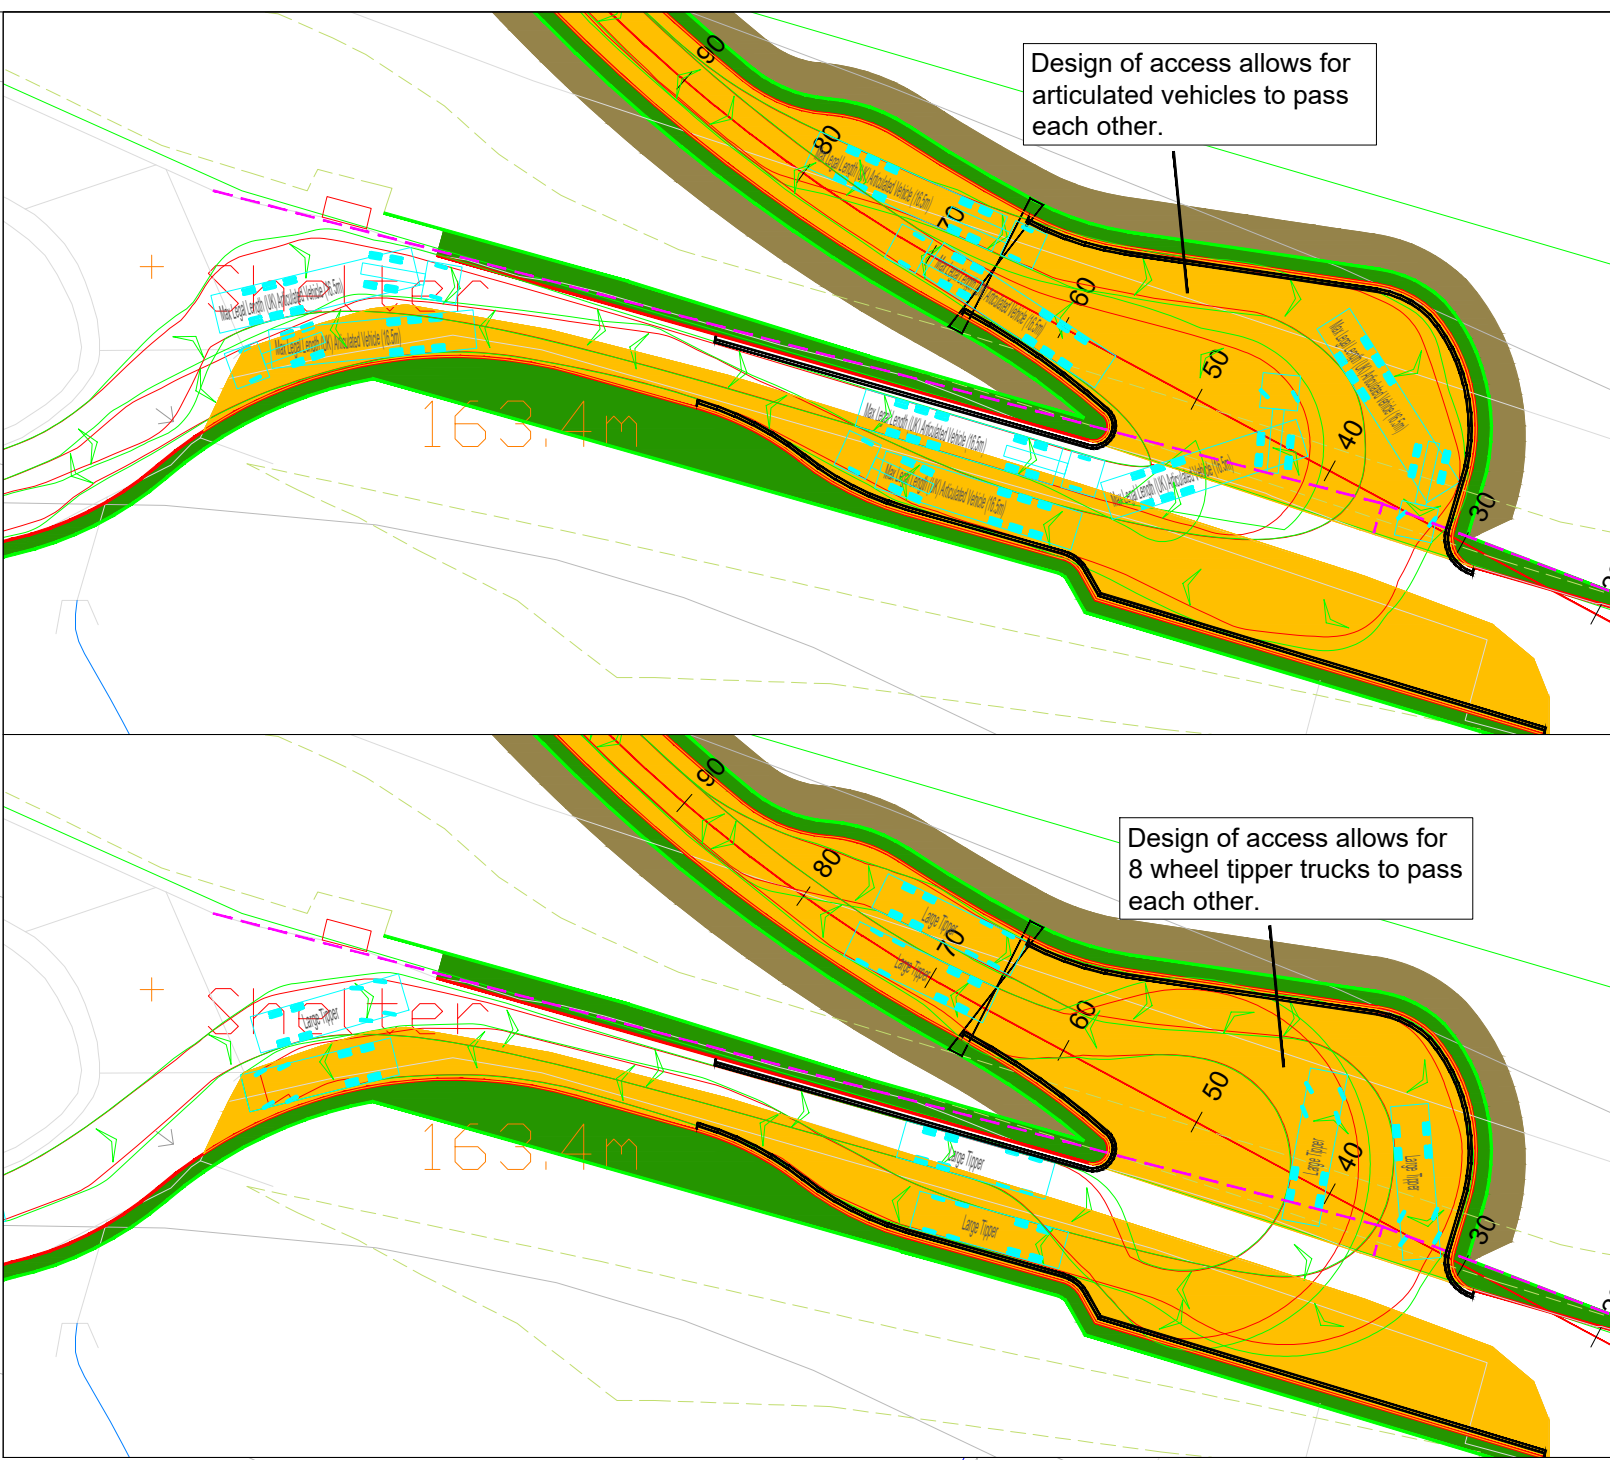
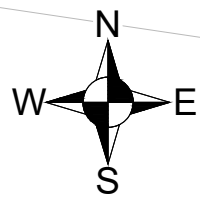
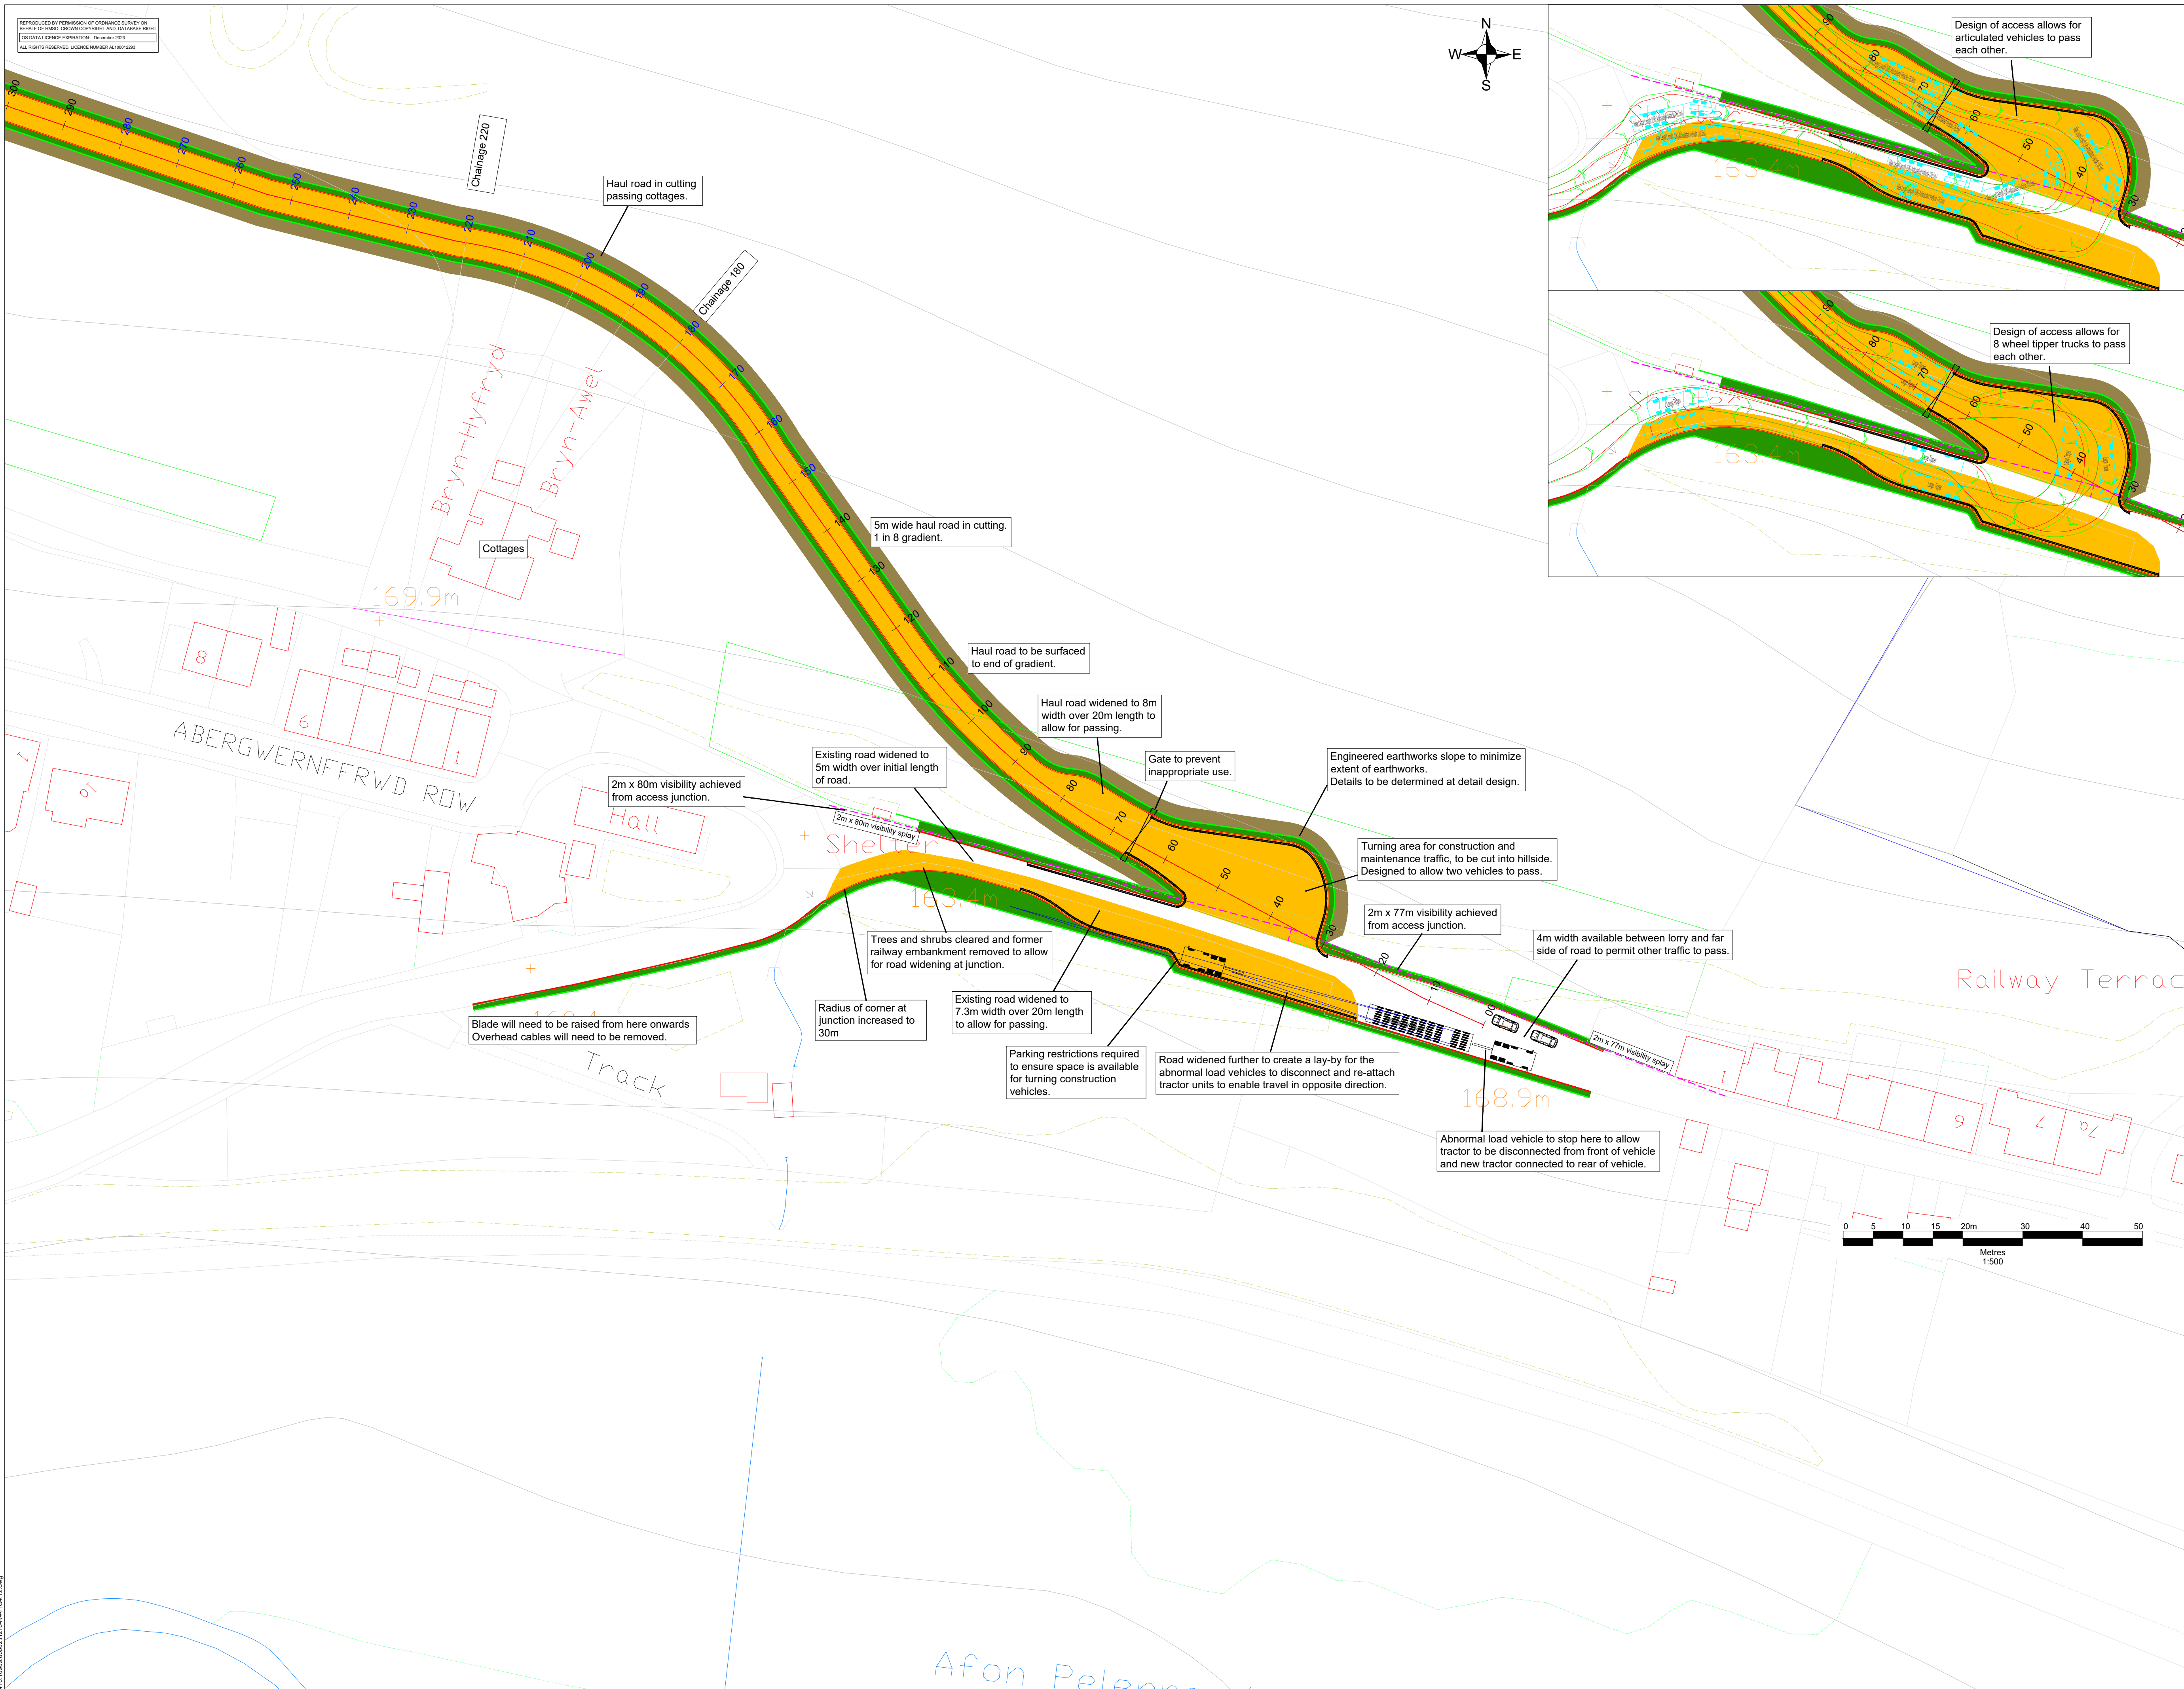


NOTES

Revision	By	Chk'd By	Date	Comments

TREENWOOD HOUSE
ROWDEN LANE
BRADFORD-ON-AVON
WILTS. BA15 2AU
T: 01225 309400
F: 01225 309401
www.slrconsulting.com

Site
Myndd Fforch Dwm Wind Farm
Tonmawr, Wales

Project
HAUL ROAD TONMAWR

Drawing Title
**CUTTING DETAIL NEAR COTTAGES
CHAINAGE 180 TO 220**

Scale
As shown at A1

Date
November 2022

Drawing Number
FIGURE 4.12

Revision
R4