


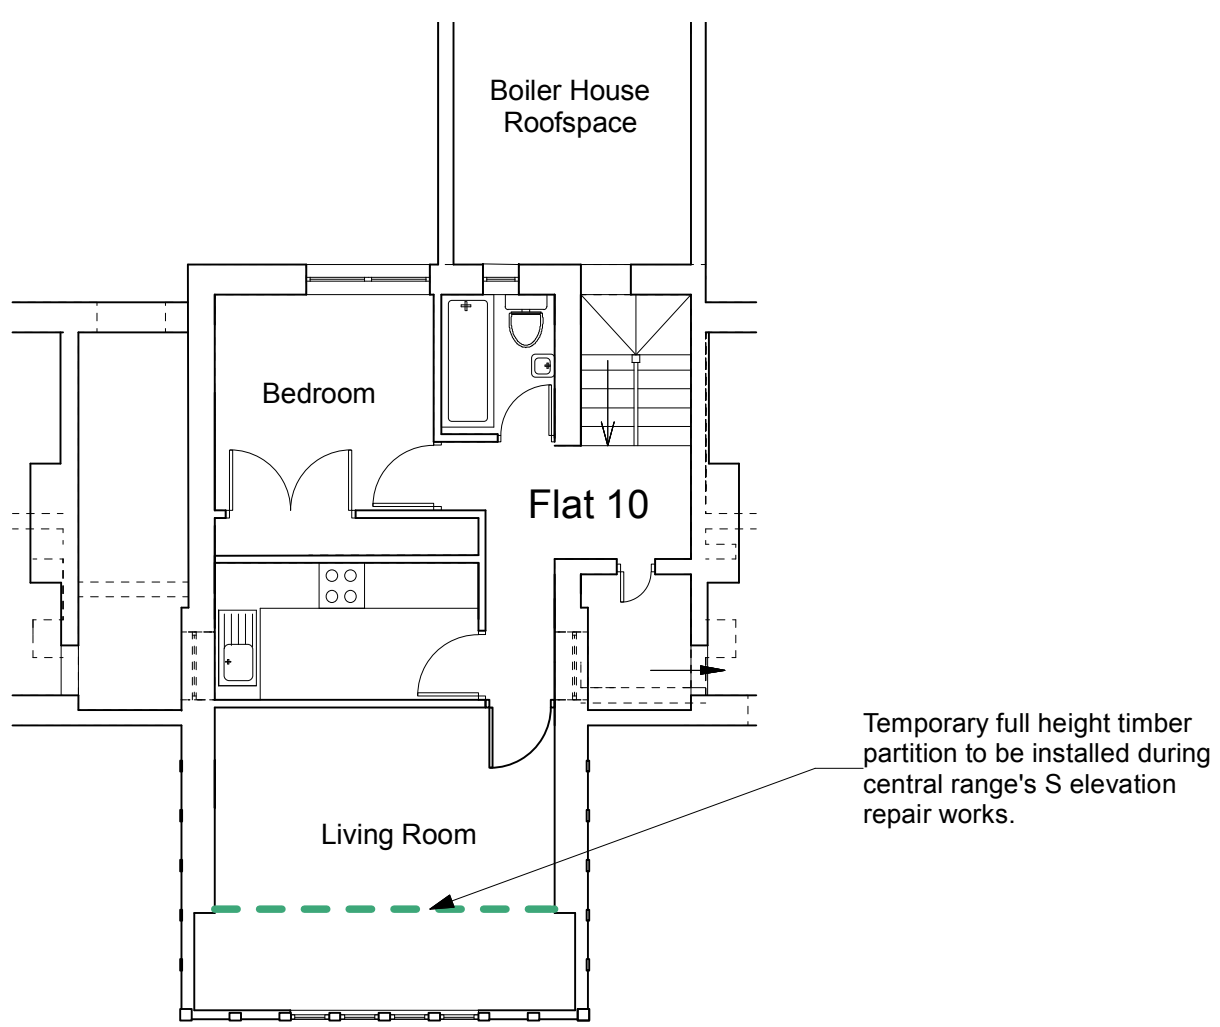


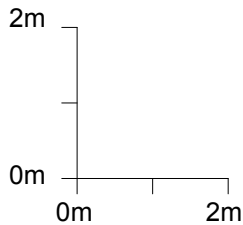

FIRST FLOOR PLAN

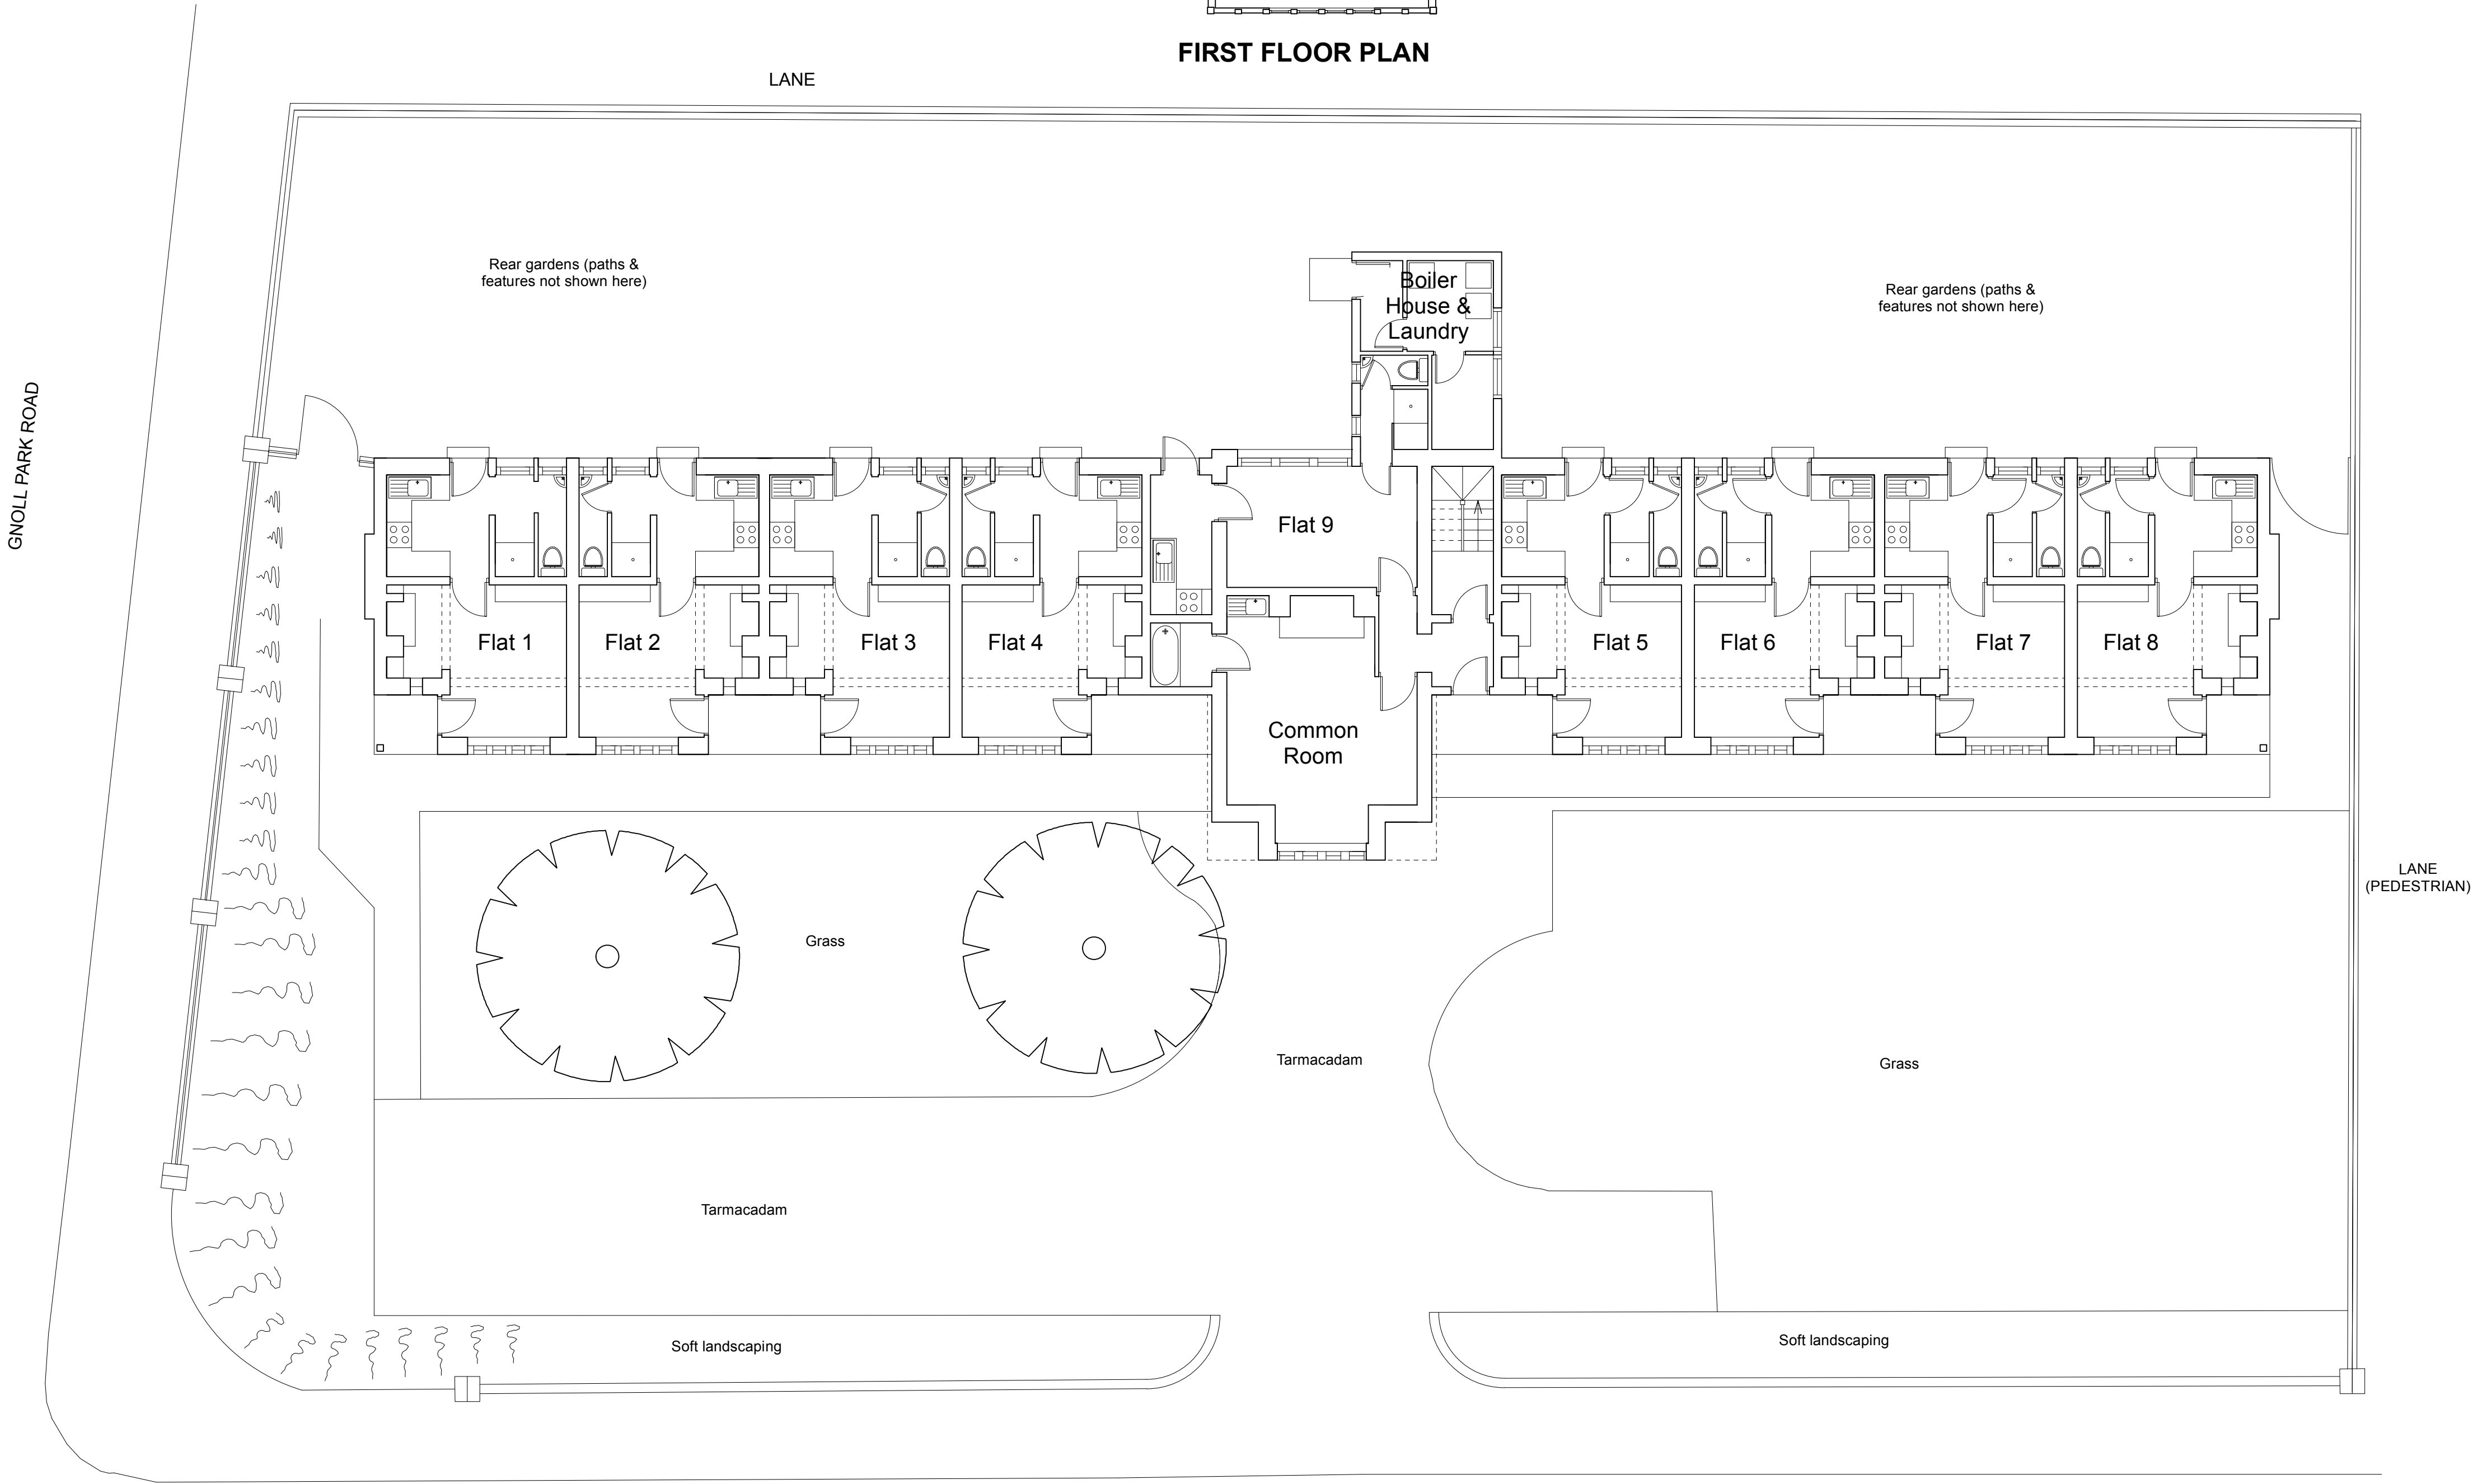

SCALE BAR 1:100

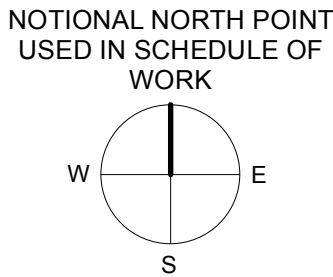

notes / revisions
1) Key plan for identification purposes only.
2) Existing services routes are unknown.

DRAWING ISSUED TO SUPPORT LISTED BUILDING
CONSENT APPLICATION 31/08/2023

ALWYN
JONES

PENSERI
ARCHITECTS

title
LLEWELLYN ALMSHOUSES, LEONARD
STREET, NEATH - REAR PATHS WIDENING &
CENTRAL RANGE REPAIRS

Key Plan - As Existing

The Bank 5 Cardiff Road, Taffs Well, Cardiff CF15 7BA 029 2081 0080 www.alwynjones.com ©Alwyn Jones Architects

date	scale
03/06/22	1:100
number	@ A1
RPW&CRR 12/572/001 [LBC0]	