


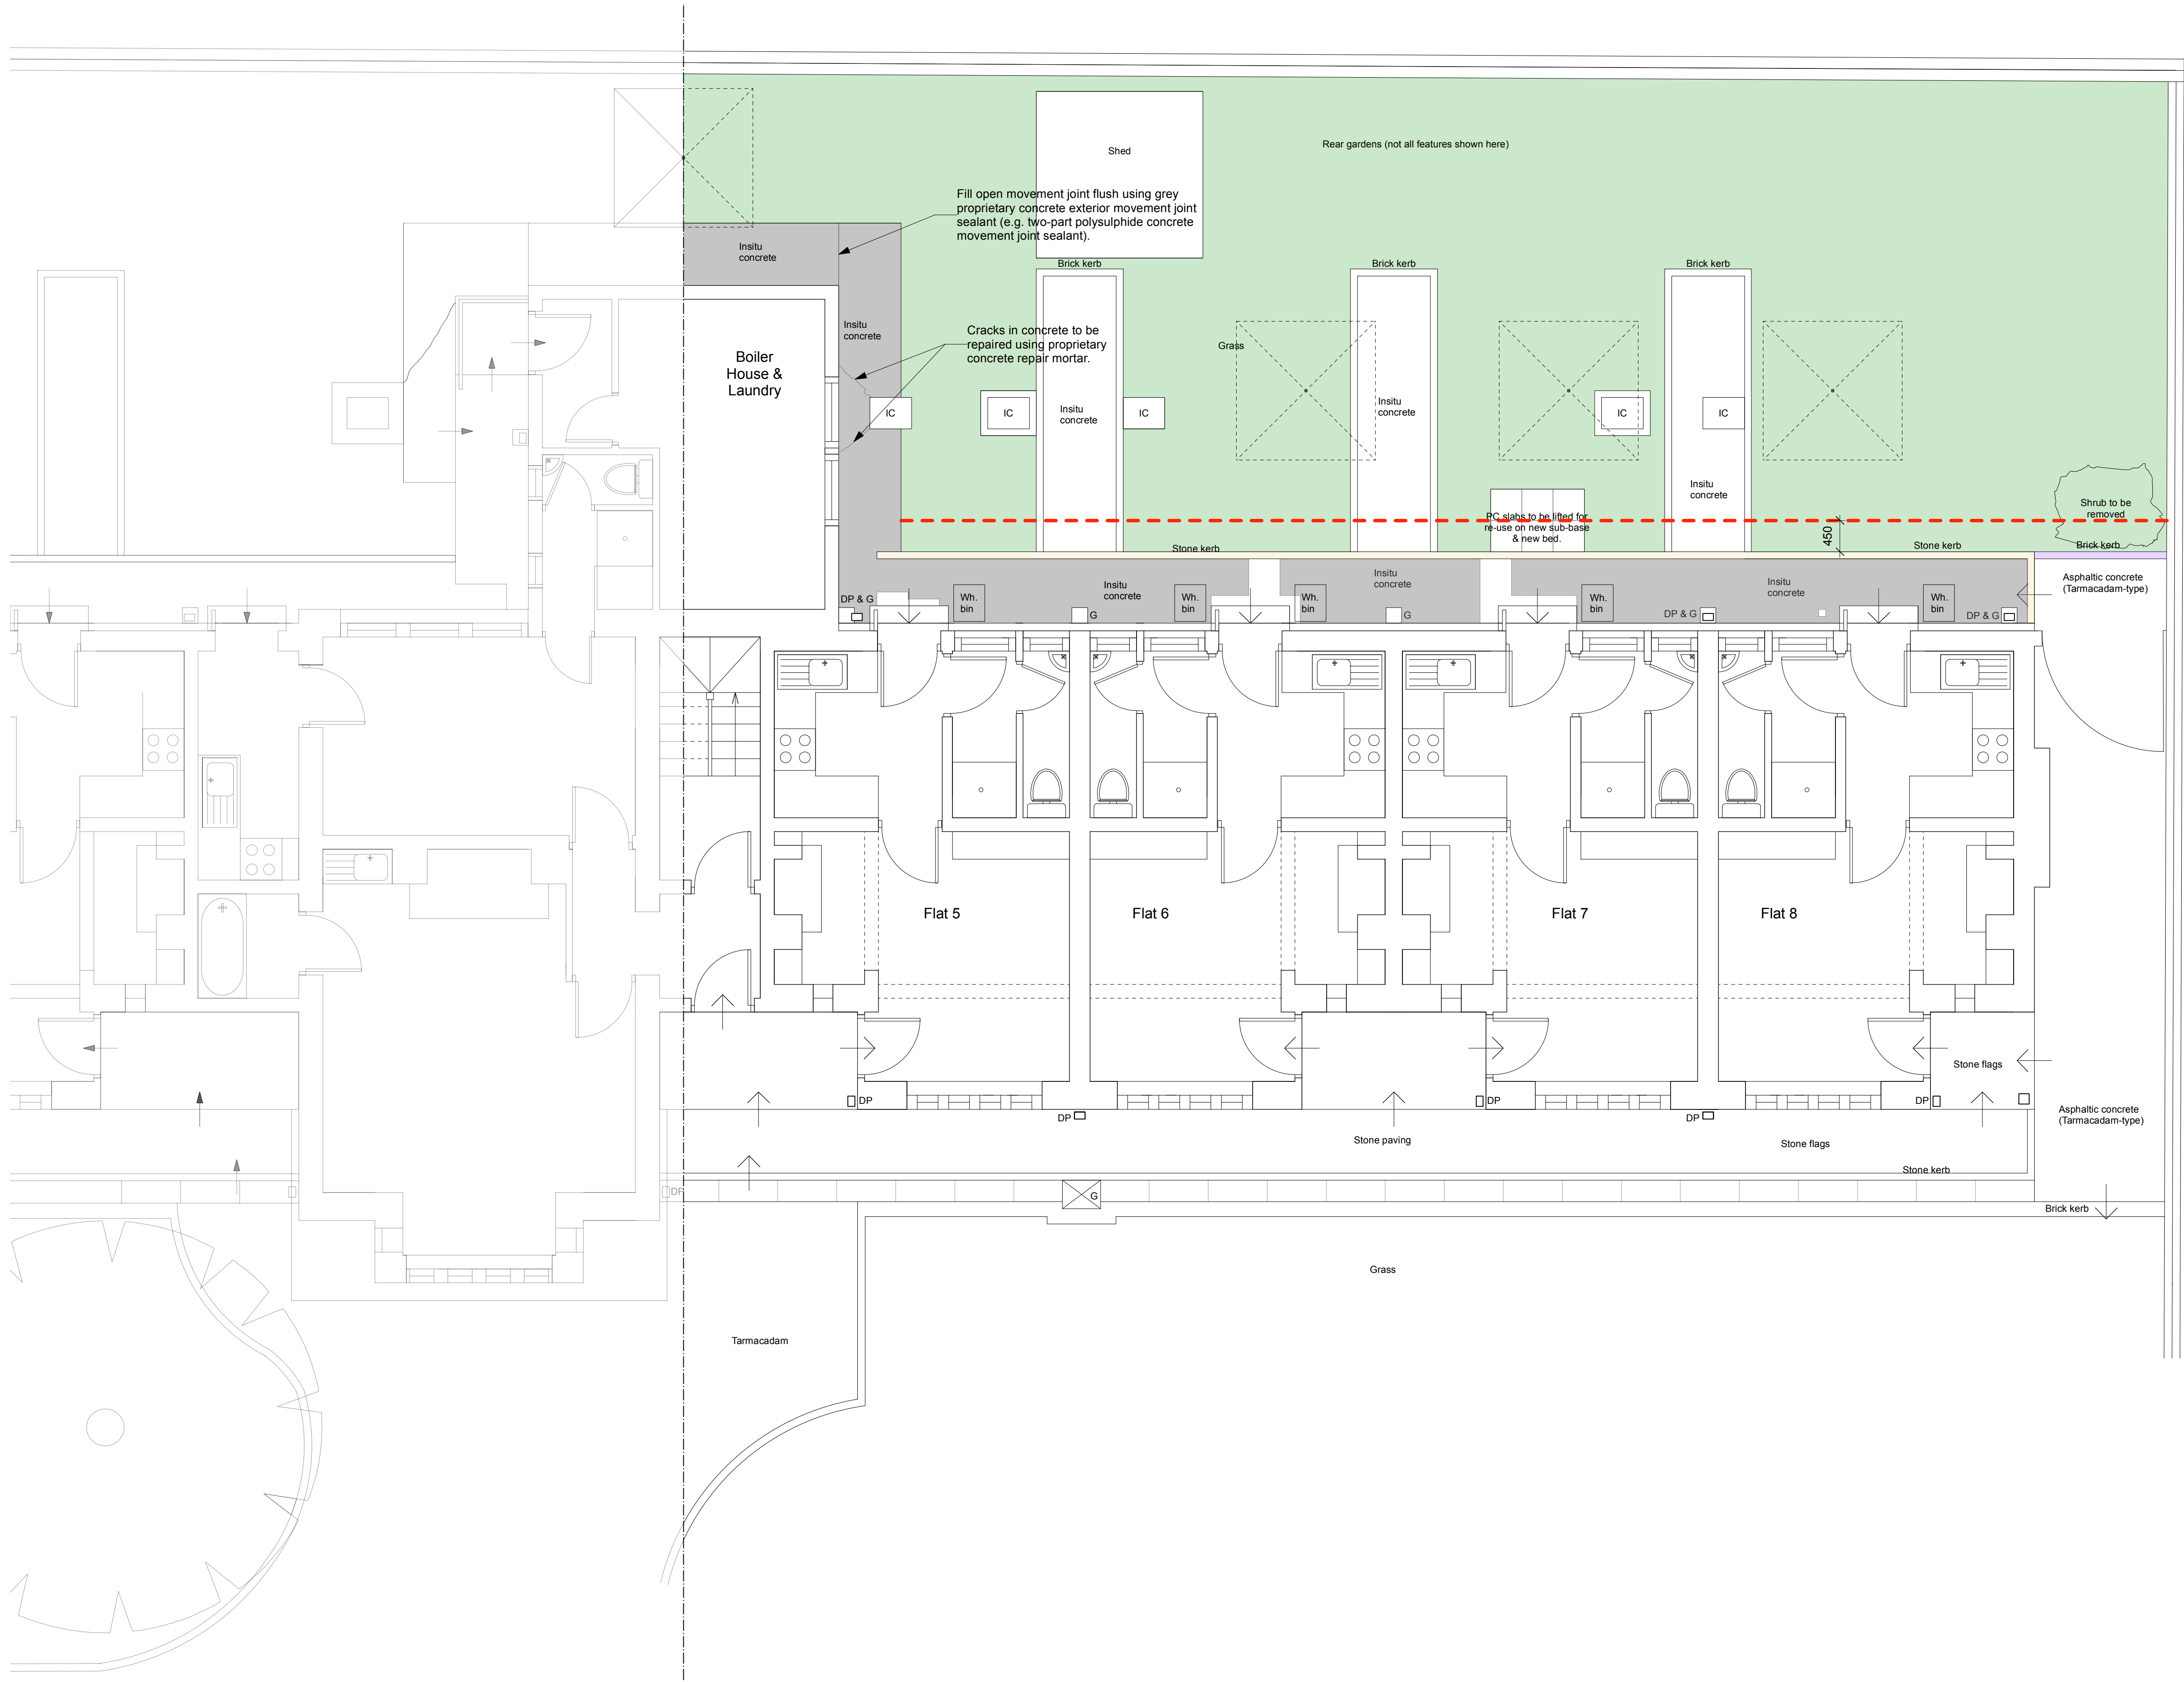

LANE (PEDESTRIAN)

KEY

- Contractor to record arrangement / layout of existing stone flags & to number each (for reinstatement as existing). Existing stone flags then to be temporarily lifted, cleaned / pressure washed (before lifting / before re-laying) & safely / securely stored on site in preparation for re-laying as proposed. All localised areas of previous concrete repairs within this area are to be replaced with reclaimed local stone flags (brought to site by Contractor) to match existing.
- Existing stone kerbs to be temporarily lifted, cleaned / pressure washed & safely / securely stored on site in preparation for re-laying in arrangement as proposed.
- Existing brick kerbs to be temporarily lifted, cleaned & re-used in arrangement as proposed.
- Insitu concrete to be retained. Carry out localised repairs where noted, using proprietary concrete repair mortar or proprietary movement joint sealant.
- Extent rear path to be widened to. Turf & top-soil within widened path zone to be re-used on site. All surplus turf, soil, excavated material to be removed from site by Main Contractor.

DRAWING ISSUED TO SUPPORT LISTED BUILDING  
CONSENT APPLICATION 31/08/2023

ALWYN  
JONES

PENSERI  
ARCHITECTS

title  
**LLEWELLYN ALMSHOUSES, LEONARD  
STREET, NEATH - REAR PATHS WIDENING &  
CENTRAL RANGE REPAIRS**

Hard Landscaping to Eastern Half - As Existing

|        |                              |       |              |
|--------|------------------------------|-------|--------------|
| date   | 03/06/22                     | scale | 1:50<br>@ A1 |
| number | RPW&CRR<br>12/572/100 [LBC0] |       |              |

The Bank, 5 Cardiff Road, Taffs Well, Cardiff, CF15 7BA. 029 2081 0080 - www.alwynjones.com ©Alwyn Jones Architects

Do not scale this drawing. Check all dimensions on site.

notes / revisions  
1) Key plan for identification purposes only.  
2) Existing services routes are unknown.