


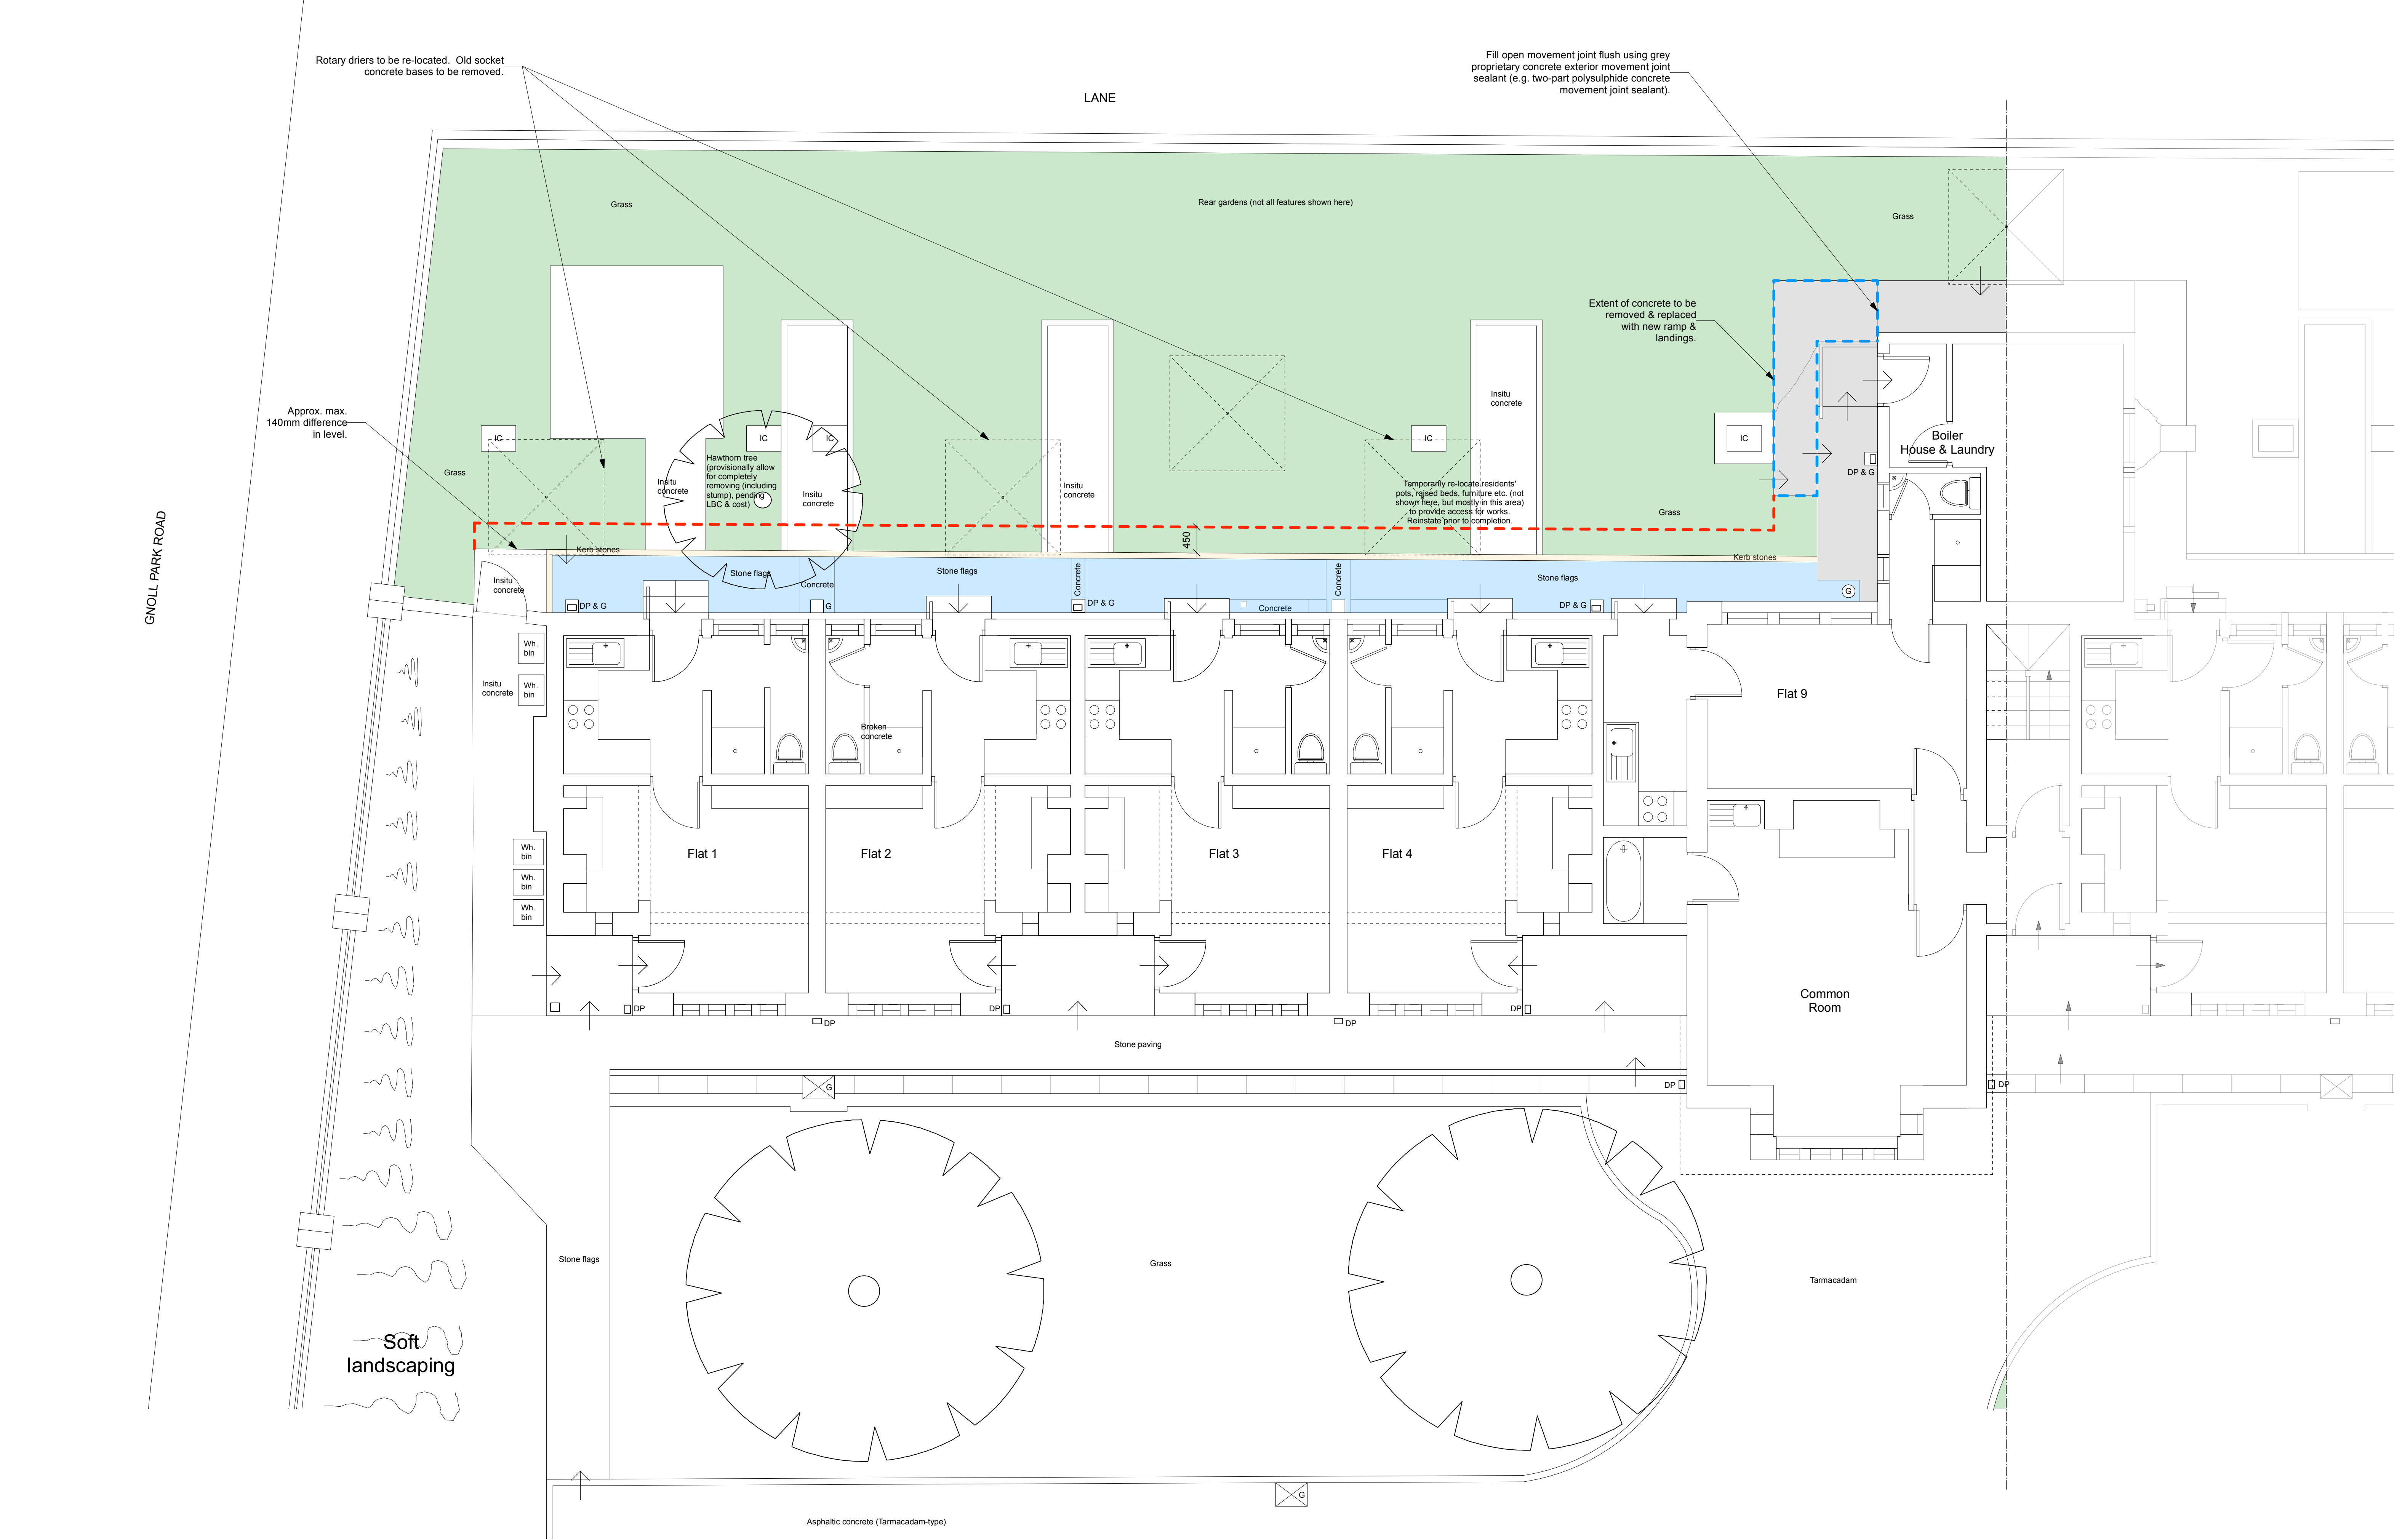

notes / revisions

1) Key plan for identification purposes only.

2) Existing services routes are unknown.

3) Refer to drawing no. RPW&CRR 12/572/100 for key to this drawing.

Do not scale this drawing. Check all dimensions on site.

ALWYN
JONES_

PENSERI
ARCHITECTS

title
LLEWELLYN ALMSHOUSES, LEONARD STREET, NEATH - REAR PATHS WIDENING & CENTRAL RANGE REPAIRS
Hard Landscaping to Western Half - As Existing

date
03/06/22

scale
1:50
@ A1

number
RPW&CRR
12/572/101 [LBC0]

**DRAWING ISSUED TO SUPPORT LISTED BUILDING
CONSENT APPLICATION 31/08/2023**