


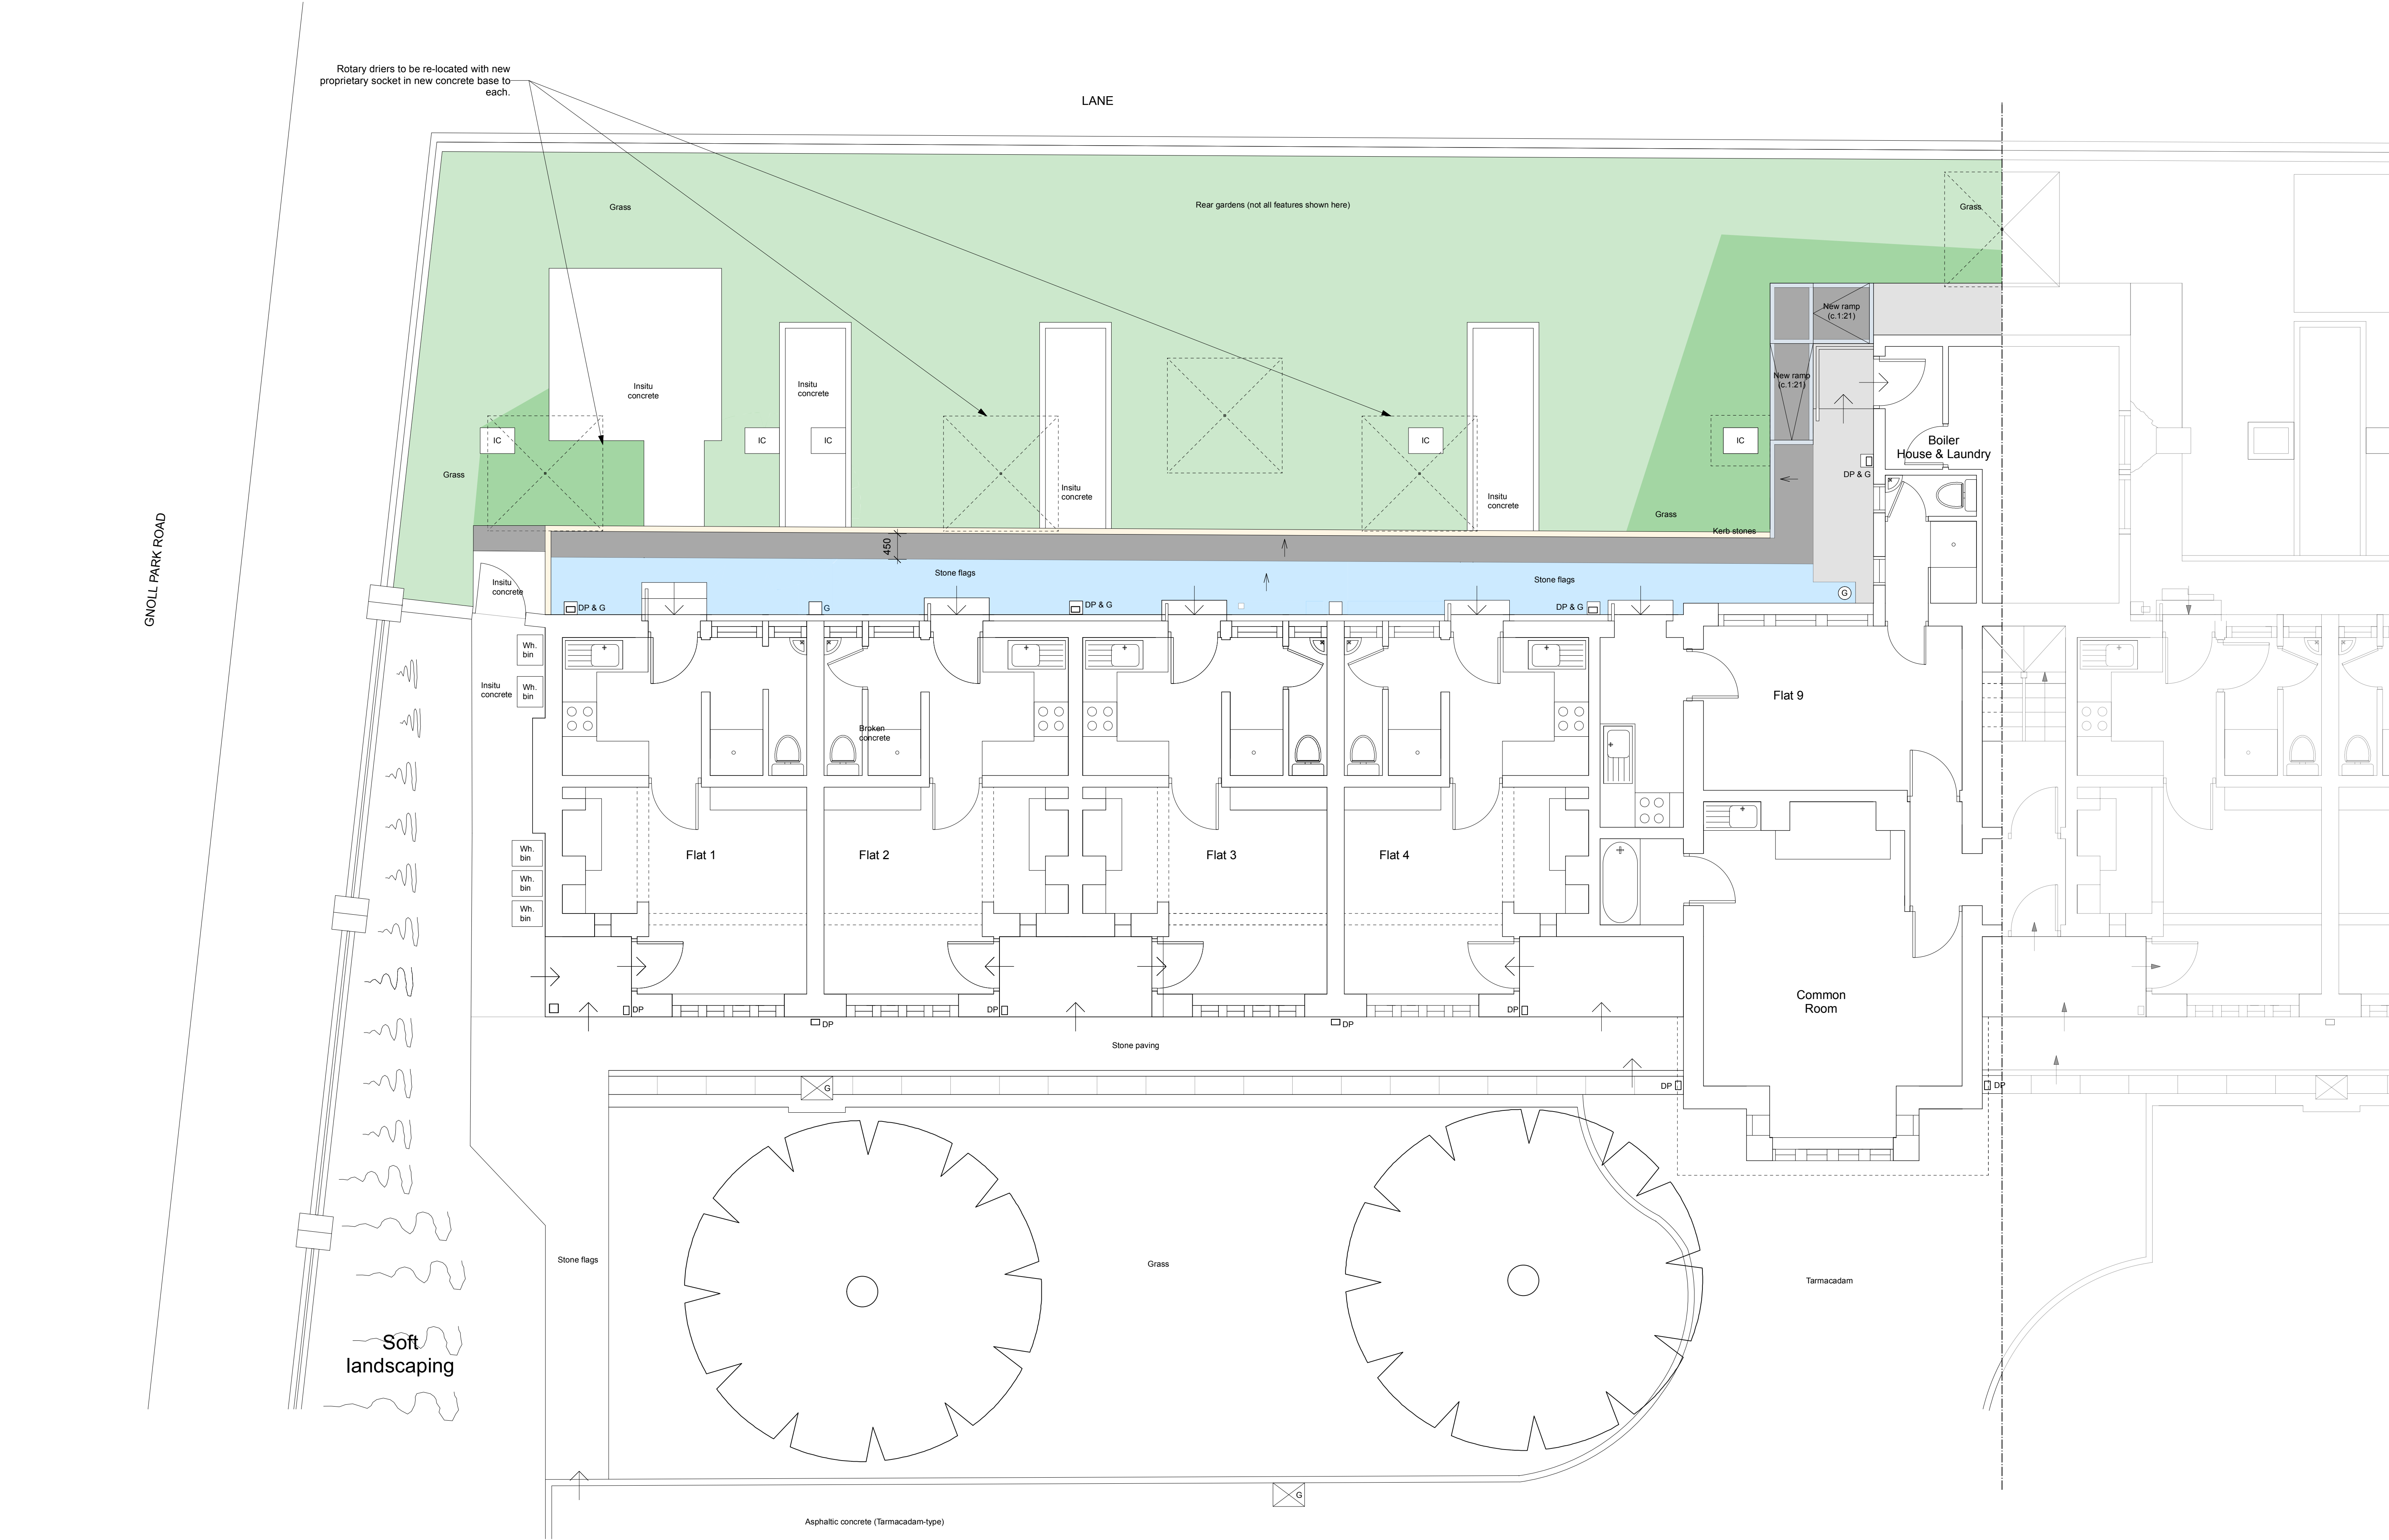

DRAWING ISSUED TO SUPPORT LISTED BUILDING  
CONSENT APPLICATION 31/08/2023

- notes / revisions
- 1) Key plan for identification purposes only.
  - 2) Existing services routes are unknown.
  - 3) Refer to drawing no. RPW&CRR 12/572/200 for key to this drawing.

Do not scale this drawing. Check all dimensions on site.

ALWYN  
JONES

PENSERI  
ARCHITECTS

title  
**LLEWELLYN ALMSHOUSES, LEONARD  
STREET, NEATH - REAR PATHS WIDENING &  
CENTRAL RANGE REPAIRS**  
**Hard Landscaping to Western Half - As  
Proposed**

date  
03/06/22

scale  
1:50  
@ A1

number  
RPW&CRR  
12/572/201 [LBC0]

The Bank, 5 Cardiff Road, Taff's Well, Cardiff CF15 7BA 029 2081 0080 www.alwynjones.com ©Alwyn Jones Architects