


T47650 / EX / 0001

Dwg. No.

ABBAY PRIMARY SCHOOL - NEW DROP OFF AREA - EXISTING ARRANGEMENT

Job Title

EXISTING LAYOUT
SCALE 1:200

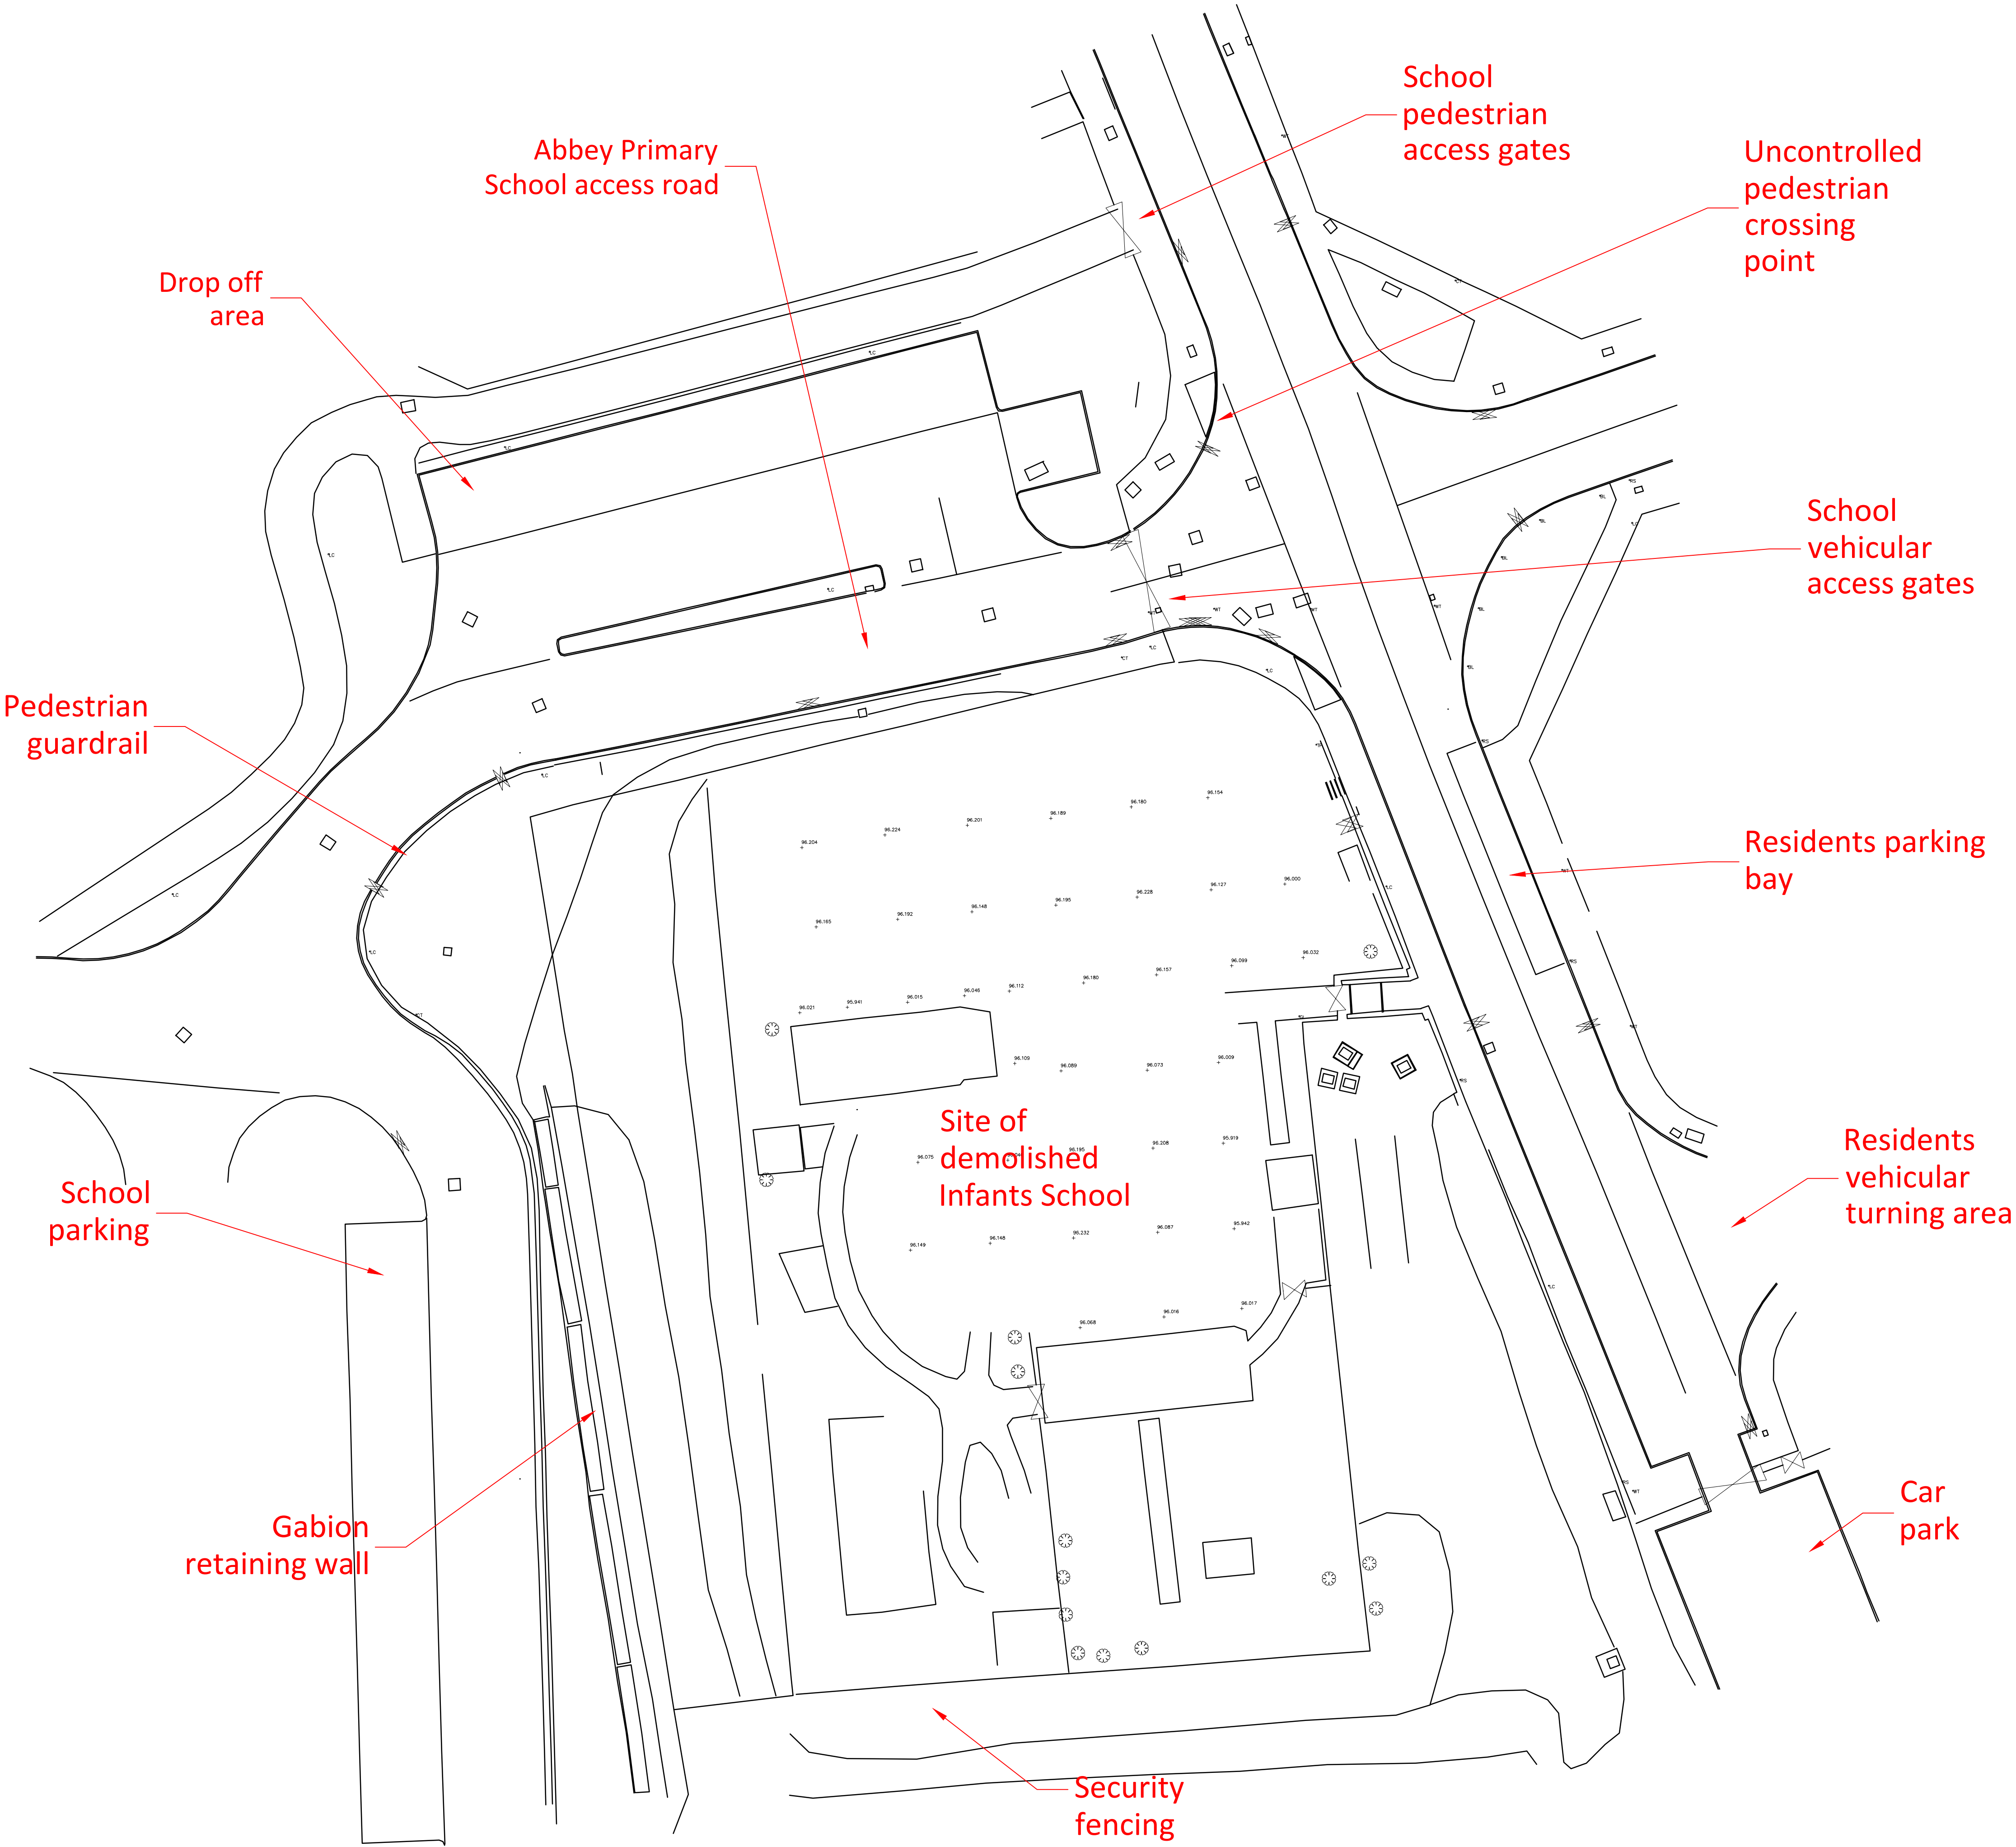


NOTES

A1

1. All dimensions are in millimetres unless otherwise stated.

Rev	Details	Dr	Ch	Ap	Date
-----	---------	----	----	----	------

Client

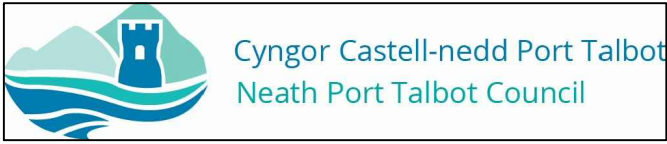

ENGINEERING AND TRANSPORT

NICOLA PEARCE BSC (Hons), Dip TP, MRTPI
DIRECTOR OF ENVIRONMENT AND REGENERATION
THE QUAYS, BRUNEL WAY
BAGLAN ENERGY PARK
NEATH SA11 2GG

Job Title

**ABBAY PRIMARY
SCHOOL**

**PROPOSED DROP OFF AREA:
EXISTING ARRANGEMENT**

File No.	Financial Code No.	11/007500/B051/110058
----------	--------------------	-----------------------

Drawn	AAI	Checked	MCB	Approved	HHH
-------	-----	---------	-----	----------	-----

Date	MAY'22	Date	MAY'22	Date	MAY'22
------	--------	------	--------	------	--------

Scales	As Shown	Status	PLANNING
--------	----------	--------	----------

Drawing No.	T47650 / EX / 0001
-------------	--------------------