


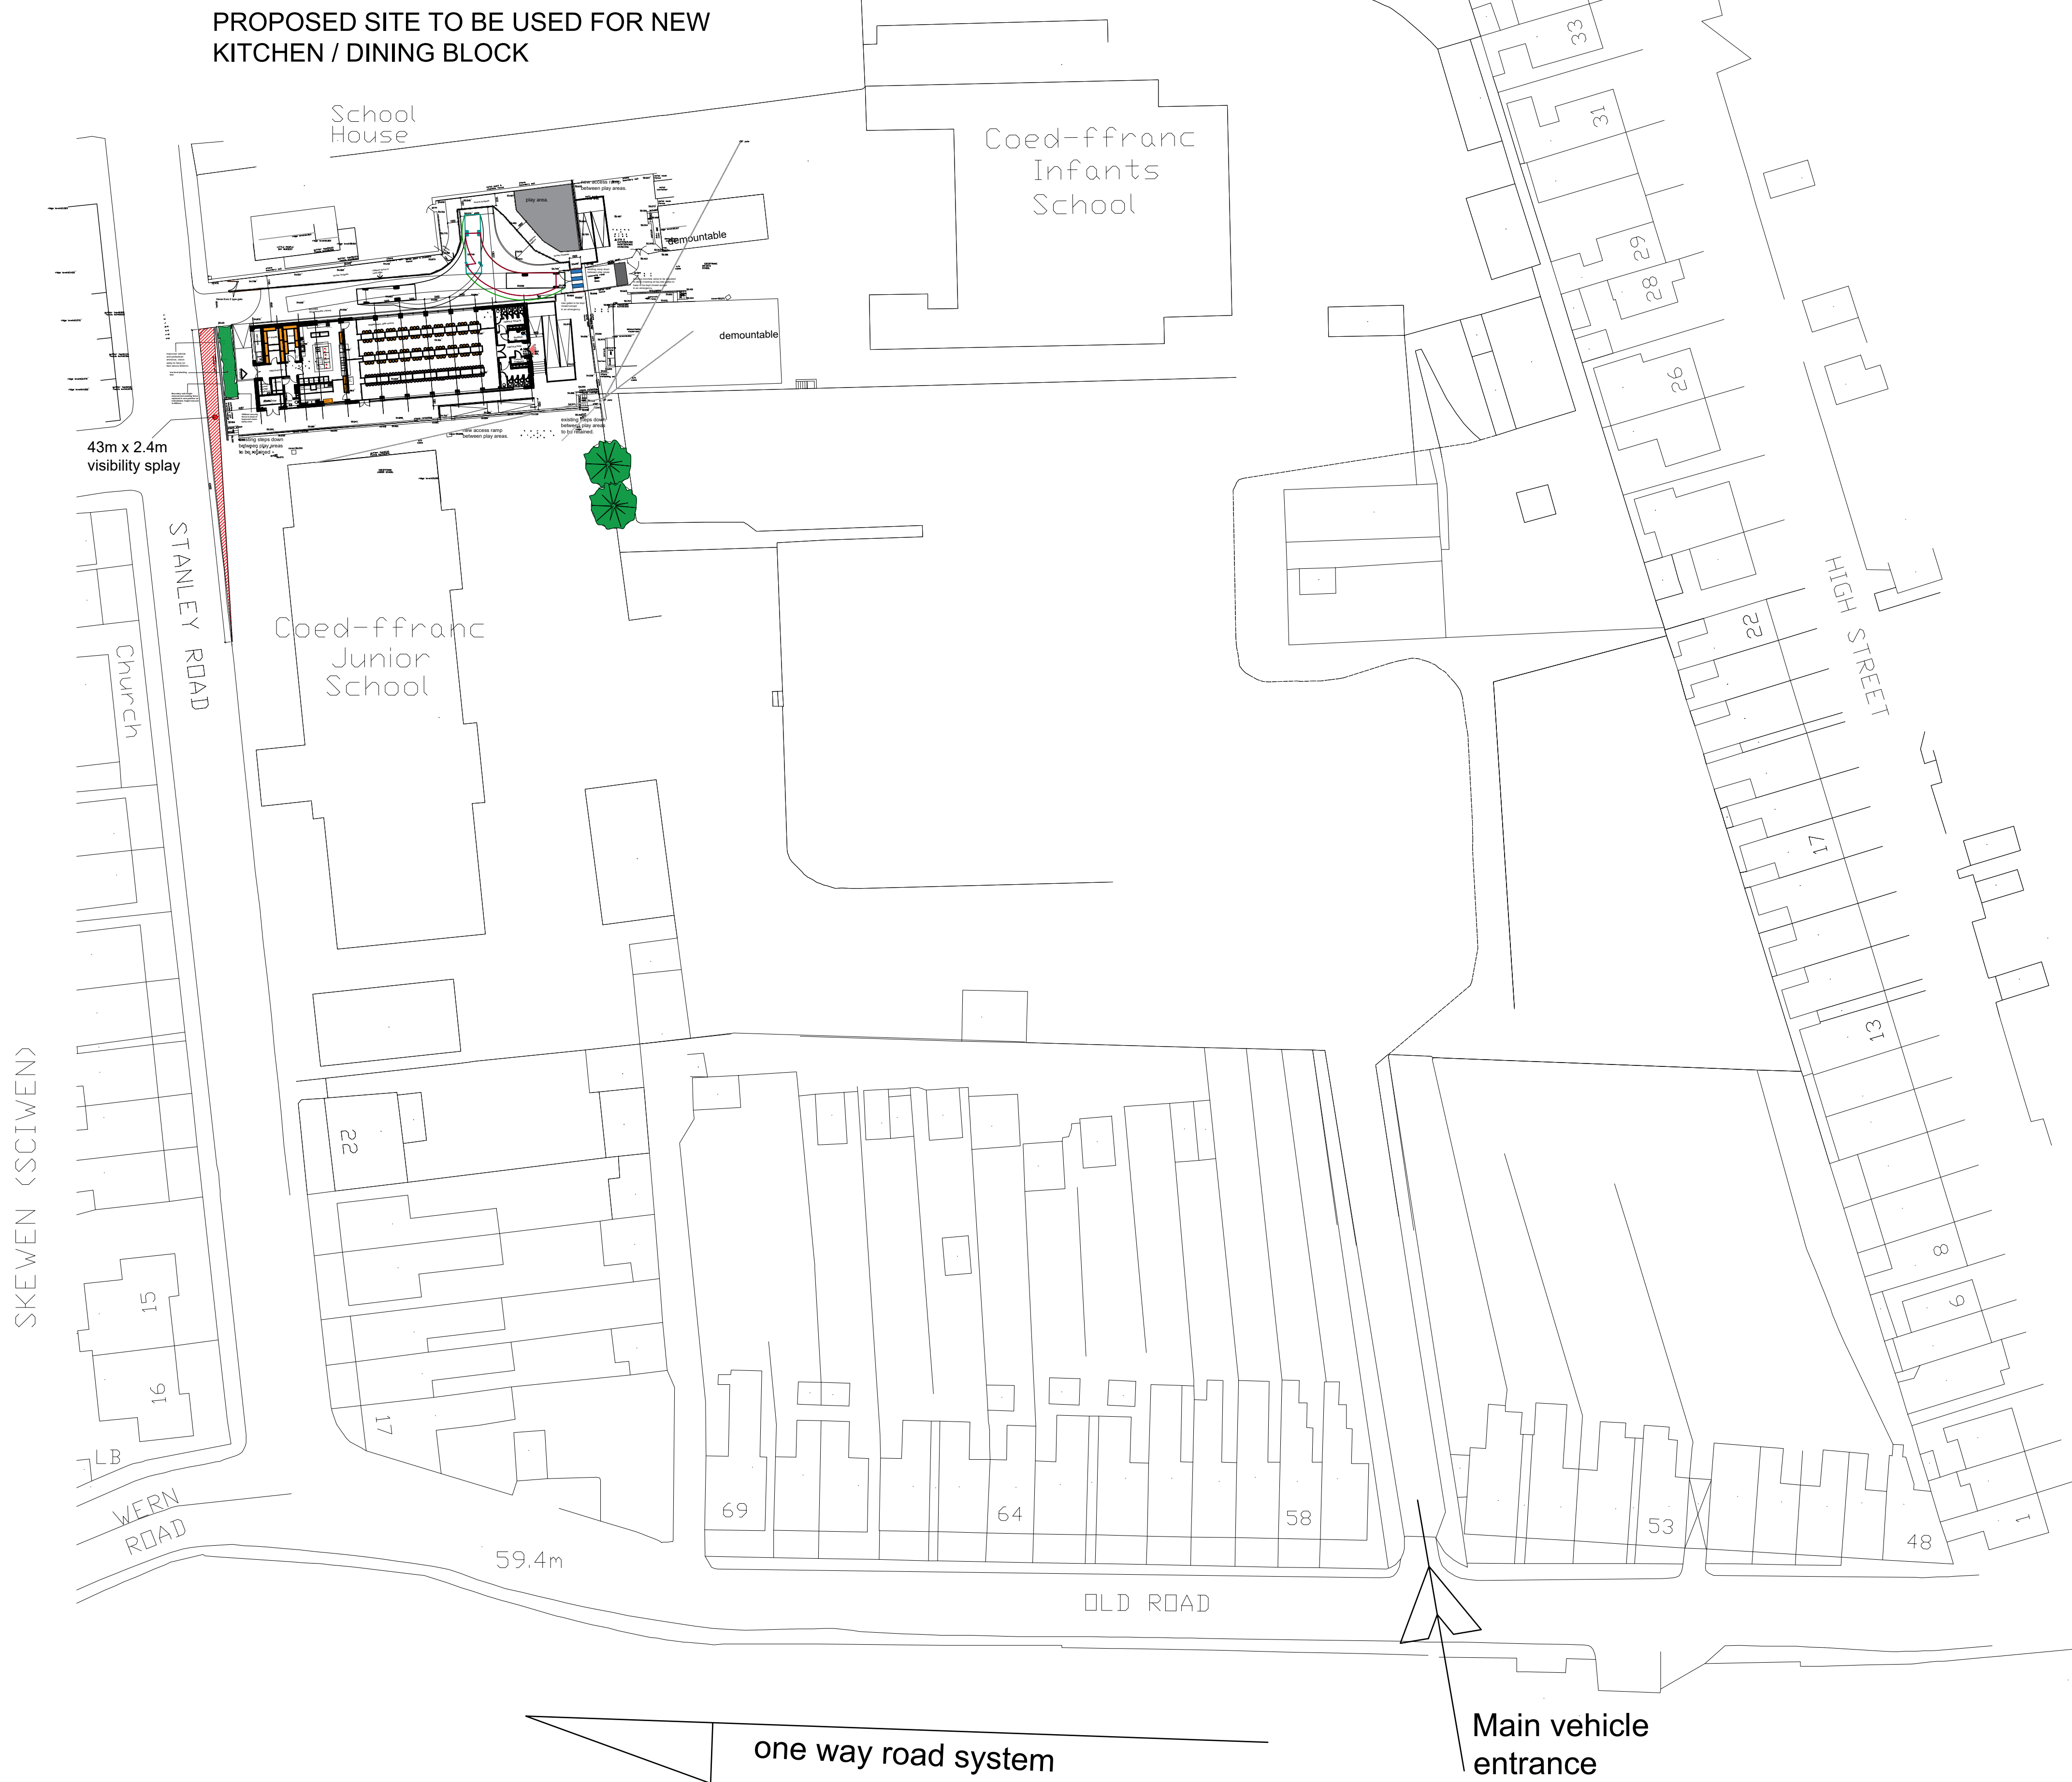

NOTES

1. All dimensions in millimetres unless otherwise stated.

A	updated	wgh	July 23		
Rev	Details	Dr	Ch	Apr	Date

**Neath Port Talbot**
Castell-nedd Port Talbot
County Borough Council Cyngor Bwrdeistref Sirol
Making a difference Gwahaniaeth er gwell

PROPERTY & REGENERATION
Nicola Pearce BSc(Hons) DipTP MRTPI
DIRECTOR OF ENVIRONMENT AND REGENERATION
THE QUAYS, BRUNEL WAY
BAGLAN ENERGY PARK SA11 2GG
www.npt.gov.uk

Project

**PROPOSED NEW KITCHEN AND DINING BLOCK
COEDFFRANC PRIMARY SCHOOL**

Drawing Title

PROPOSED SITE / LOCATION PLAN

File No.	Property Ref. No.			
Drawn	WGH	Checked		Approved
Date	Oct 2022	Date		Date
Scales	1:500@A1			
Drawing No.	A1188 - 109			Rev.
				A

THIS IS A C.A.D. PRODUCED DRAWING AND SHOULD NOT BE AMENDED BY HAND.