

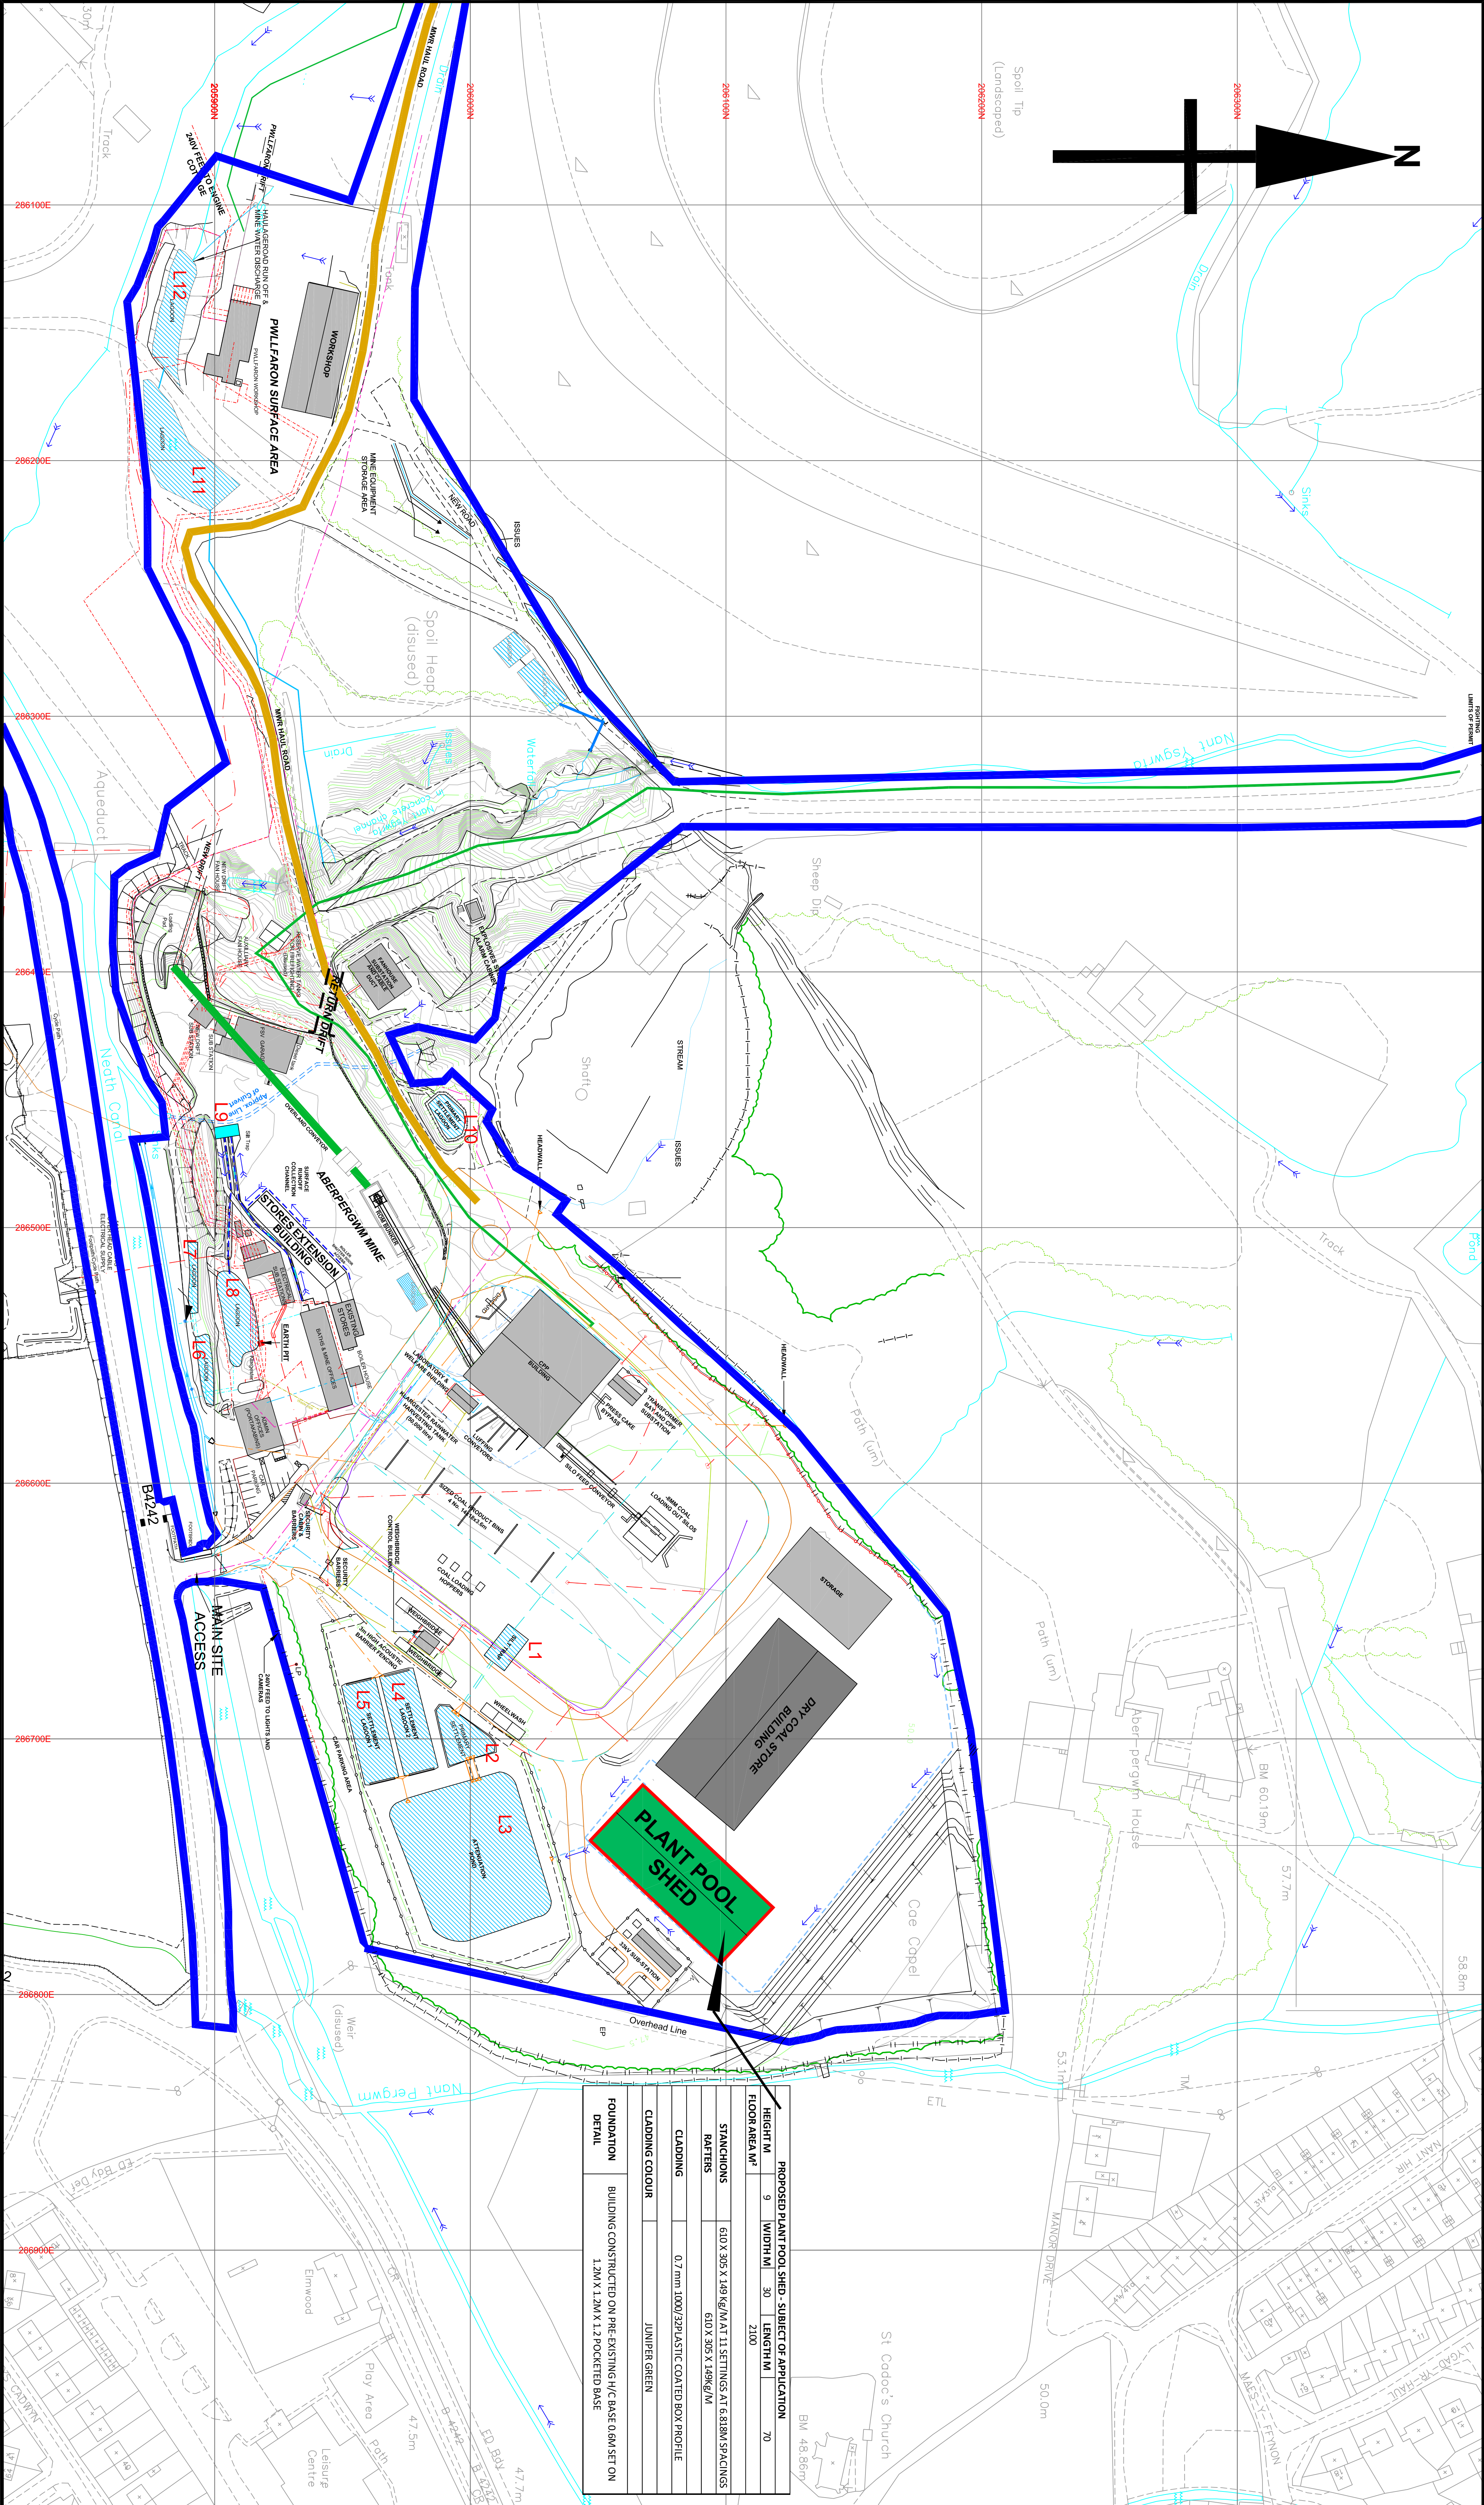


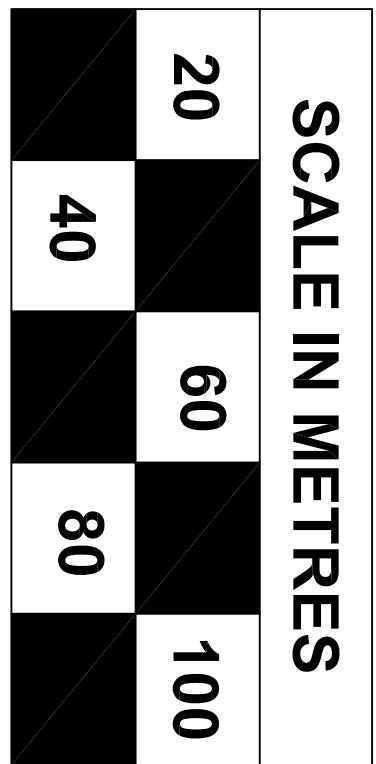

ENERGYBUILD ABERPERGWM COLLIERY
APPLICATION FOR NEW STORES EXTENSION
BUILDING

PLAN SHOWING ABERPERGWM MINE
CURTILAGE, INFRASTRUCTURE
AND PROPOSED LOCATION AND DETAIL OF
PROPOSED PLANT POOL SHED

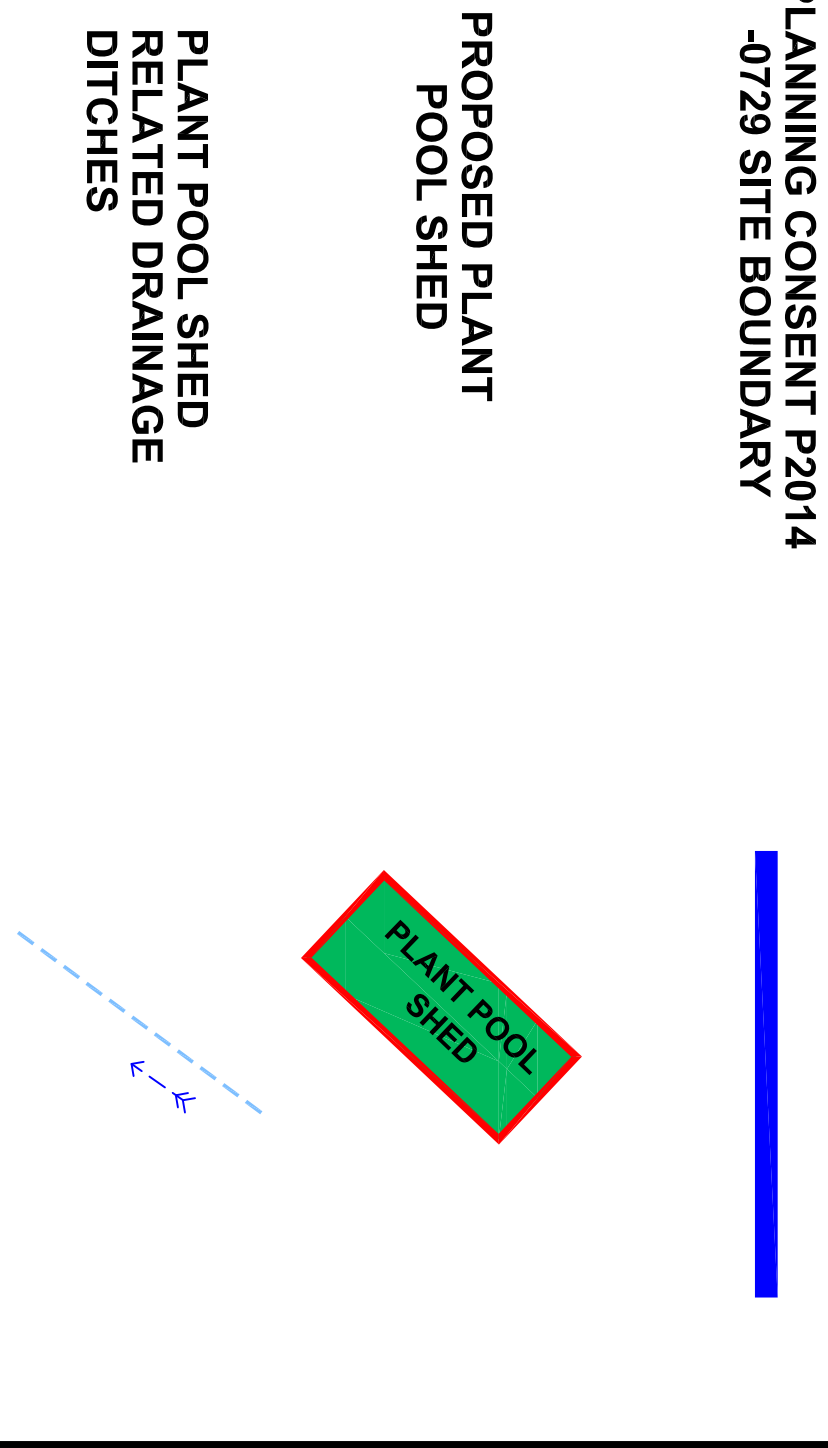

DATE SEPTEMBER 2023
REFERENCE AC/PPS/5/23/V3
SCALE:1:1000