


PROJECT					
3 Fernfield, Baglan - Bungalow Conversion					
TITLE					
Site Sections 04					
CLIENT					
Mr & Mrs Thomas					
DATE					
15/09/23					
DRAWING NO.		SCALE (@A1)			
PROJECT NO.		GOOD 0J01			
REV					
P9					
JOB TITLE SOUTH COAST CONCRETE DESIGN LTD					

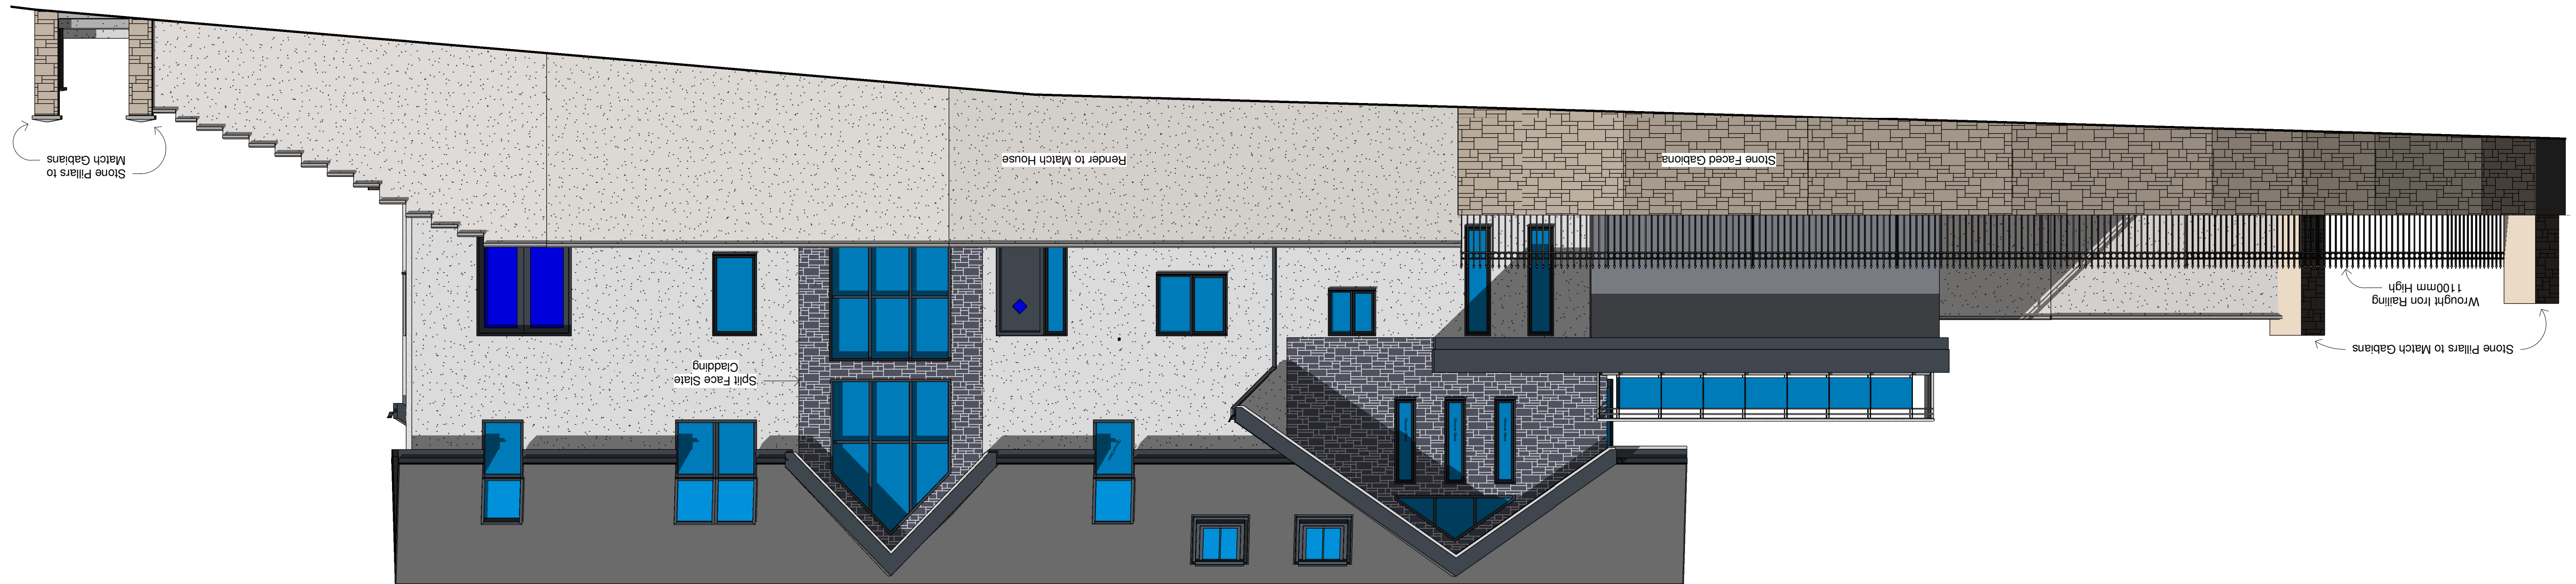

CONCEPT DESIGNS	
	
DRAWING BY	Planning
PROJECT	3 Fielded Baglan - Bangalore Conversion
TITLE	Proposed Street Scene
CLIENT	M & Mrs Thomas
DRAWN BY	Gauth Chann
DATE	15/09/23
PROJECT NO.	GOOD 001
DRAWING NO.	S011
REV	P10
gauthchann@gmail.com 9945888888	