


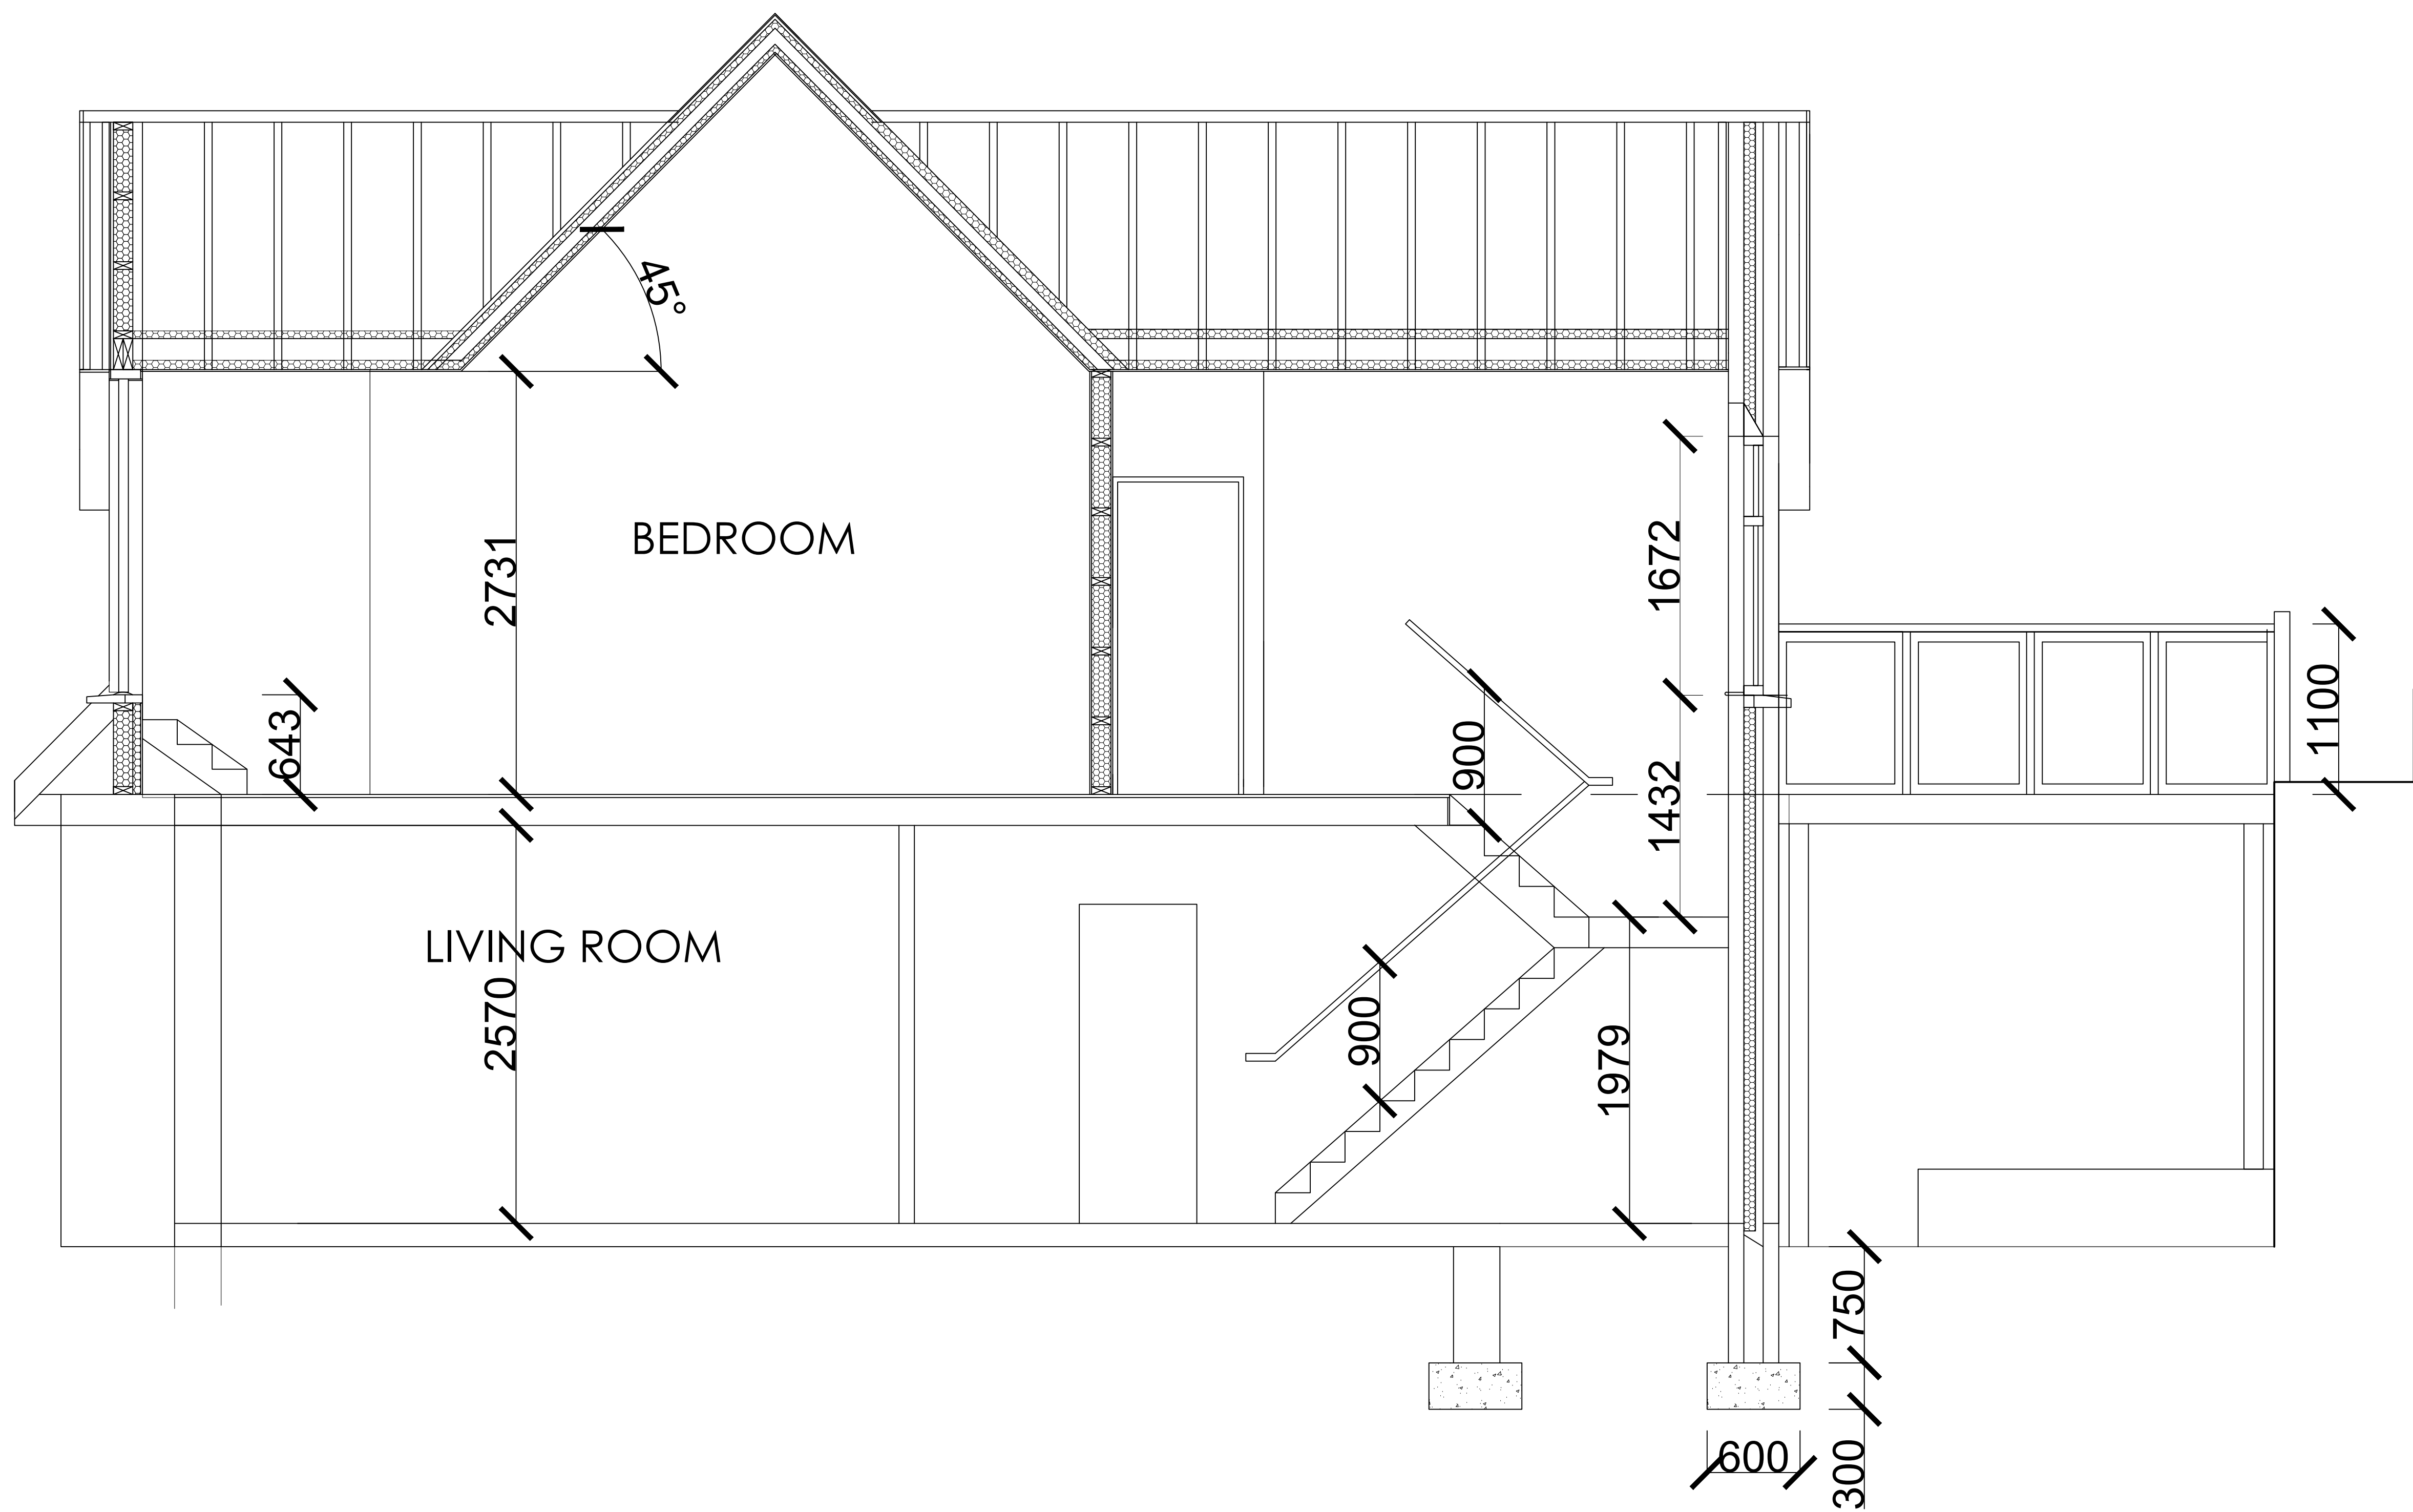

PROPOSED SECTION A-A

General Notes

No.	Revision/Issue	Date

Firm Name and Address

Project Name and Address
SECTION A-A
AT
17 Caer Hendy
Port Talbot

Project	RAY	Sheet
Date	28-09-23	B-101
Scale	1:25	