



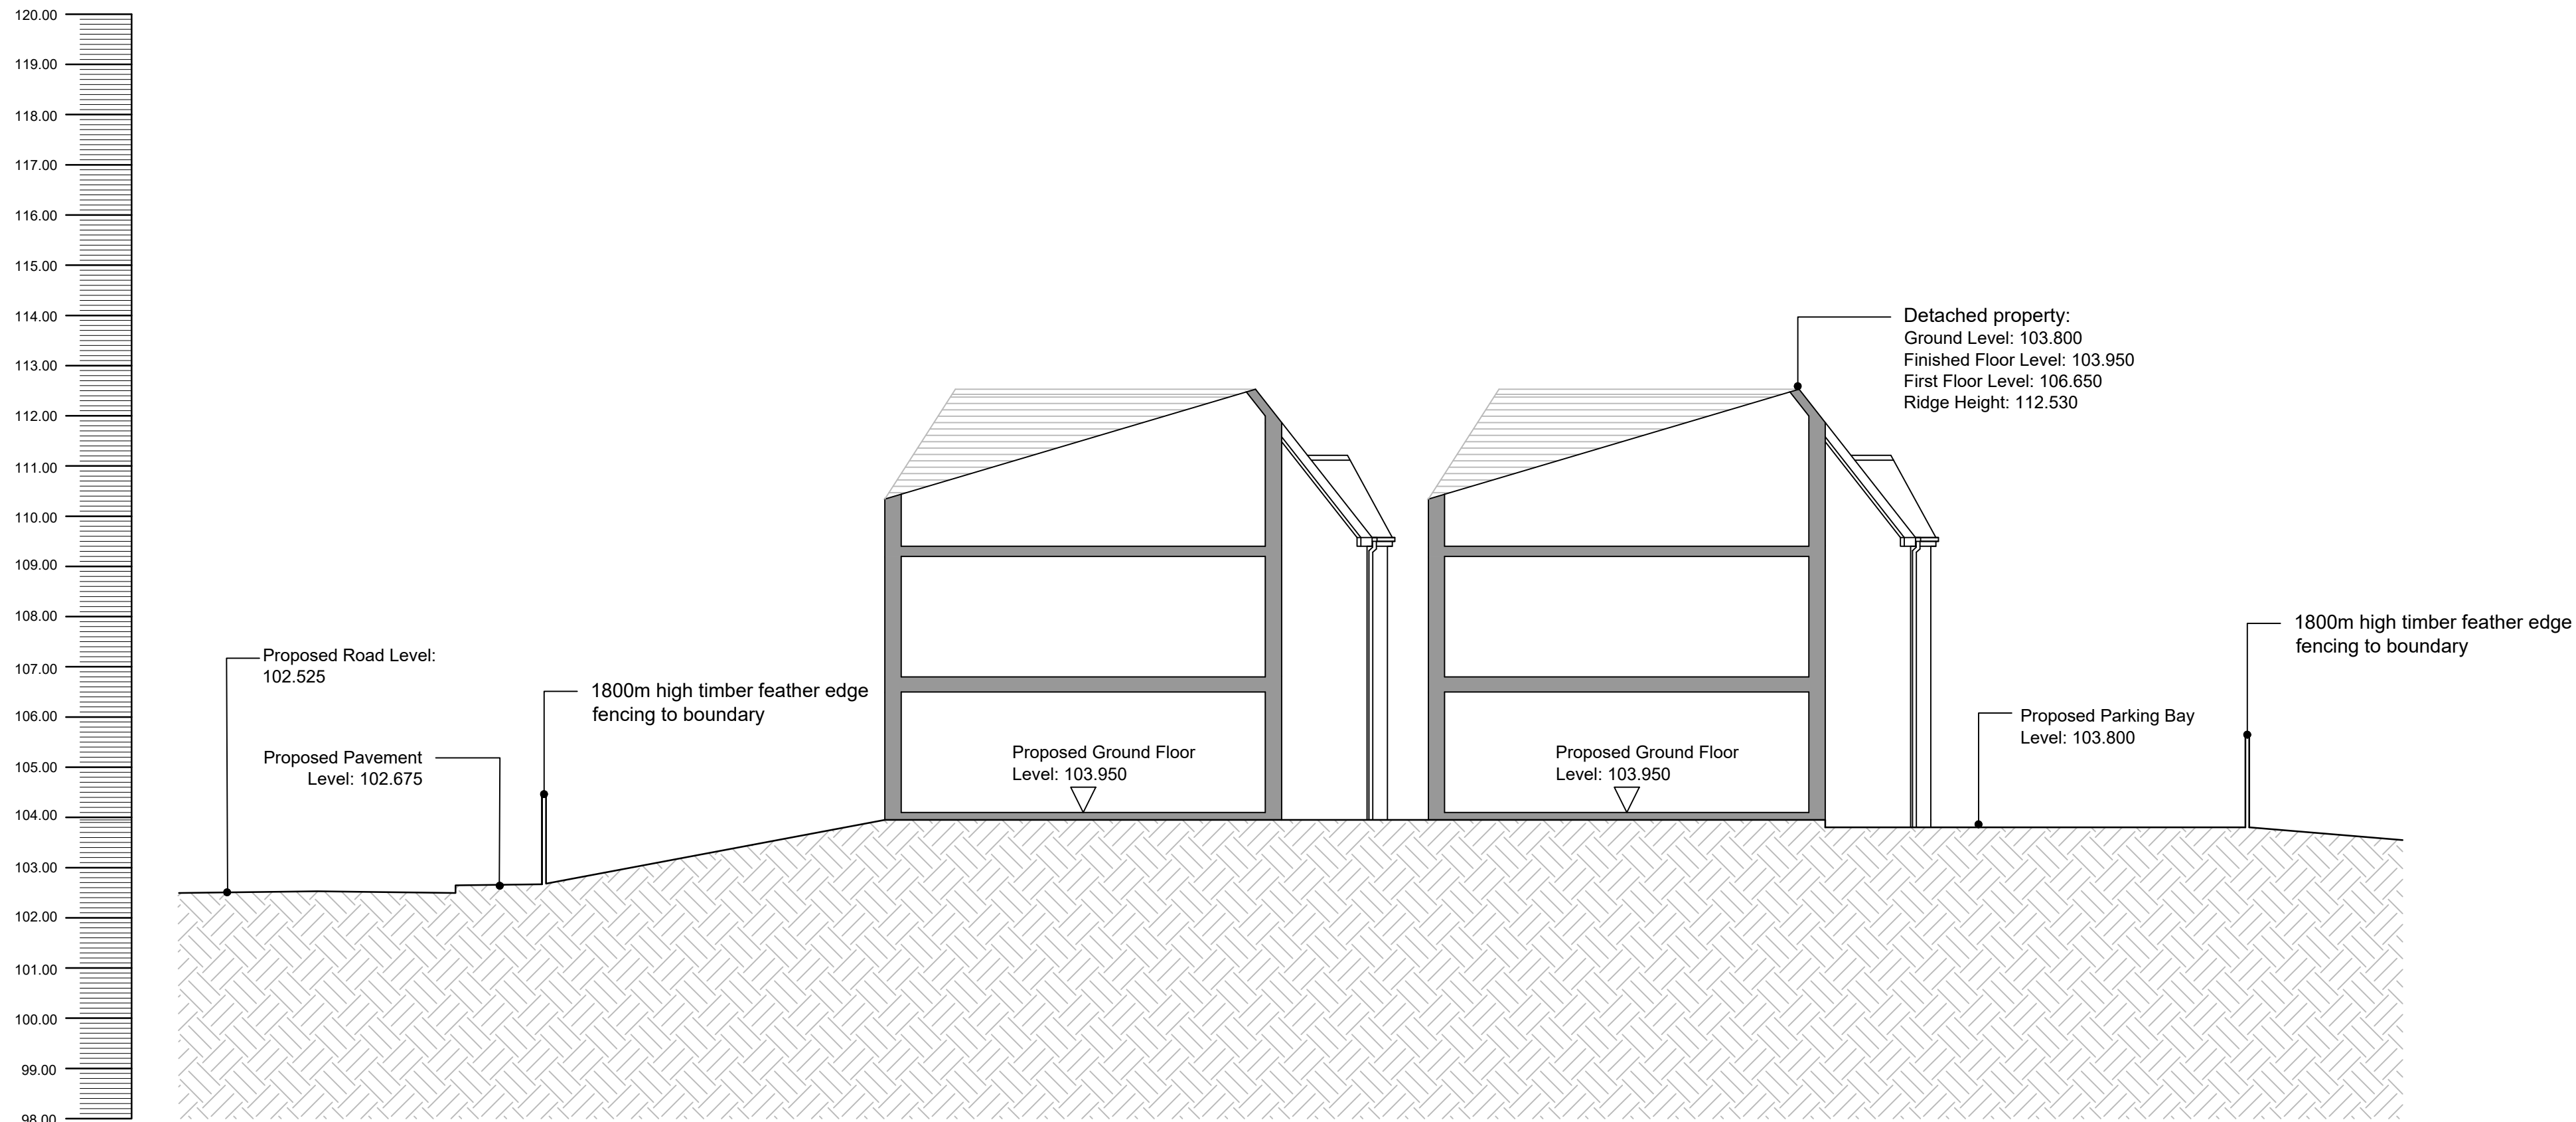

PROPOSED SECTION C-C
SCALE 1:100 @ A1

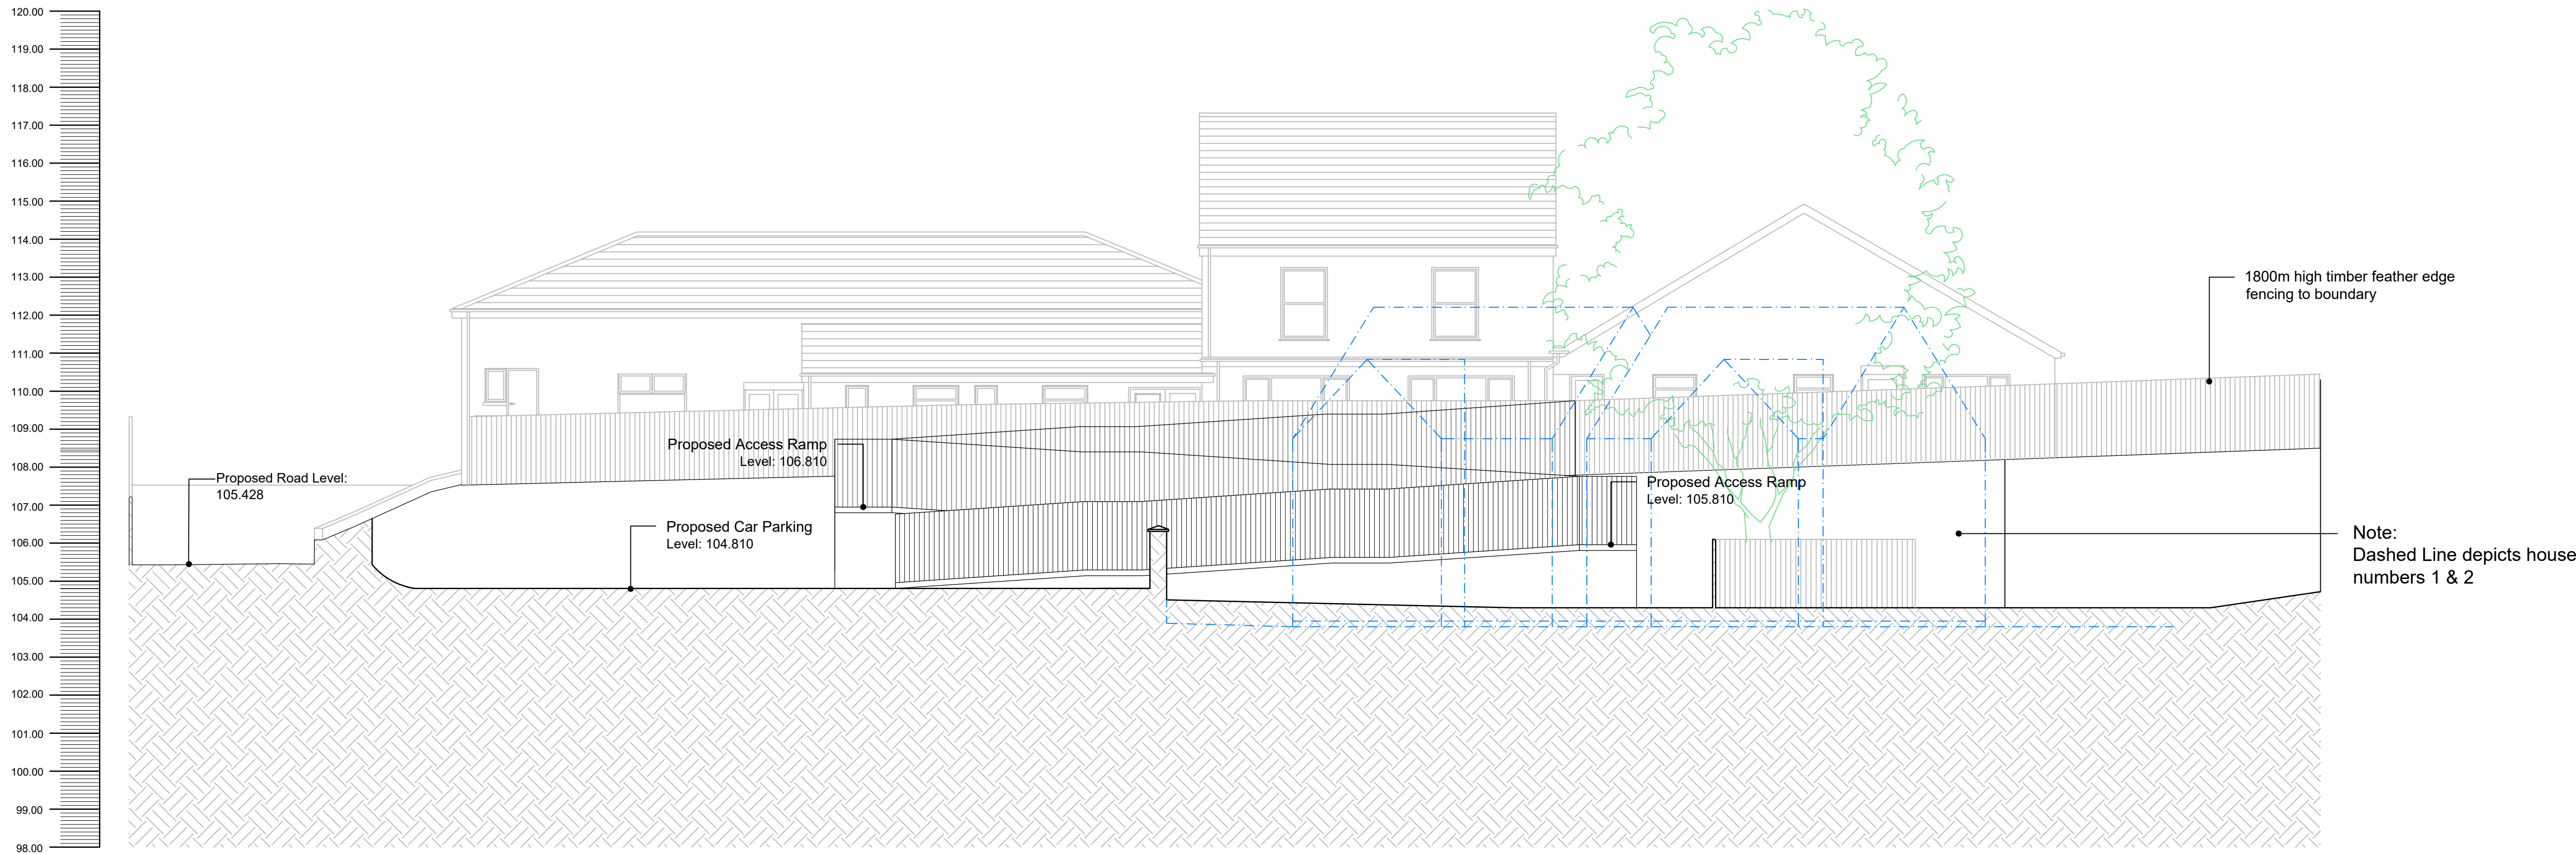

PROPOSED SECTION D-D
SCALE 1:100 @ A1



HURLEY & DAVIES
CHARTERED SURVEYORS
AND ARCHITECTS

12 Axis Court,
Riverside Business Park
Swansea, SA7 9AJ
TEL : 01792 791100
FAX : 01792 641110
www.hurleyanddaves.co.uk

206 High Street,
Blackwood, Caerphilly,
NP23 5AJ
TEL : 01495 225281

contactus@hurleyanddaves.co.uk

This drawing must not be scaled, figured dimensions and levels should be used, any inaccuracies must be notified to the architect.

THIS DRAWING IS COPYRIGHT

Revisions:			
Rev	Date	Unit	Description
A	31.10.19	CJ	Car parking level reduced, OFL to detached properties increased to match semi detached floor level, New ramp access added
B	04.01.20	CJ	New road levels added.

DRAWING STATUS:		Drawing No.		Rev.	
PLANNING		HD2910_A17		B	
Client:	MR THOMPSON	Scale:	1:200 @ A1		
Project:	CONVERSION OF BRITISH LEGION CLUB & RESIDENTIAL DEVELOPMENT	Date:	21/11/18		
Title:	PROPOSED SECTIONS C-C & D-D	Drawn:	SE/CTE		
		Checked:			
		Approved:			