



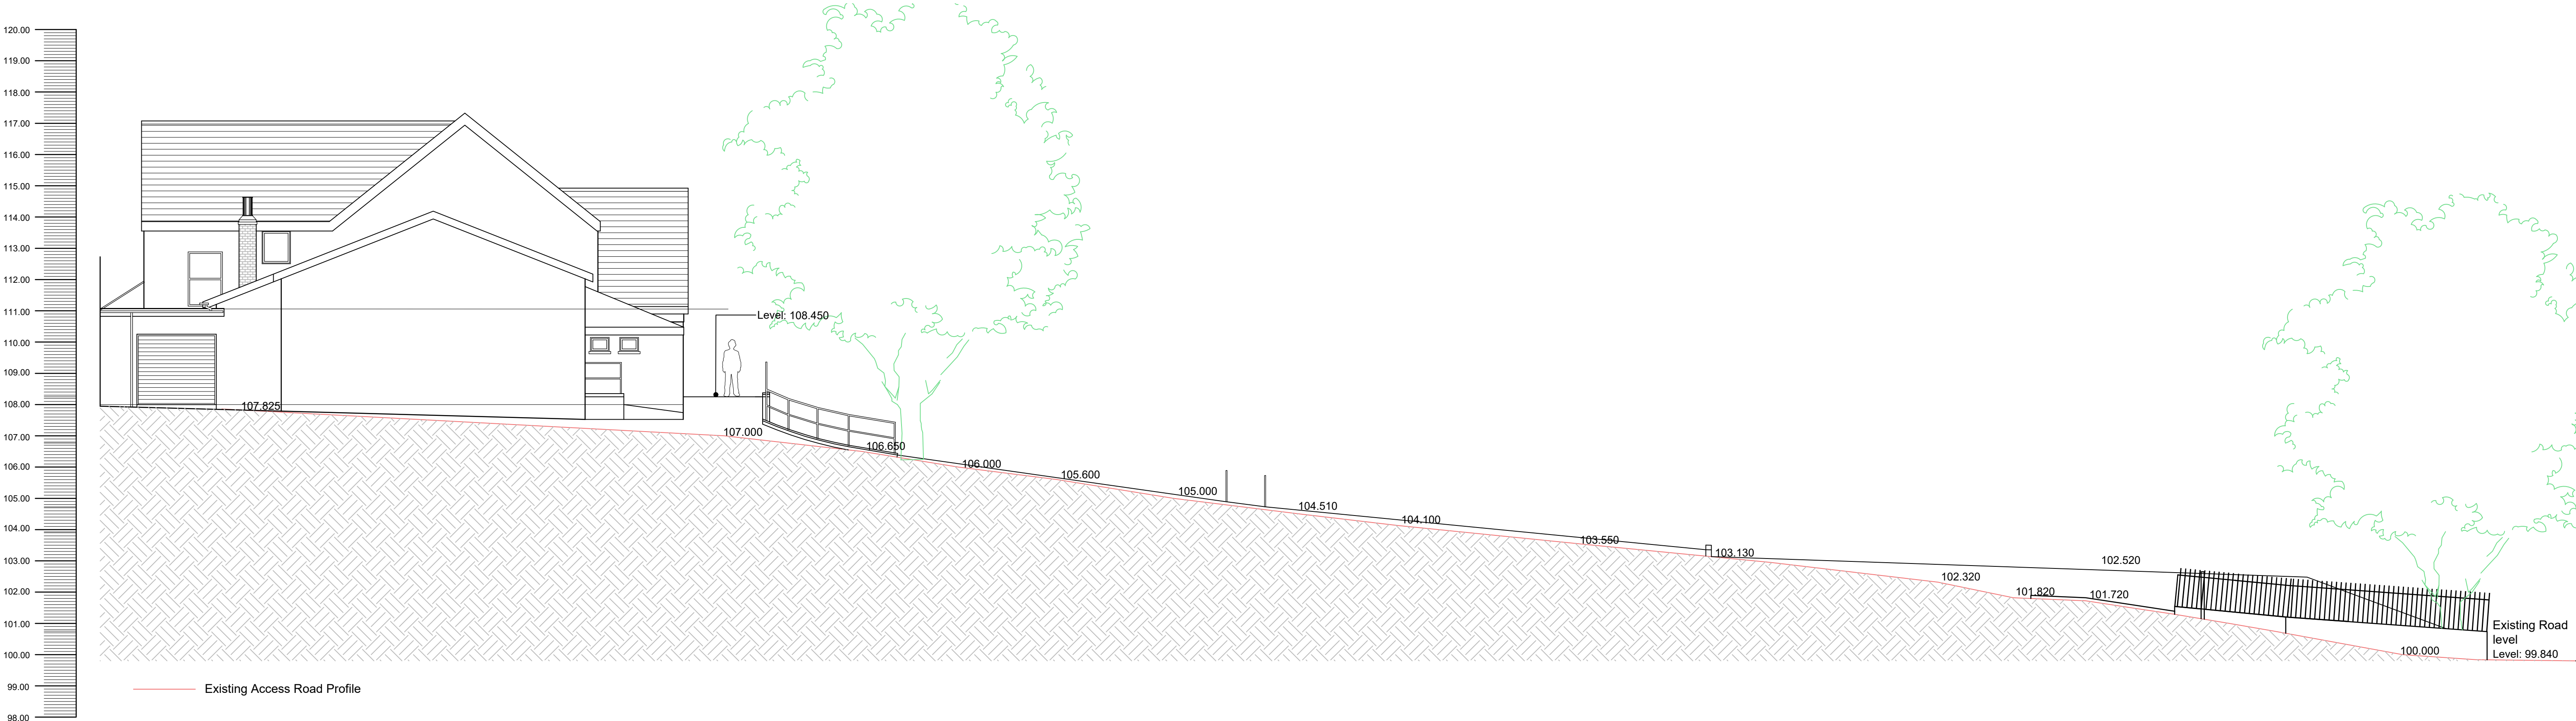

Existing Section F-F
SCALE 1:100 @ A1

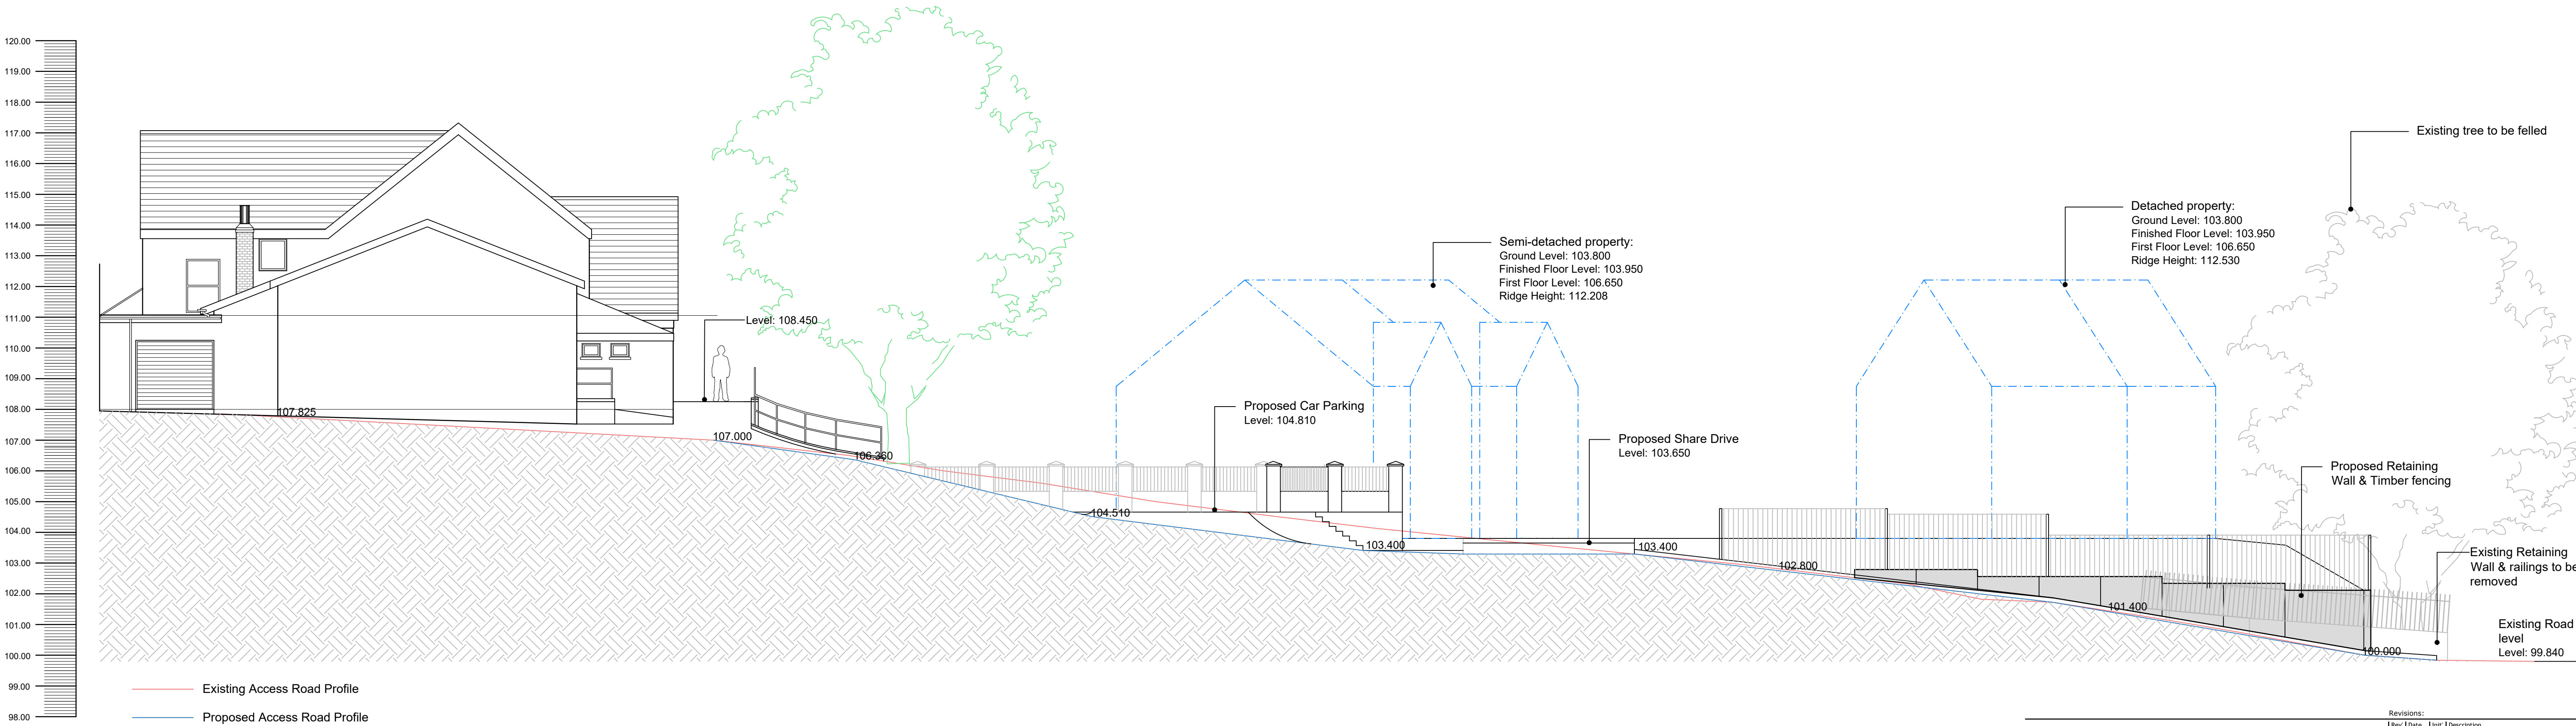

Proposed Section F-F
SCALE 1:100 @ A1



HURLEY & DAVIES
CHARTERED SURVEYORS
AND ARCHITECTS

12 Axis Court,
Riverside Business Park
Swansea, SA7 9AJ
TEL : 01792 791100
FAX : 01792 541110
contact@hurleyanddaves.co.uk
www.hurleyanddaves.co.uk

206 High Street,
Blackwood, Caerphilly,
NP23 1AJ
TEL : 01495 225281

This drawing must not be scaled, figured dimensions and levels should be used, any inaccuracies must be notified to the architect.

THIS DRAWING IS COPYRIGHT

Revisions:			
Rev	Date	Unit	Description

DRAWING STATUS:		Drawing No.		Rev.	
PLANNING	HD2910_A20				

Client:	MR THOMPSON	Scale:	1:200 @ A1
Project:	CONVERSION OF BRITISH LEGION CLUB & RESIDENTIAL DEVELOPMENT	Date:	
Title:	EXISTING AND PROPOSED SECTIONS F-F	Drawn:	CJ
		Checked:	
		Approved:	