


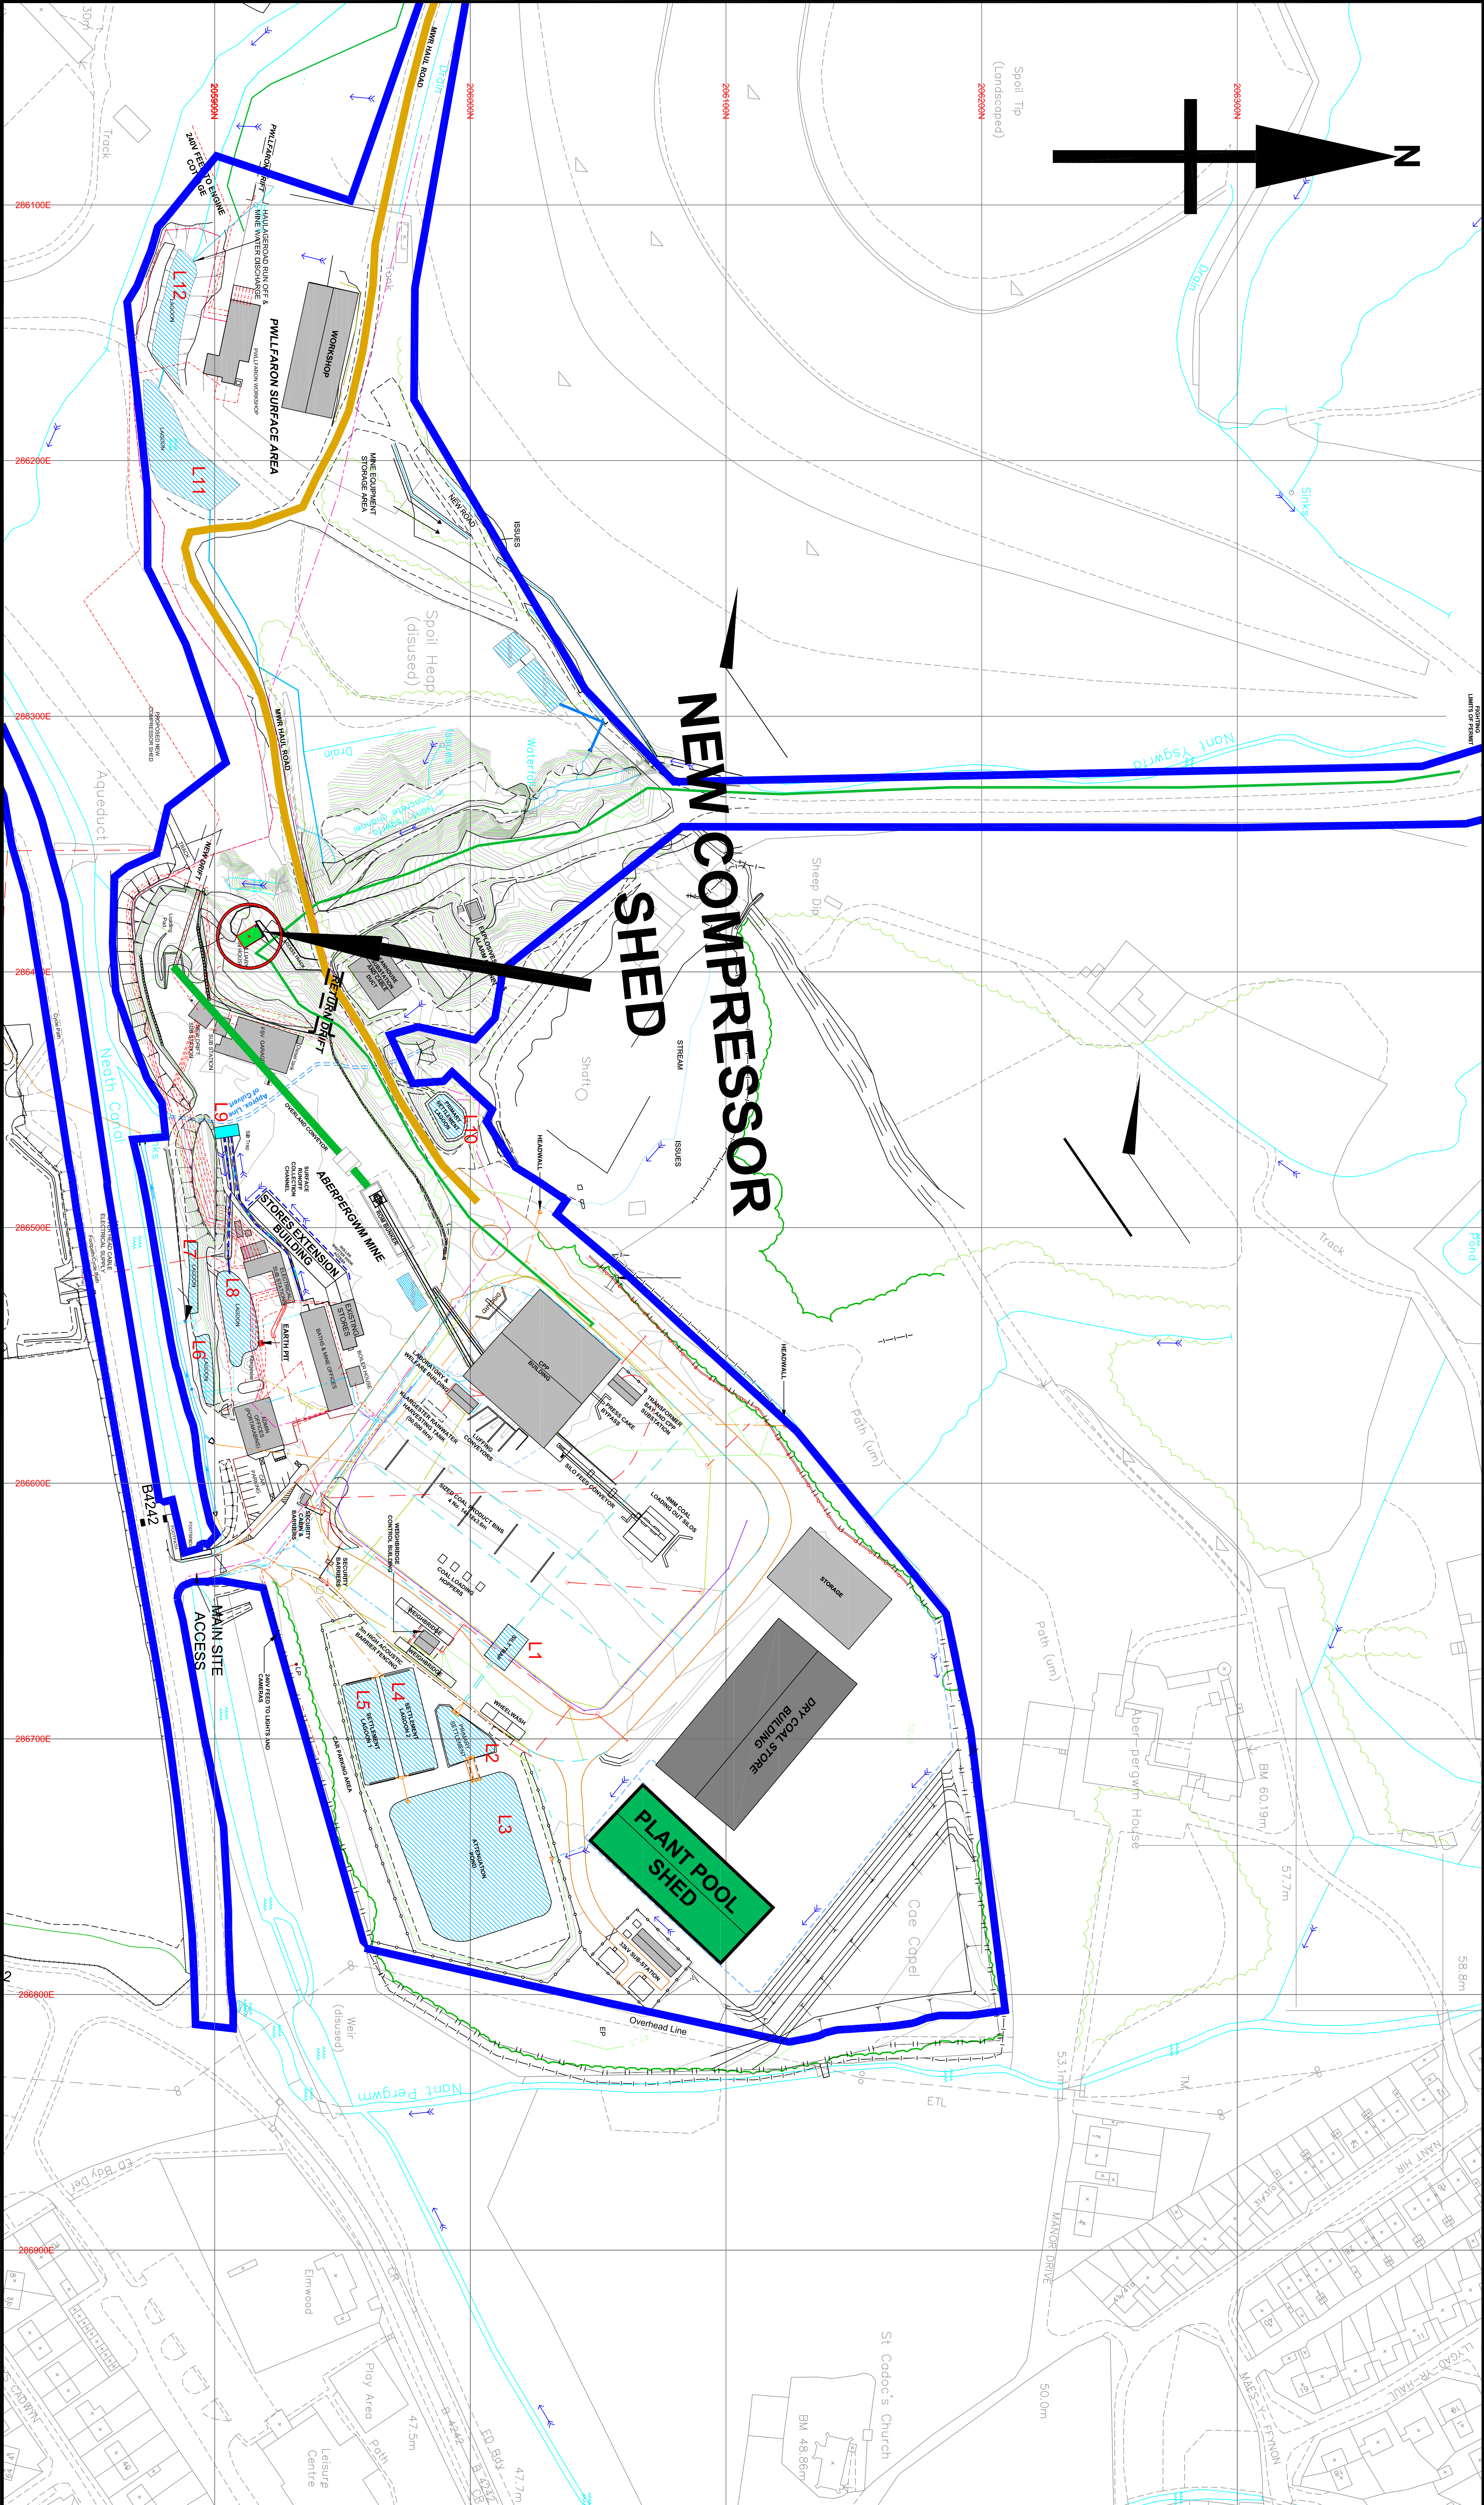


ENERGYBUILD ABERPERGWM COLLIERY
APPLICATION FOR NEW COMPRESSOR SHED

PLAN SHOWING ABERPERGWM MINE
CURTLAGE, INFRASTRUCTURE
AND PROPOSED LOCATION AND DETAIL OF
THE NEW COMPRESSOR SHED

PLANNING CONSENT P2014
-0729 SITE BOUNDARY

PROPOSED NEW
COMPRESSOR SHED

PROPOSED NEW COMPRESSOR SHED - SUBJECT OF APPLICATION			
HEIGHT M	4.7	WIDTH M	5.562
FLOOR AREA M ²	50.56		
STANCHIONS	100mm X180mm AT 196/G/M		
RAFTERS	100mm X180mm AT 196/G/M		
CLADDING	0.7 mm 1000/22 PLASTIC COATED BOX PROFILE		
CLADDING COLOUR	JUNIPER GREEN		
FOUNDATION DETAIL	BUILDING CONSTRUCTED ON PRE-EXISTING AND REINFORCED CONCRETE BASE		

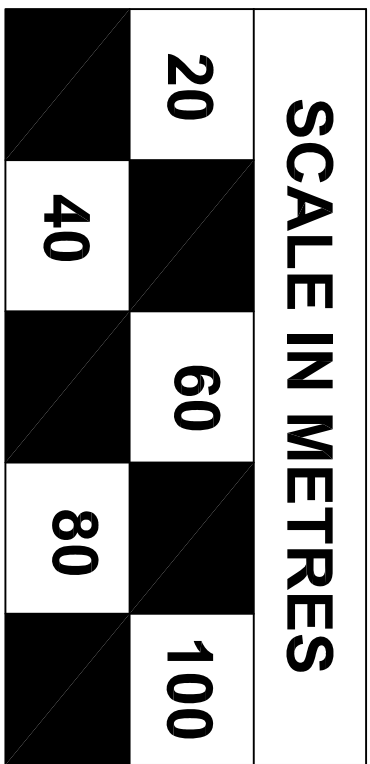

DATE OCTOBER 2023
REFERENCE AC/CS/LOC1/PLAN1
SCALE:1:1000