
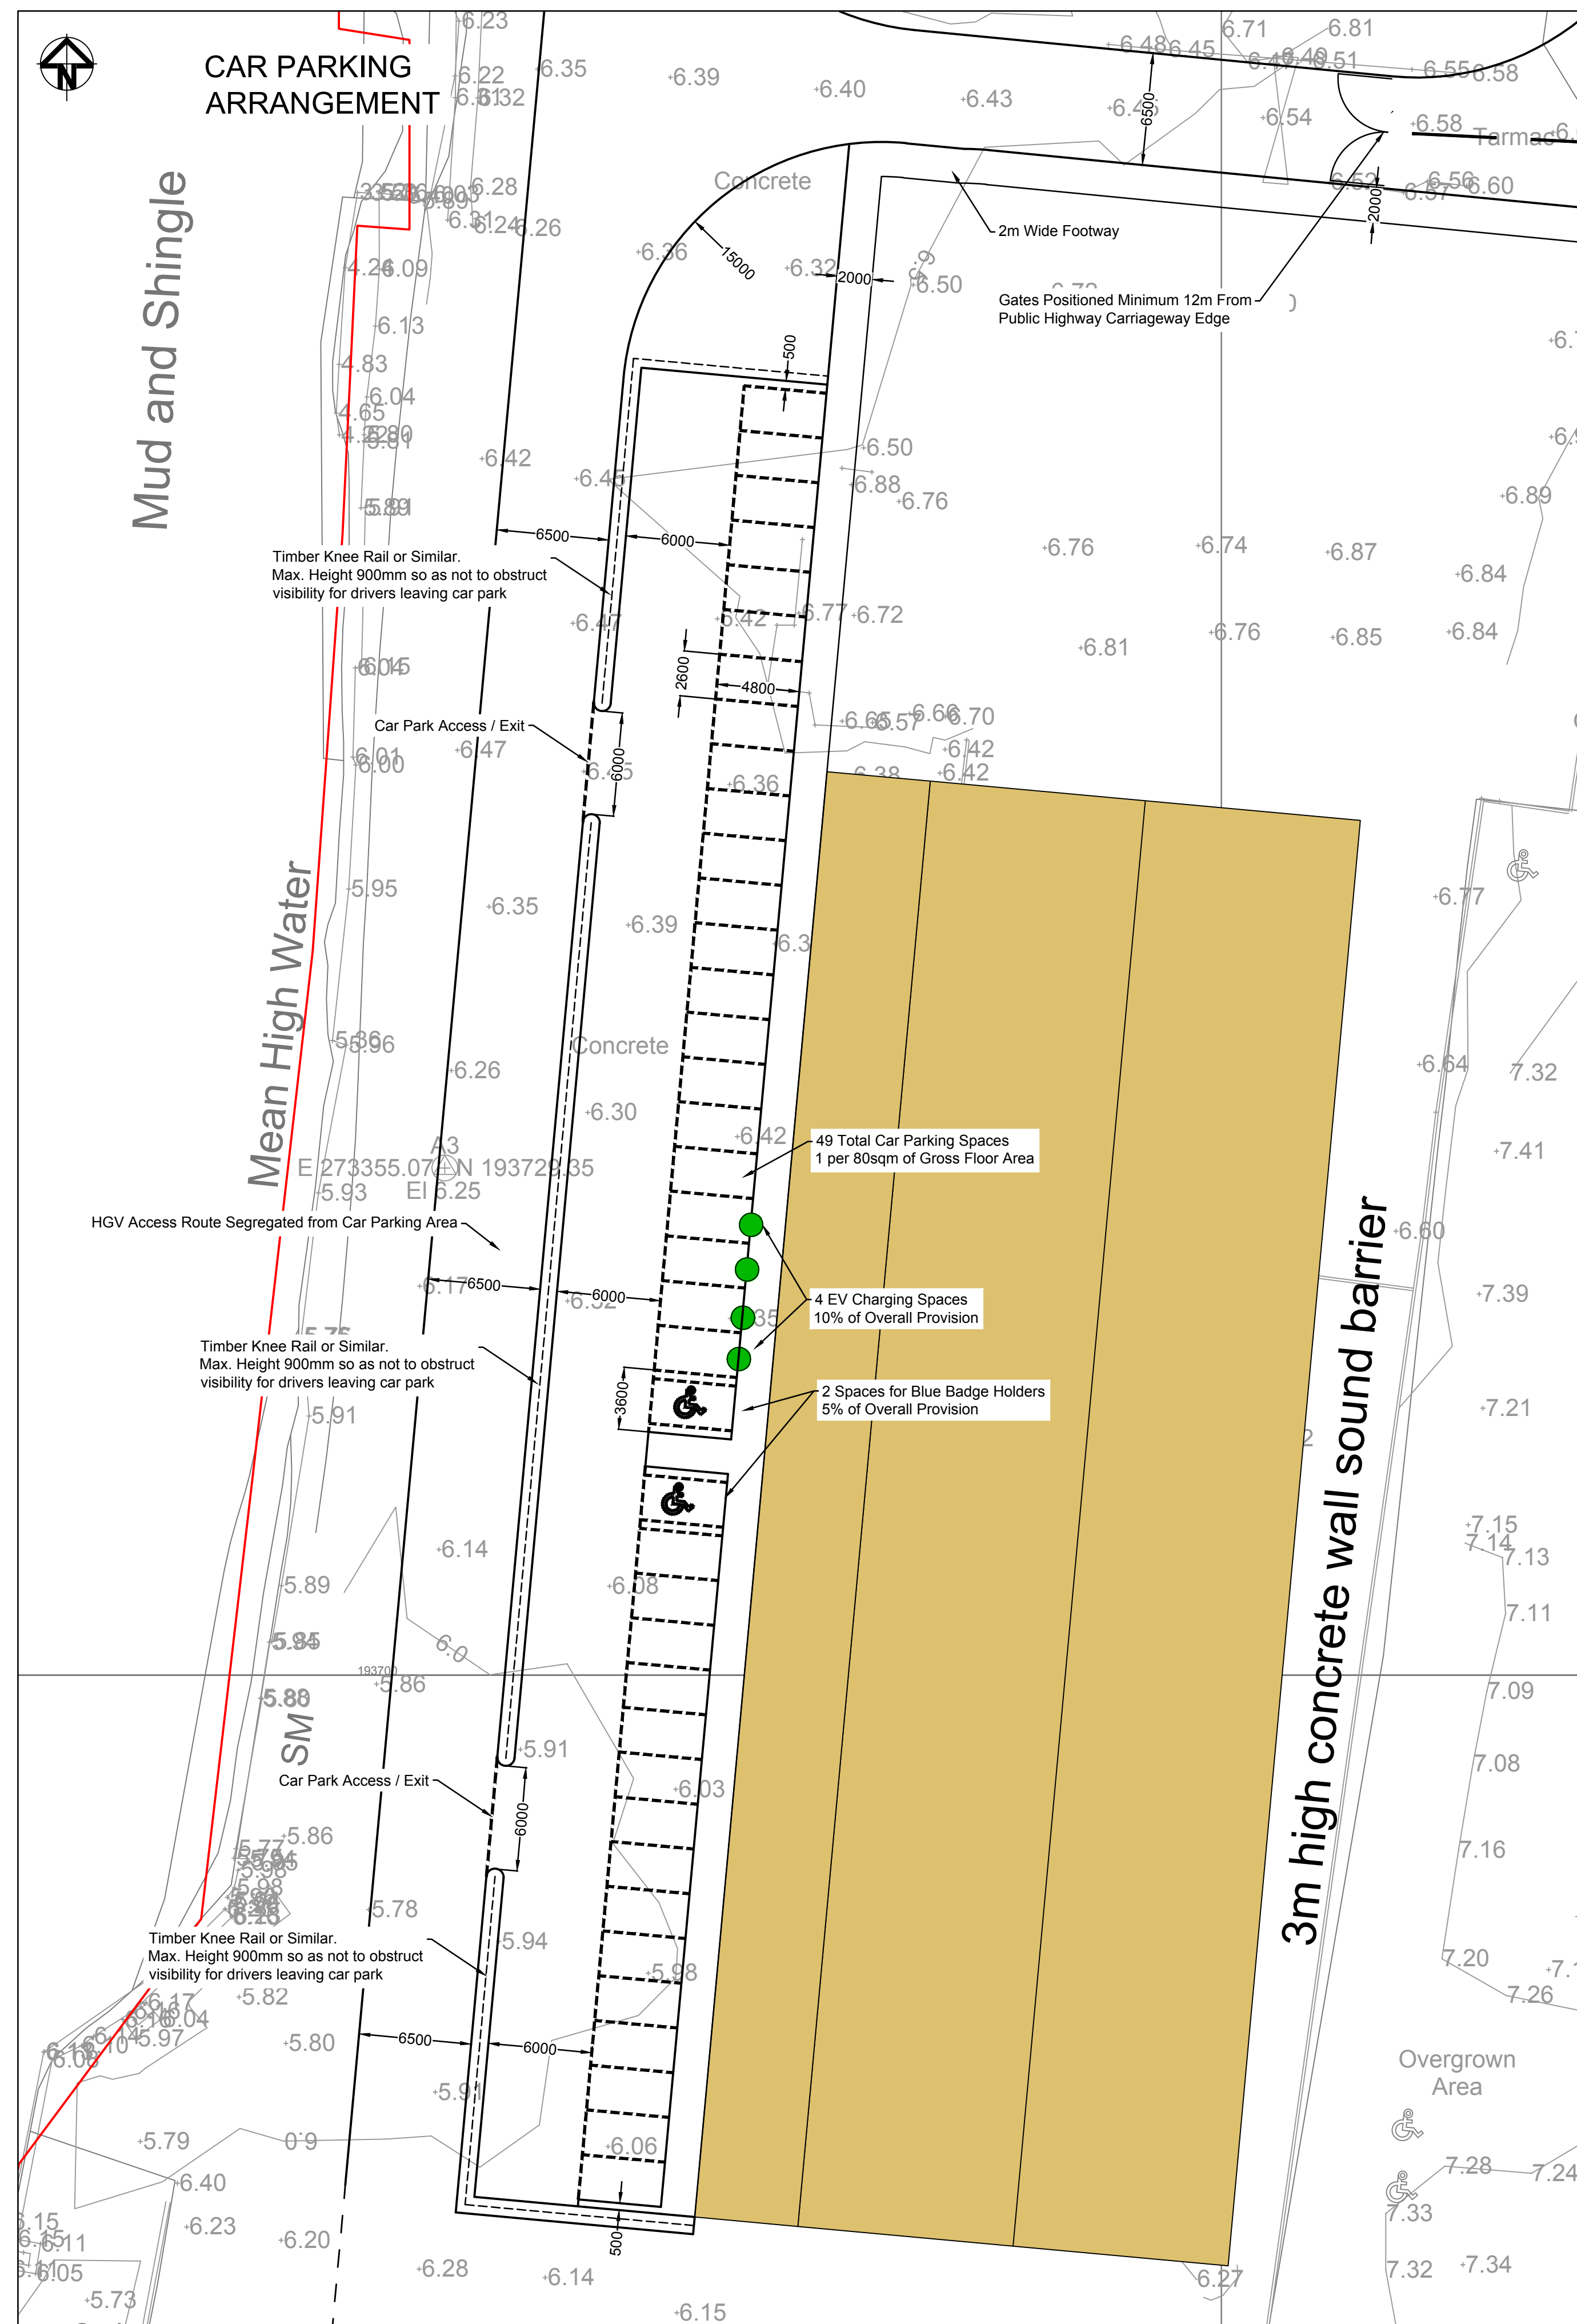


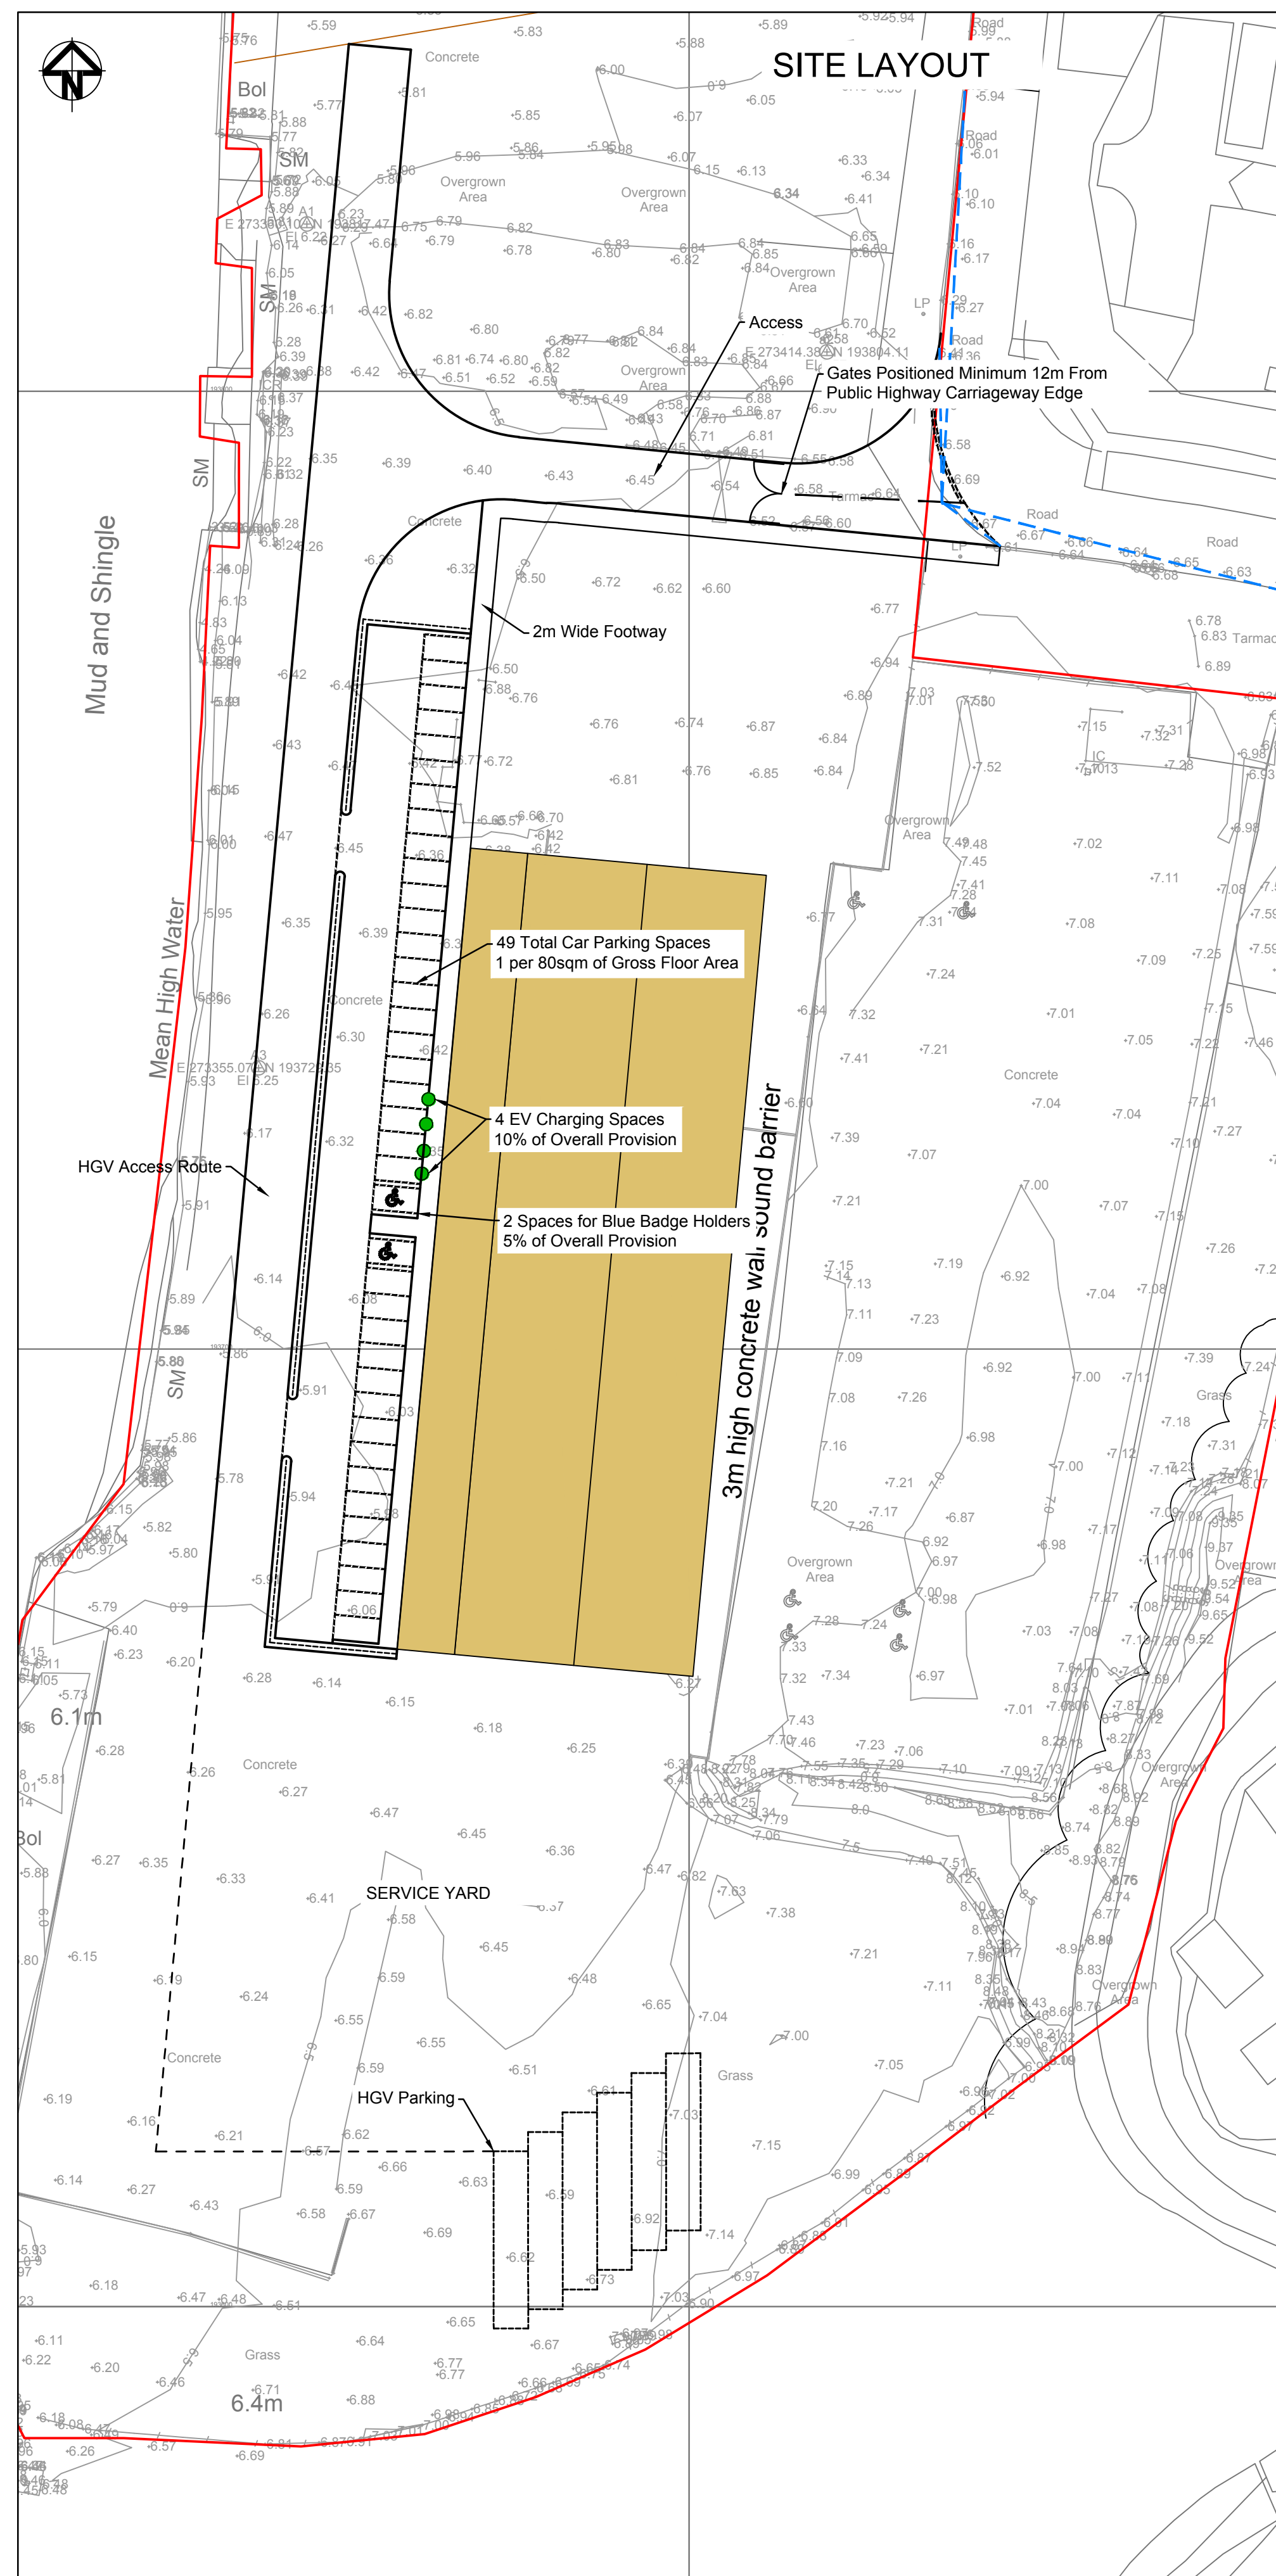

A	First Issue	09-10-23
 Unit 19, Yr Hen Farchnad, Carmarthen Street, Llandello SA19 6BJ E-mail: mail@acstro.com www.acstro.com Tel: 01558 824021		
Project	CAMPLAS TECHNOLOGIES BRITON FERRY WHARF	
Drawing	ACCESS & PARKING 1 OF 3	
Drawing No.	1712-ACS-XX-ZZ-DR-T-001-A	
Scale	1:500 & 1:250 @ A1	