


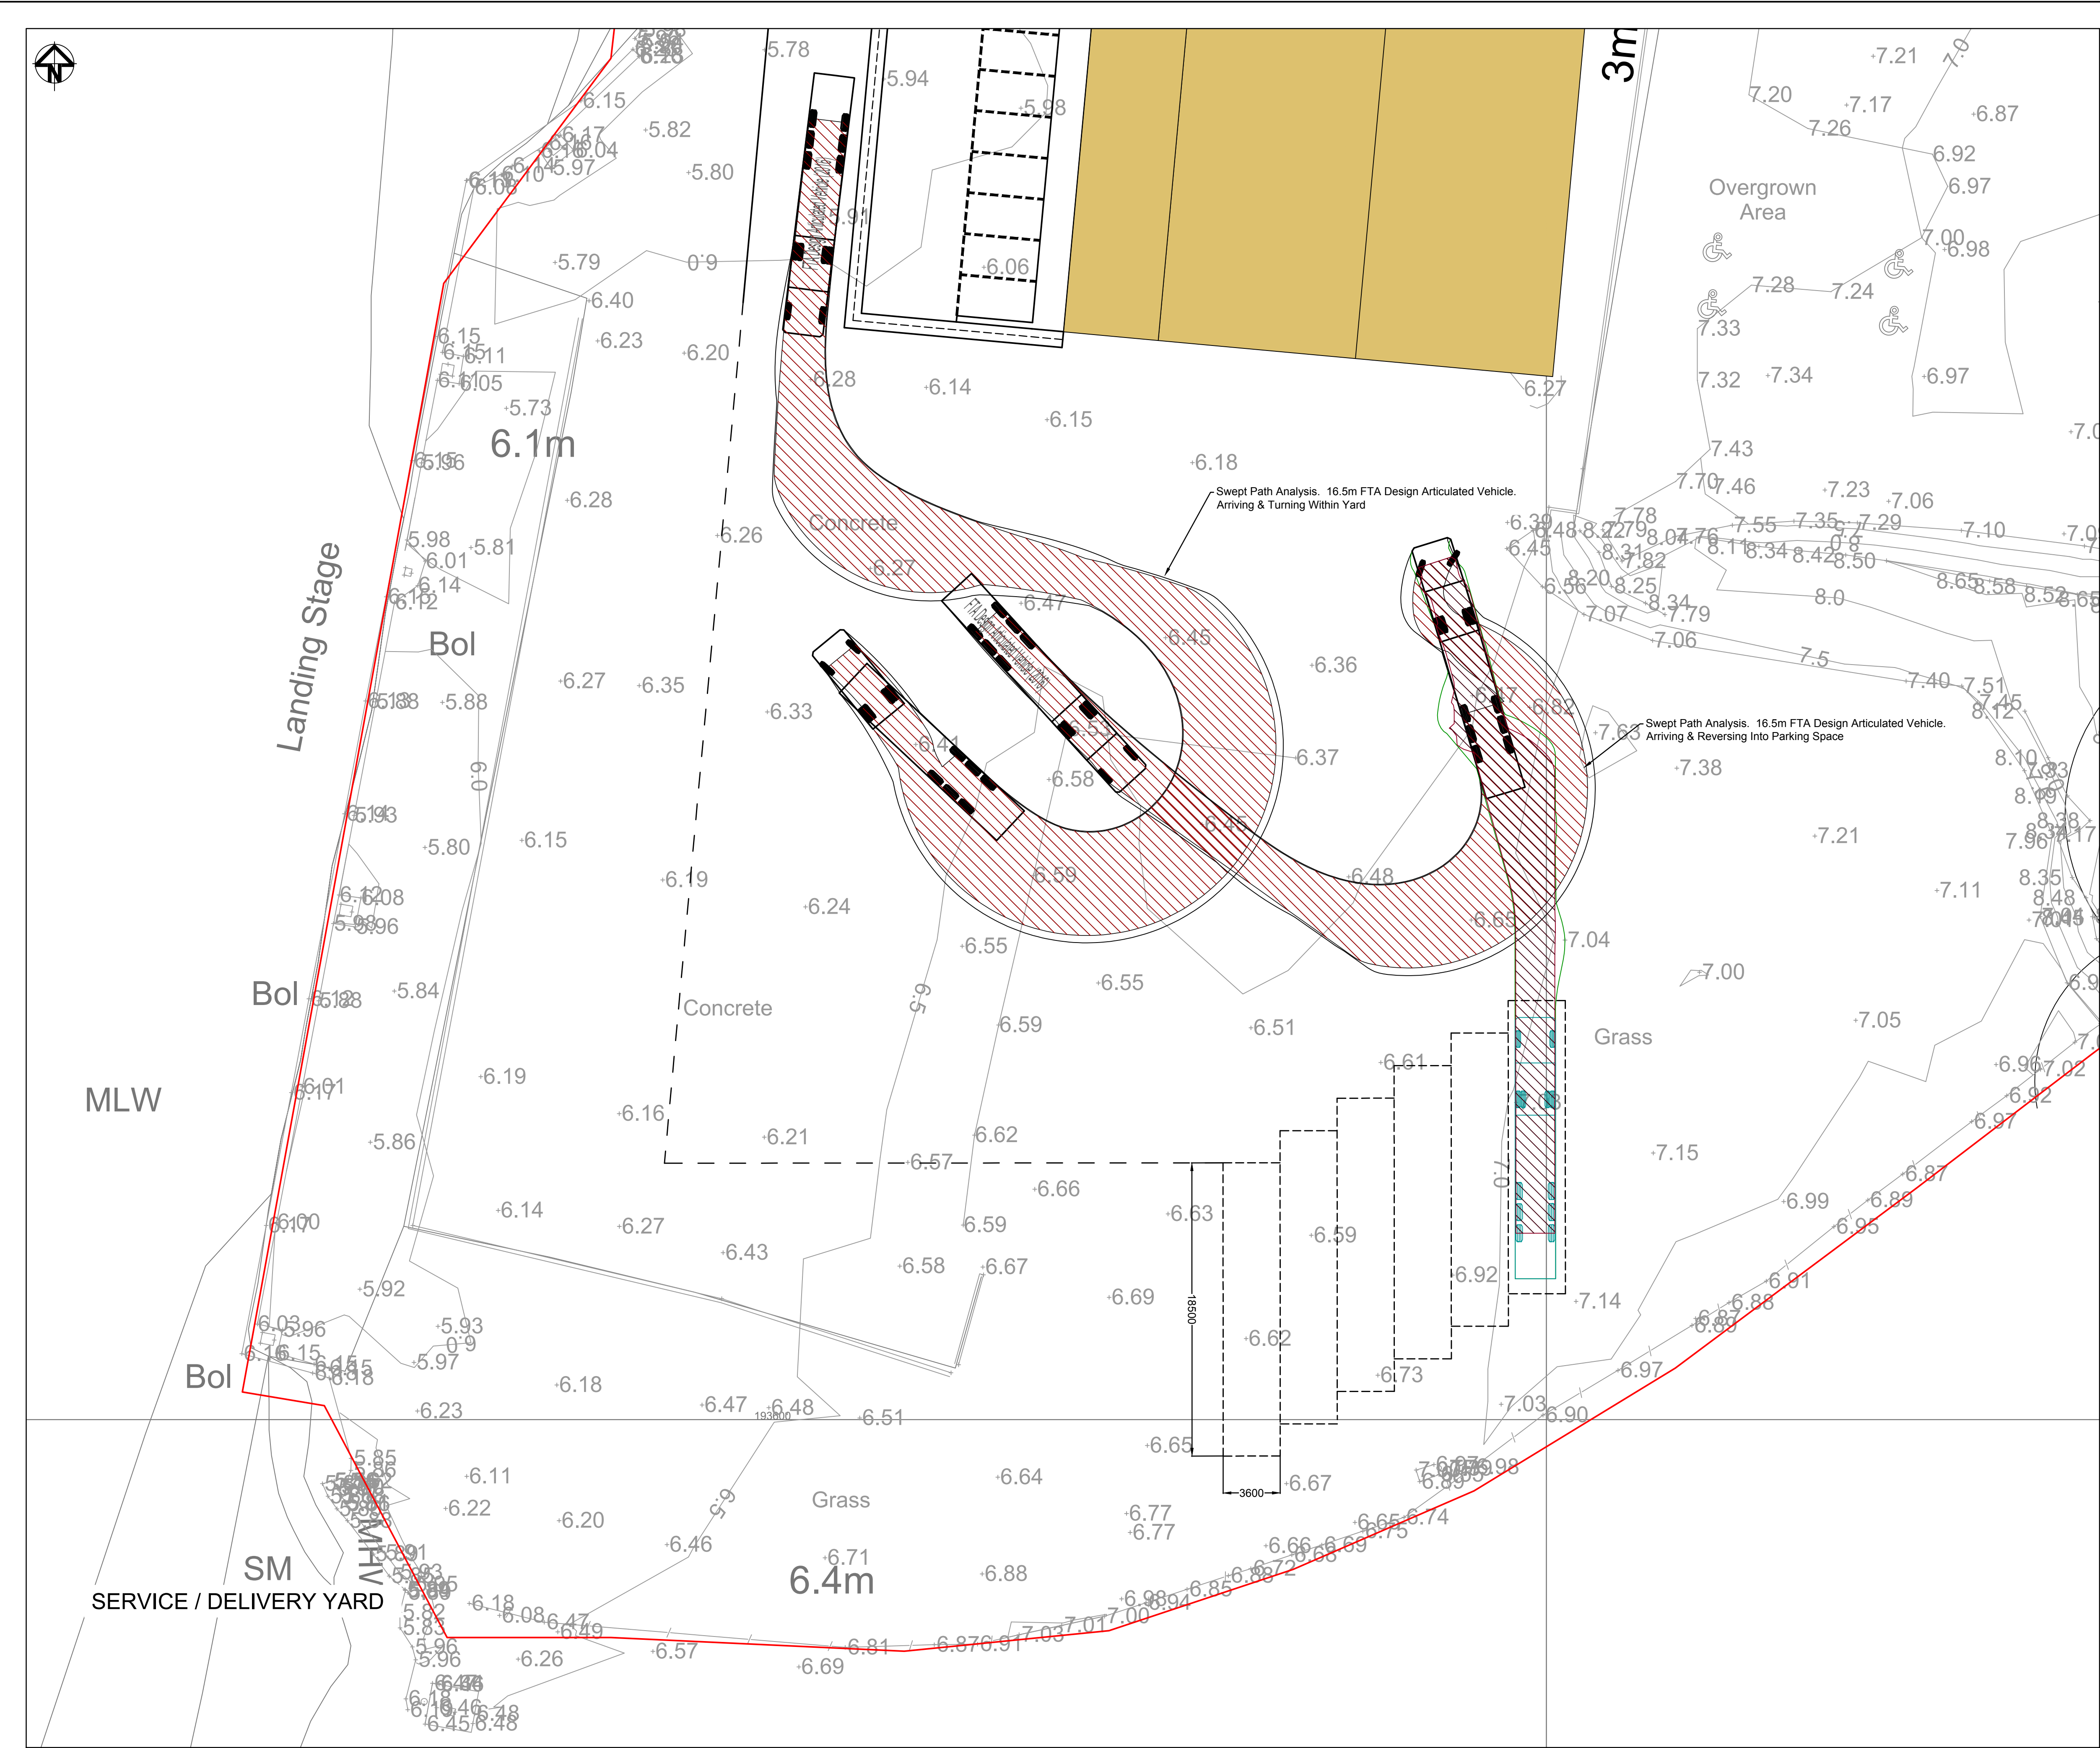

Ordnance Survey © Crown Copyright 2023. All Rights Reserved. License No. 100022432

A	First Issue	09-10-23
acstro Unit 19, Yr Hen Farchnad, Carmarthen Street, Llandoello SA19 6BJ E-mail: mail@acstro.com www.acstro.com Tel: 01558 824021		
Project	CAMPLAS TECHNOLOGIES BRITON FERRY WHARF	
Drawing	ACCESS & PARKING 3 OF 3	
Drawing No.	1712-ACS-XX-ZZ-DR-T-003-A	
Scale	1:200 @ A1	