
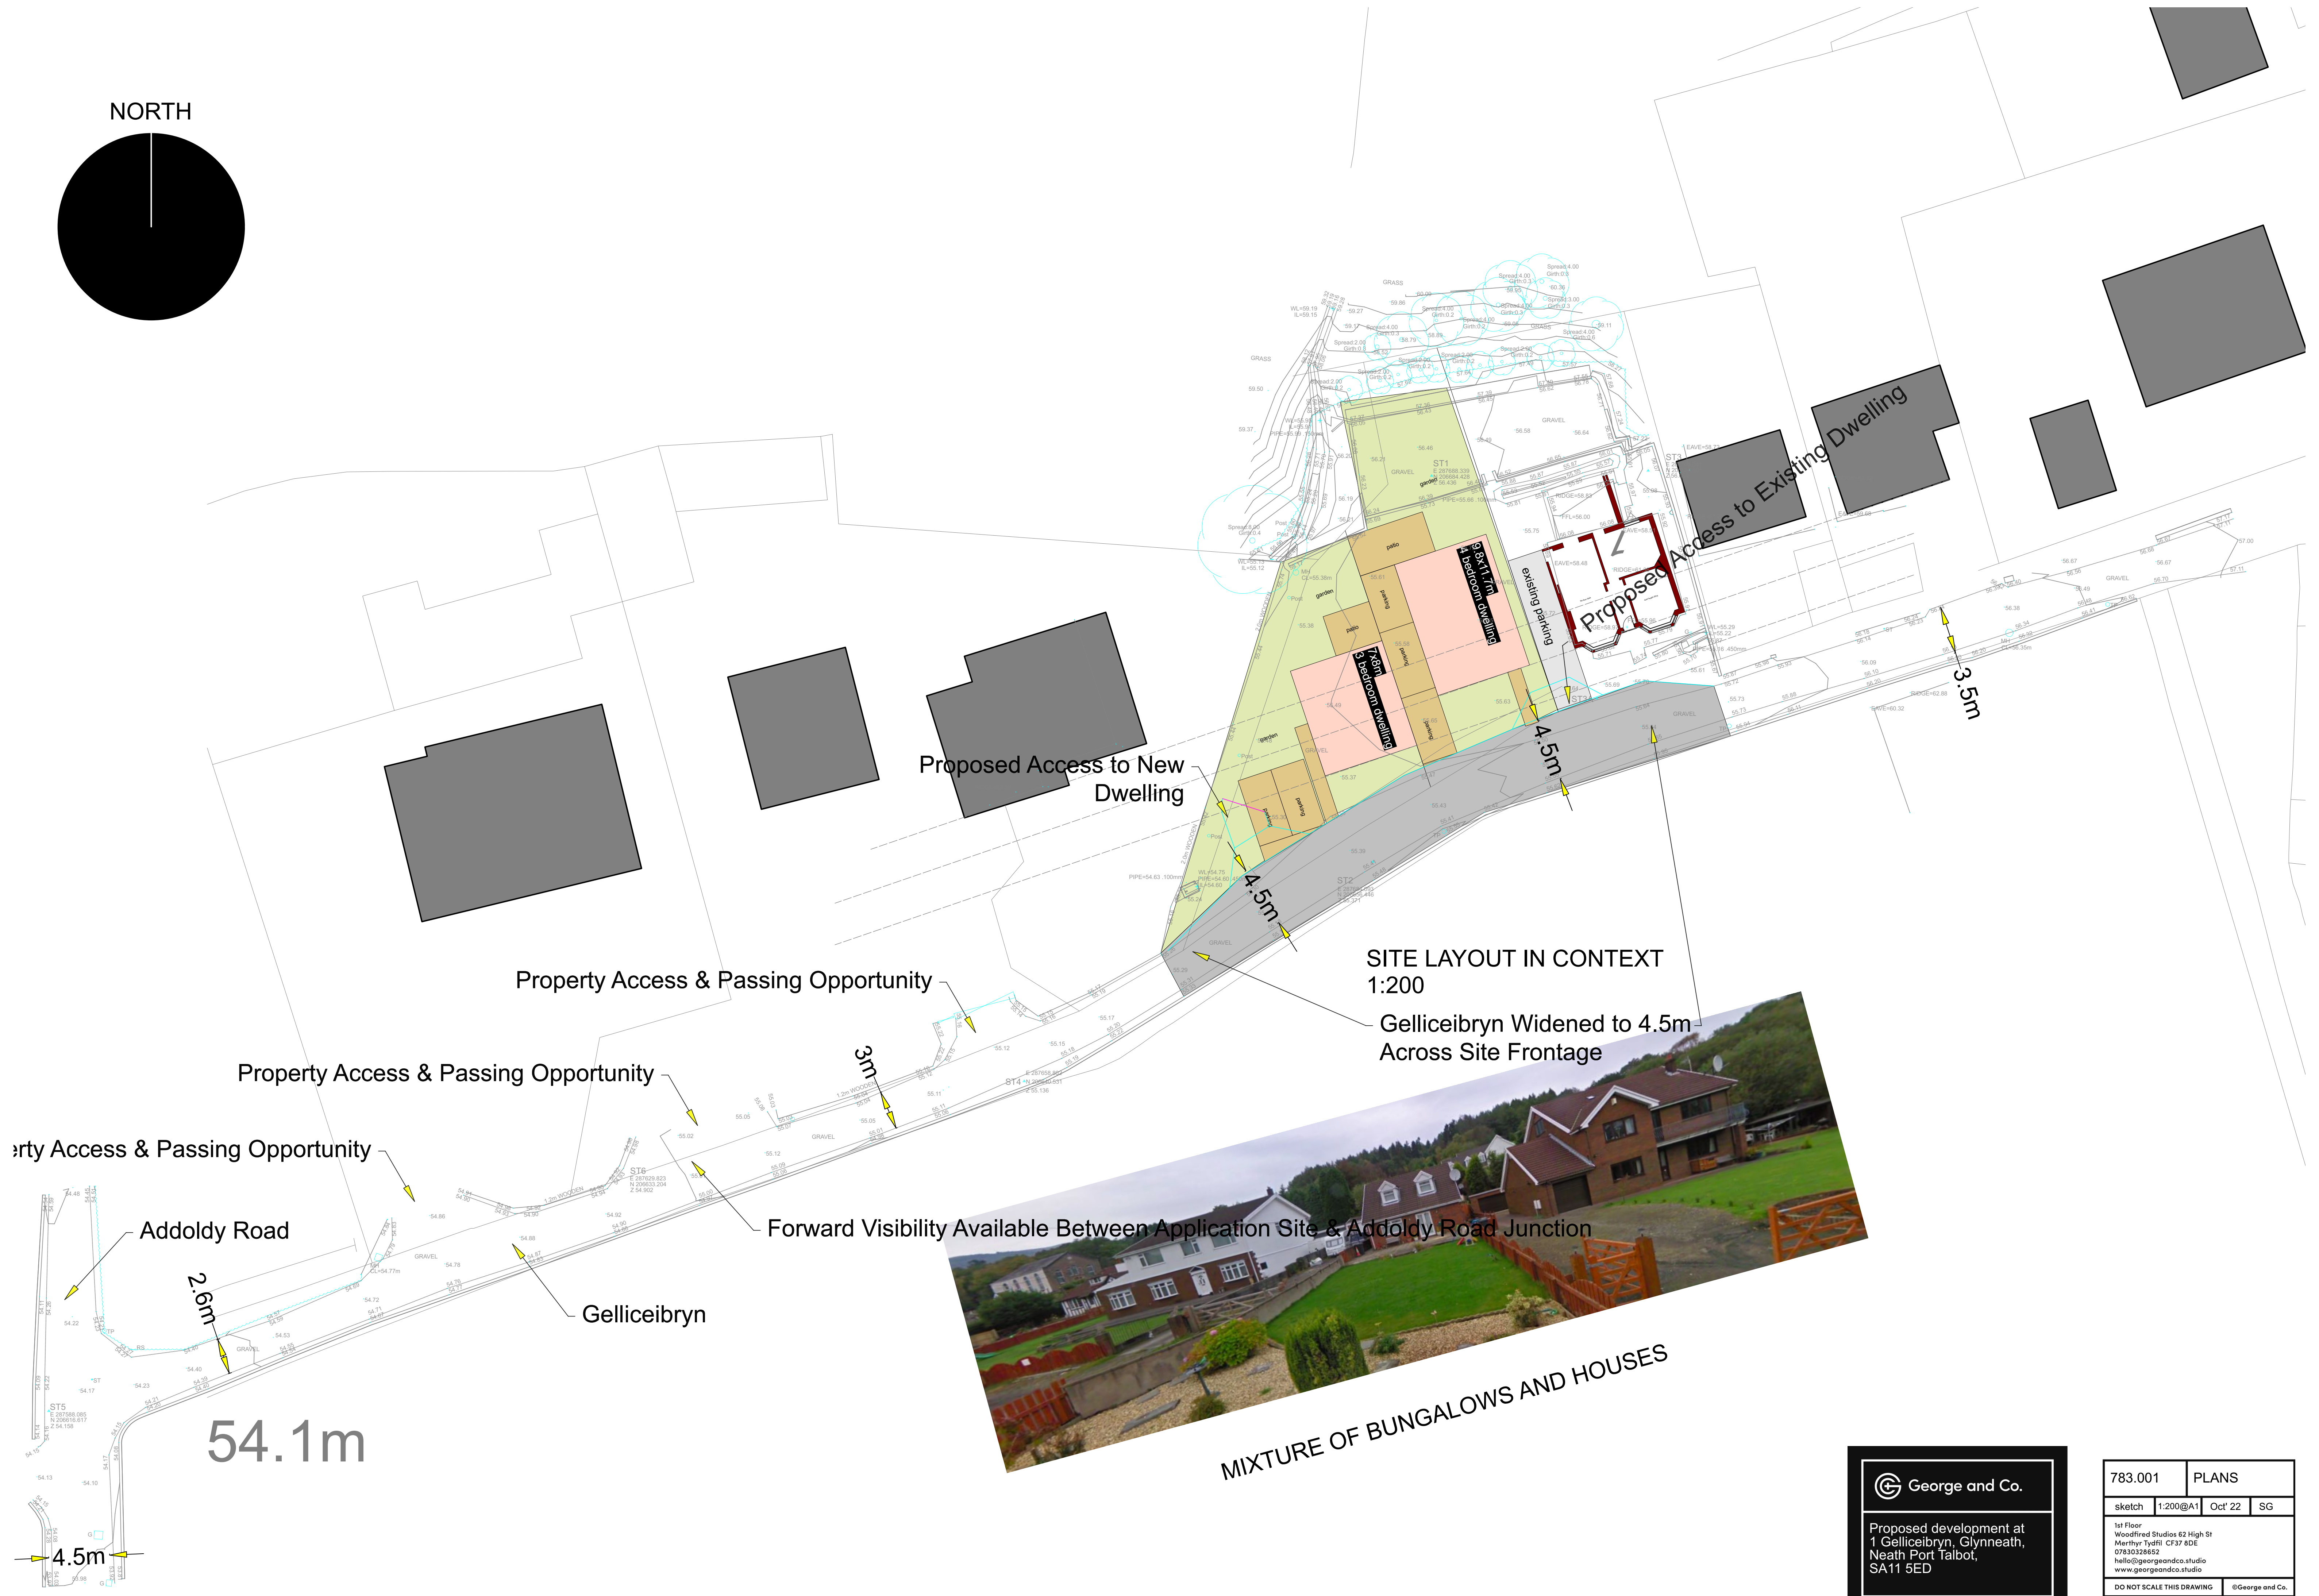


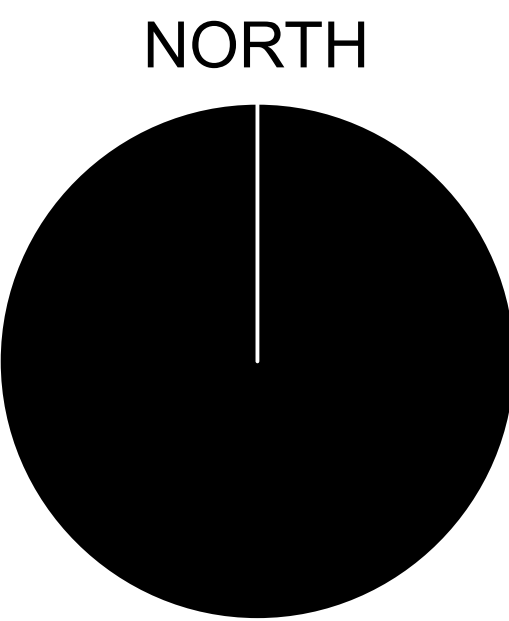


MIXTURE OF BUNGALOWS AND HOUSES


**George and Co.**

Proposed development at
1 Gelliceibryn, Glynneath,
Neath Port Talbot,
SA11 5ED

783.001	PLANS		
sketch	1:200@A1	Oct' 22	SG
1st Floor Woodfired Studios 62 High St Merthyr Tydfil CF37 8DE 07830338652 hello@georgeandco.studio www.georgeandco.studio			
DO NOT SCALE THIS DRAWING			©George and Co.

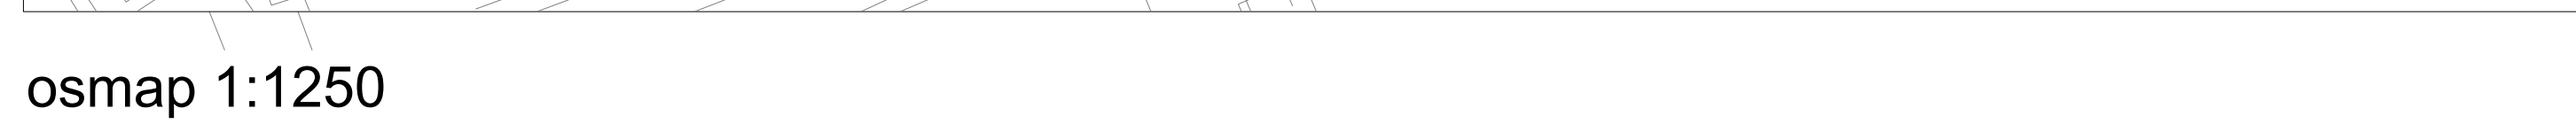


 George and Co.	783.003		OSMAP	
	sketch	1:1250@A1	Oct' 22	SG
1st Floor Woodford Studios 62 High St Merthyr Tydfil CF37 8DE 07830228652 hello@georgeandco.studio www.georgeandco.studio				
DO NOT SCALE THIS DRAWING			©George and Co.	

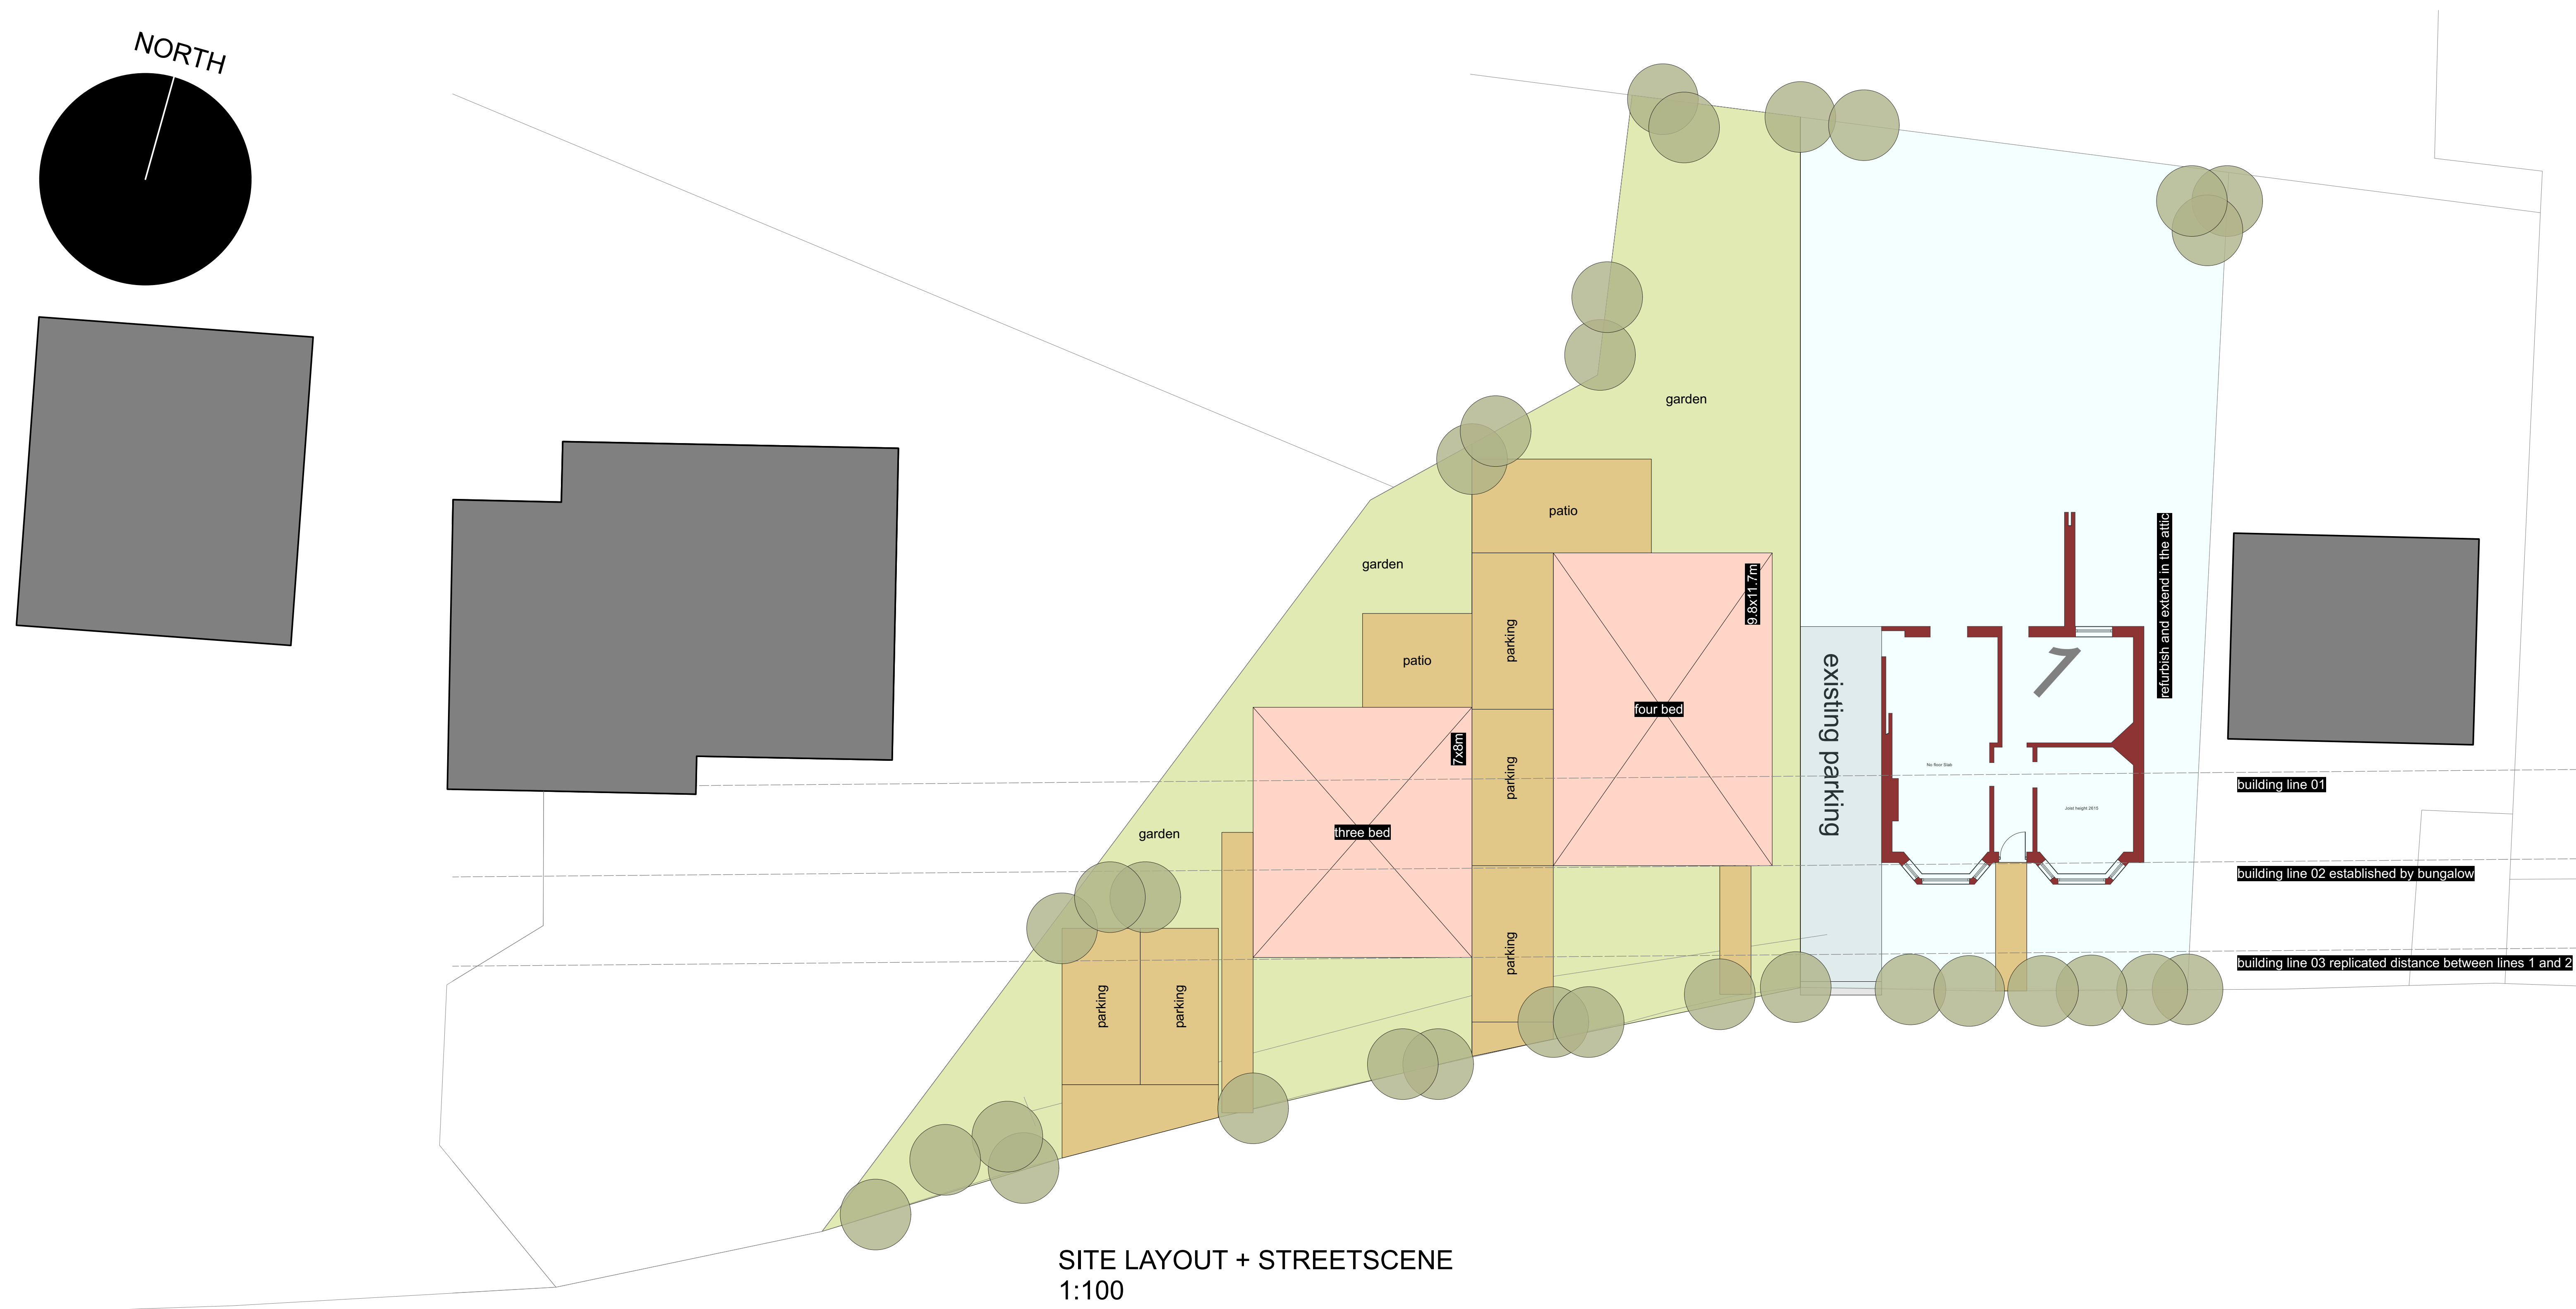

SITE LAYOUT + STREETSCENE
1:100

200000m

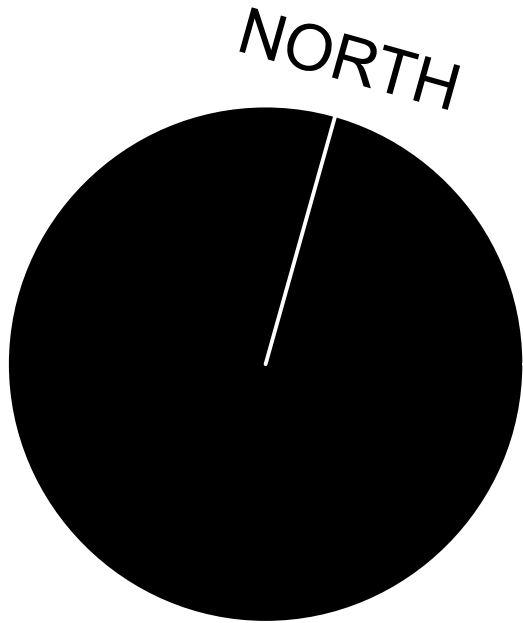

 George and Co.

Proposed development at
1 Gelliceibryn, Glynneath,
Neath Port Talbot,
SA11 5ED

783.004		PROPOSED	
sketch	1:100@A1	Oct' 22	SG
1st Floor Woodfired Studios 62 High St Merthyr Tydfil CF37 8DE 07830328652 hello@georgeandco.studio www.georgeandco.studio			
DO NOT SCALE THIS DRAWING		©George and Co.	