


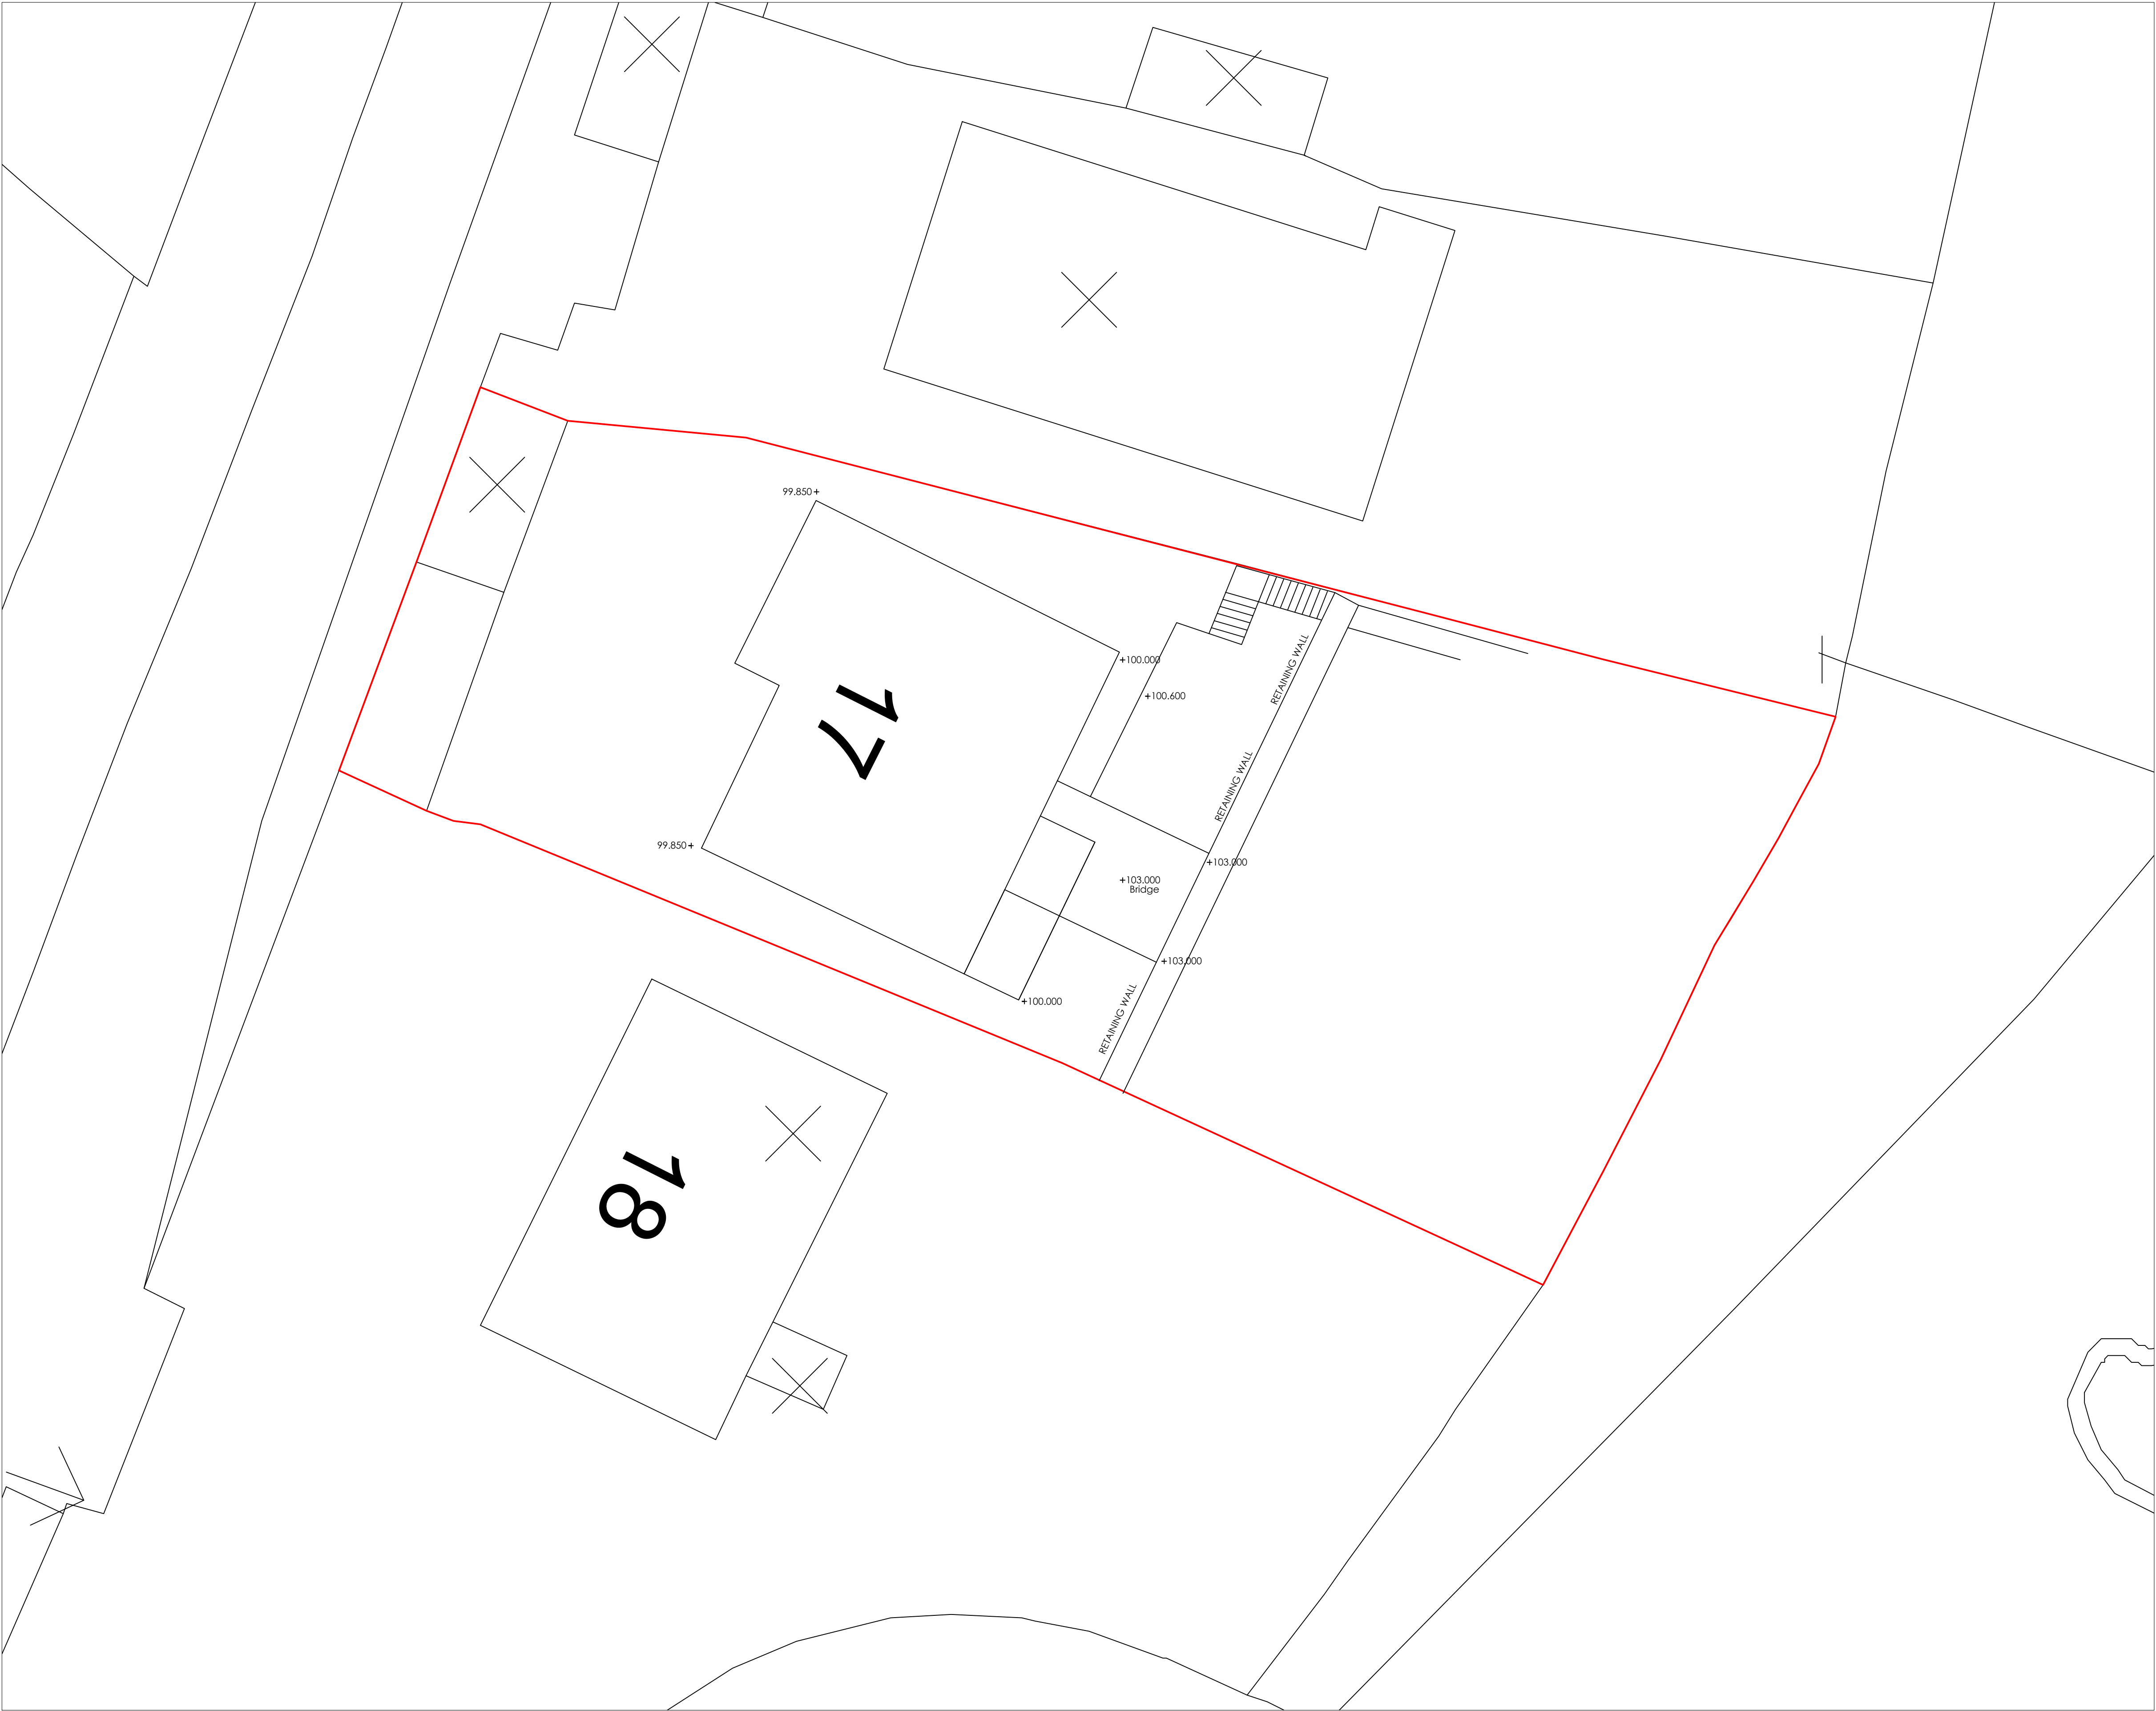

General Notes

|     |                |      |
|-----|----------------|------|
|     |                |      |
| No. | Revision/Issue | Date |

Firm Name and Address

Project Name and Address

PROPOSED SITE PLAN  
17 CAER HENDY  
PORT TALBOT  
NPTCBC

|         |          |       |
|---------|----------|-------|
| Project | REI      | Sheet |
| Date    | 13-10-23 | B1002 |
| Scale   | 1:100    |       |