


1 Ex GL

1 : 50

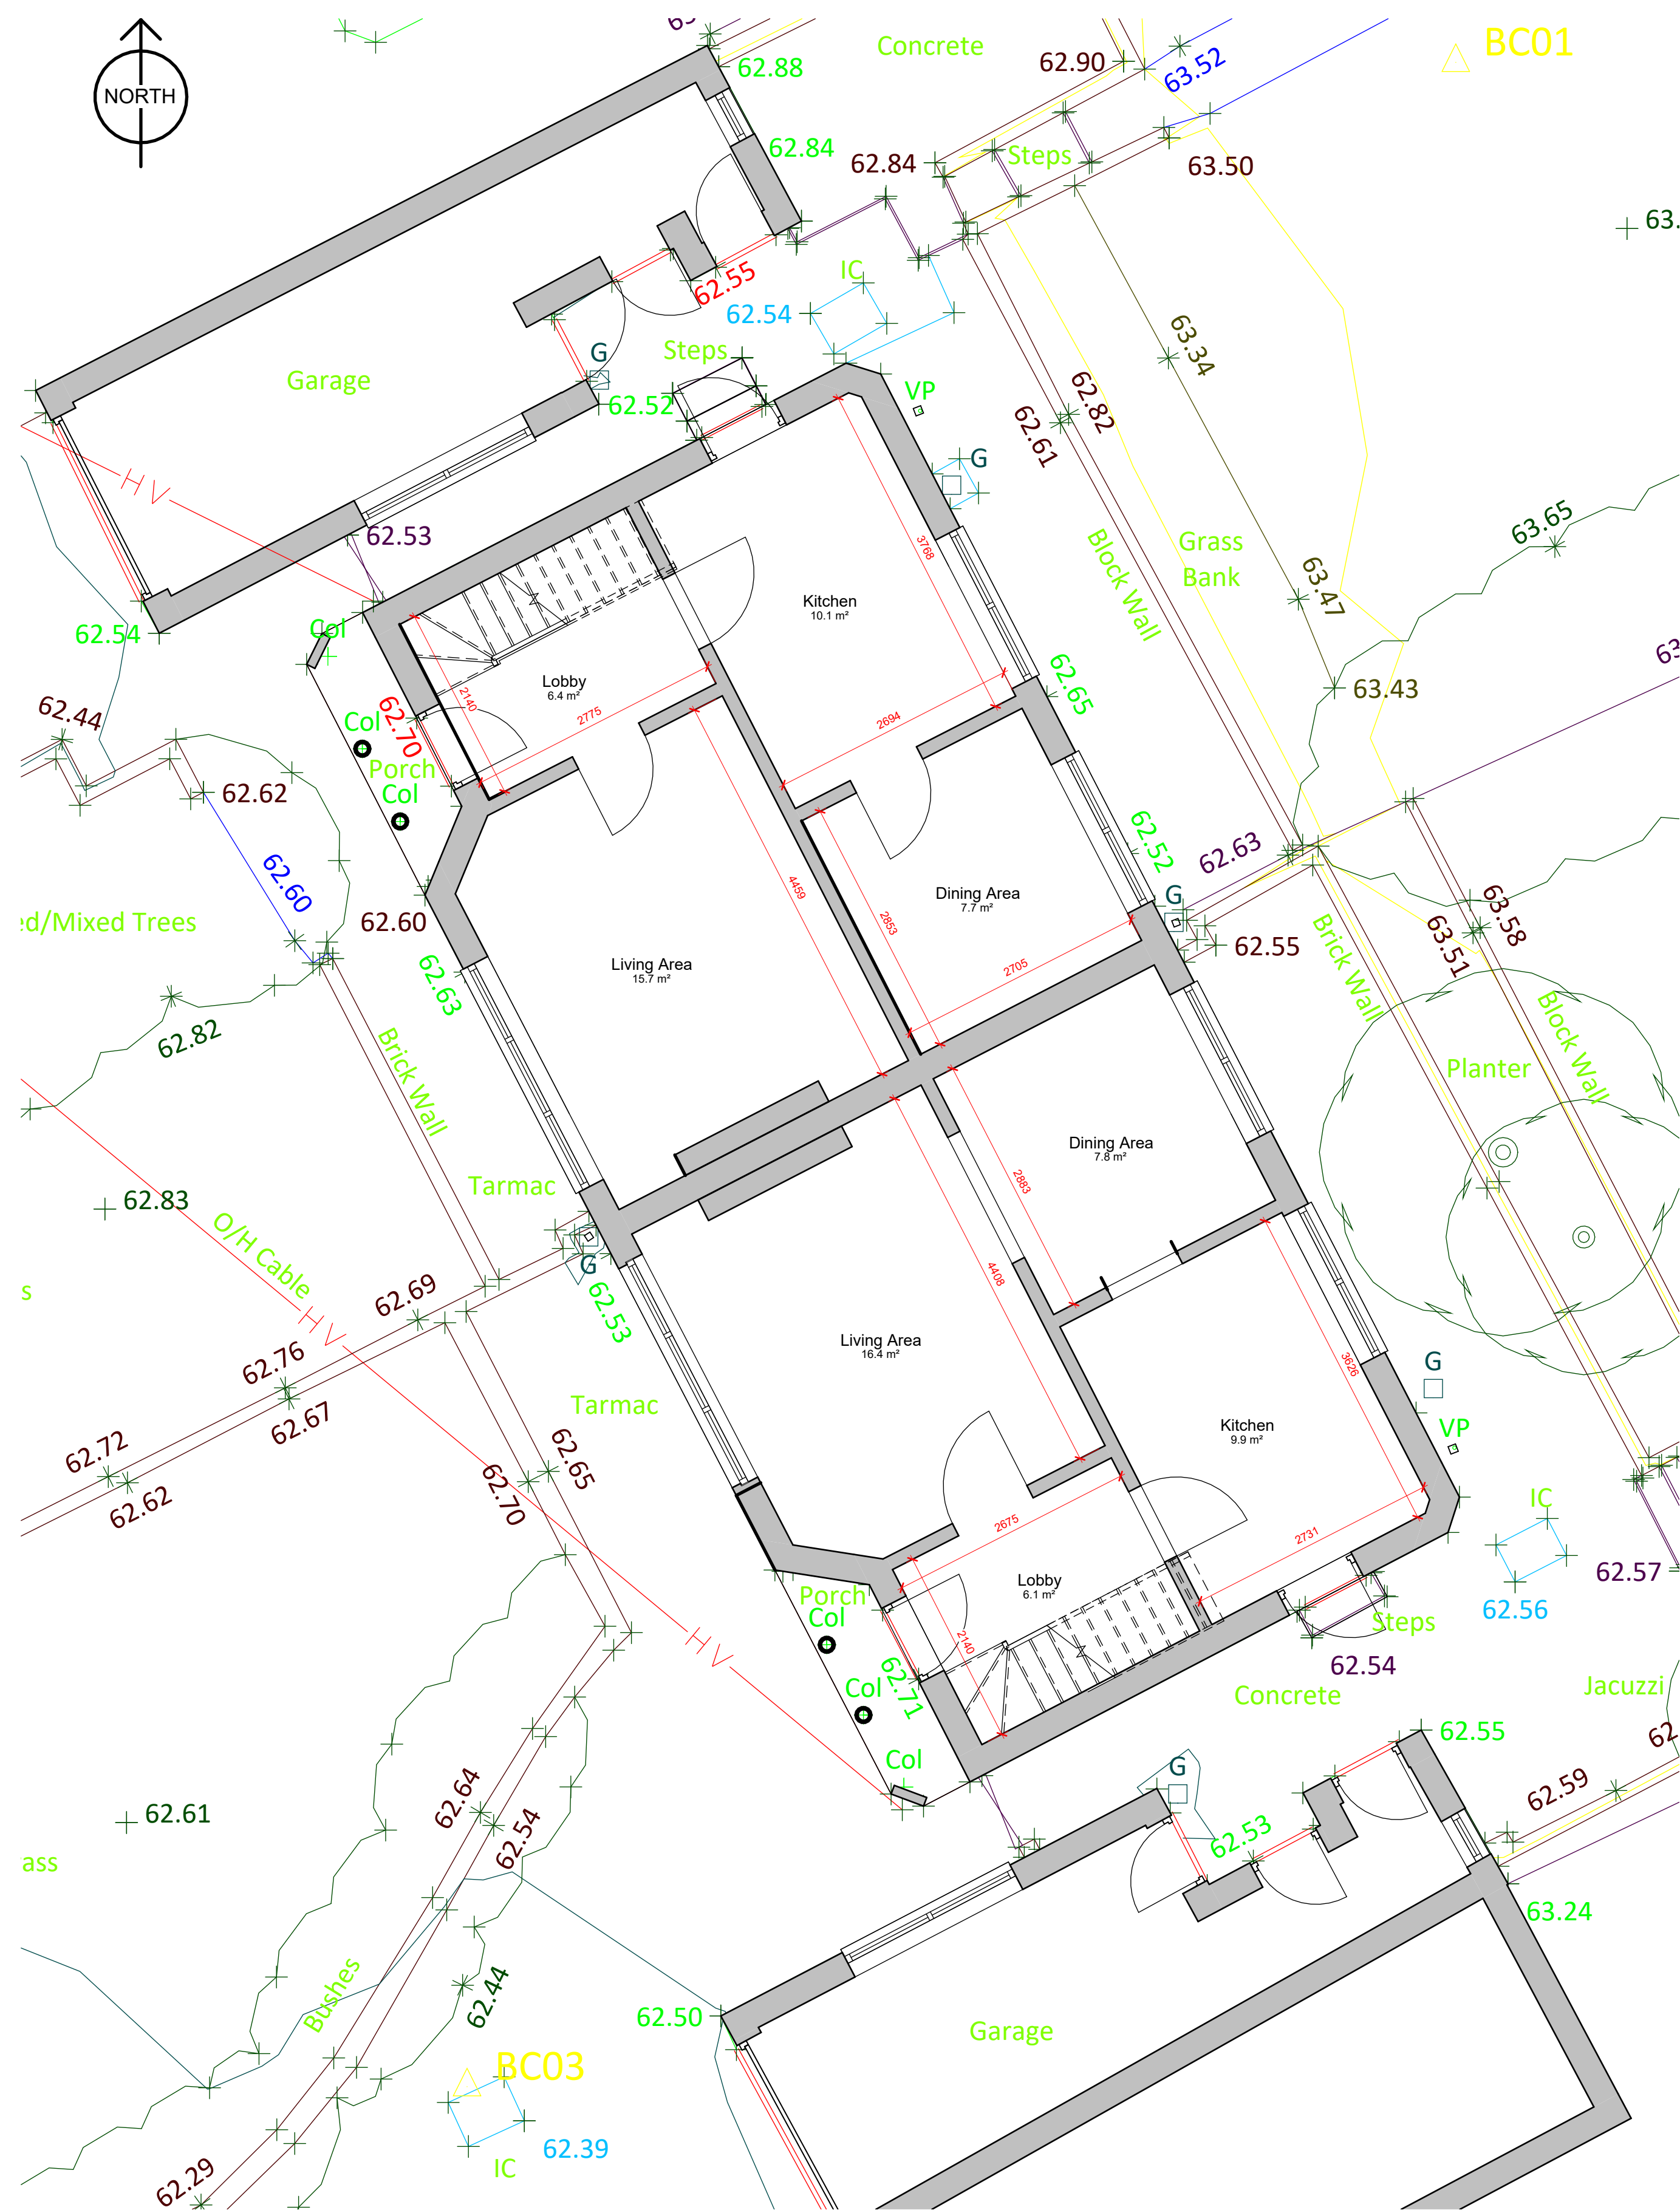

2 First Floor

1 : 50

