



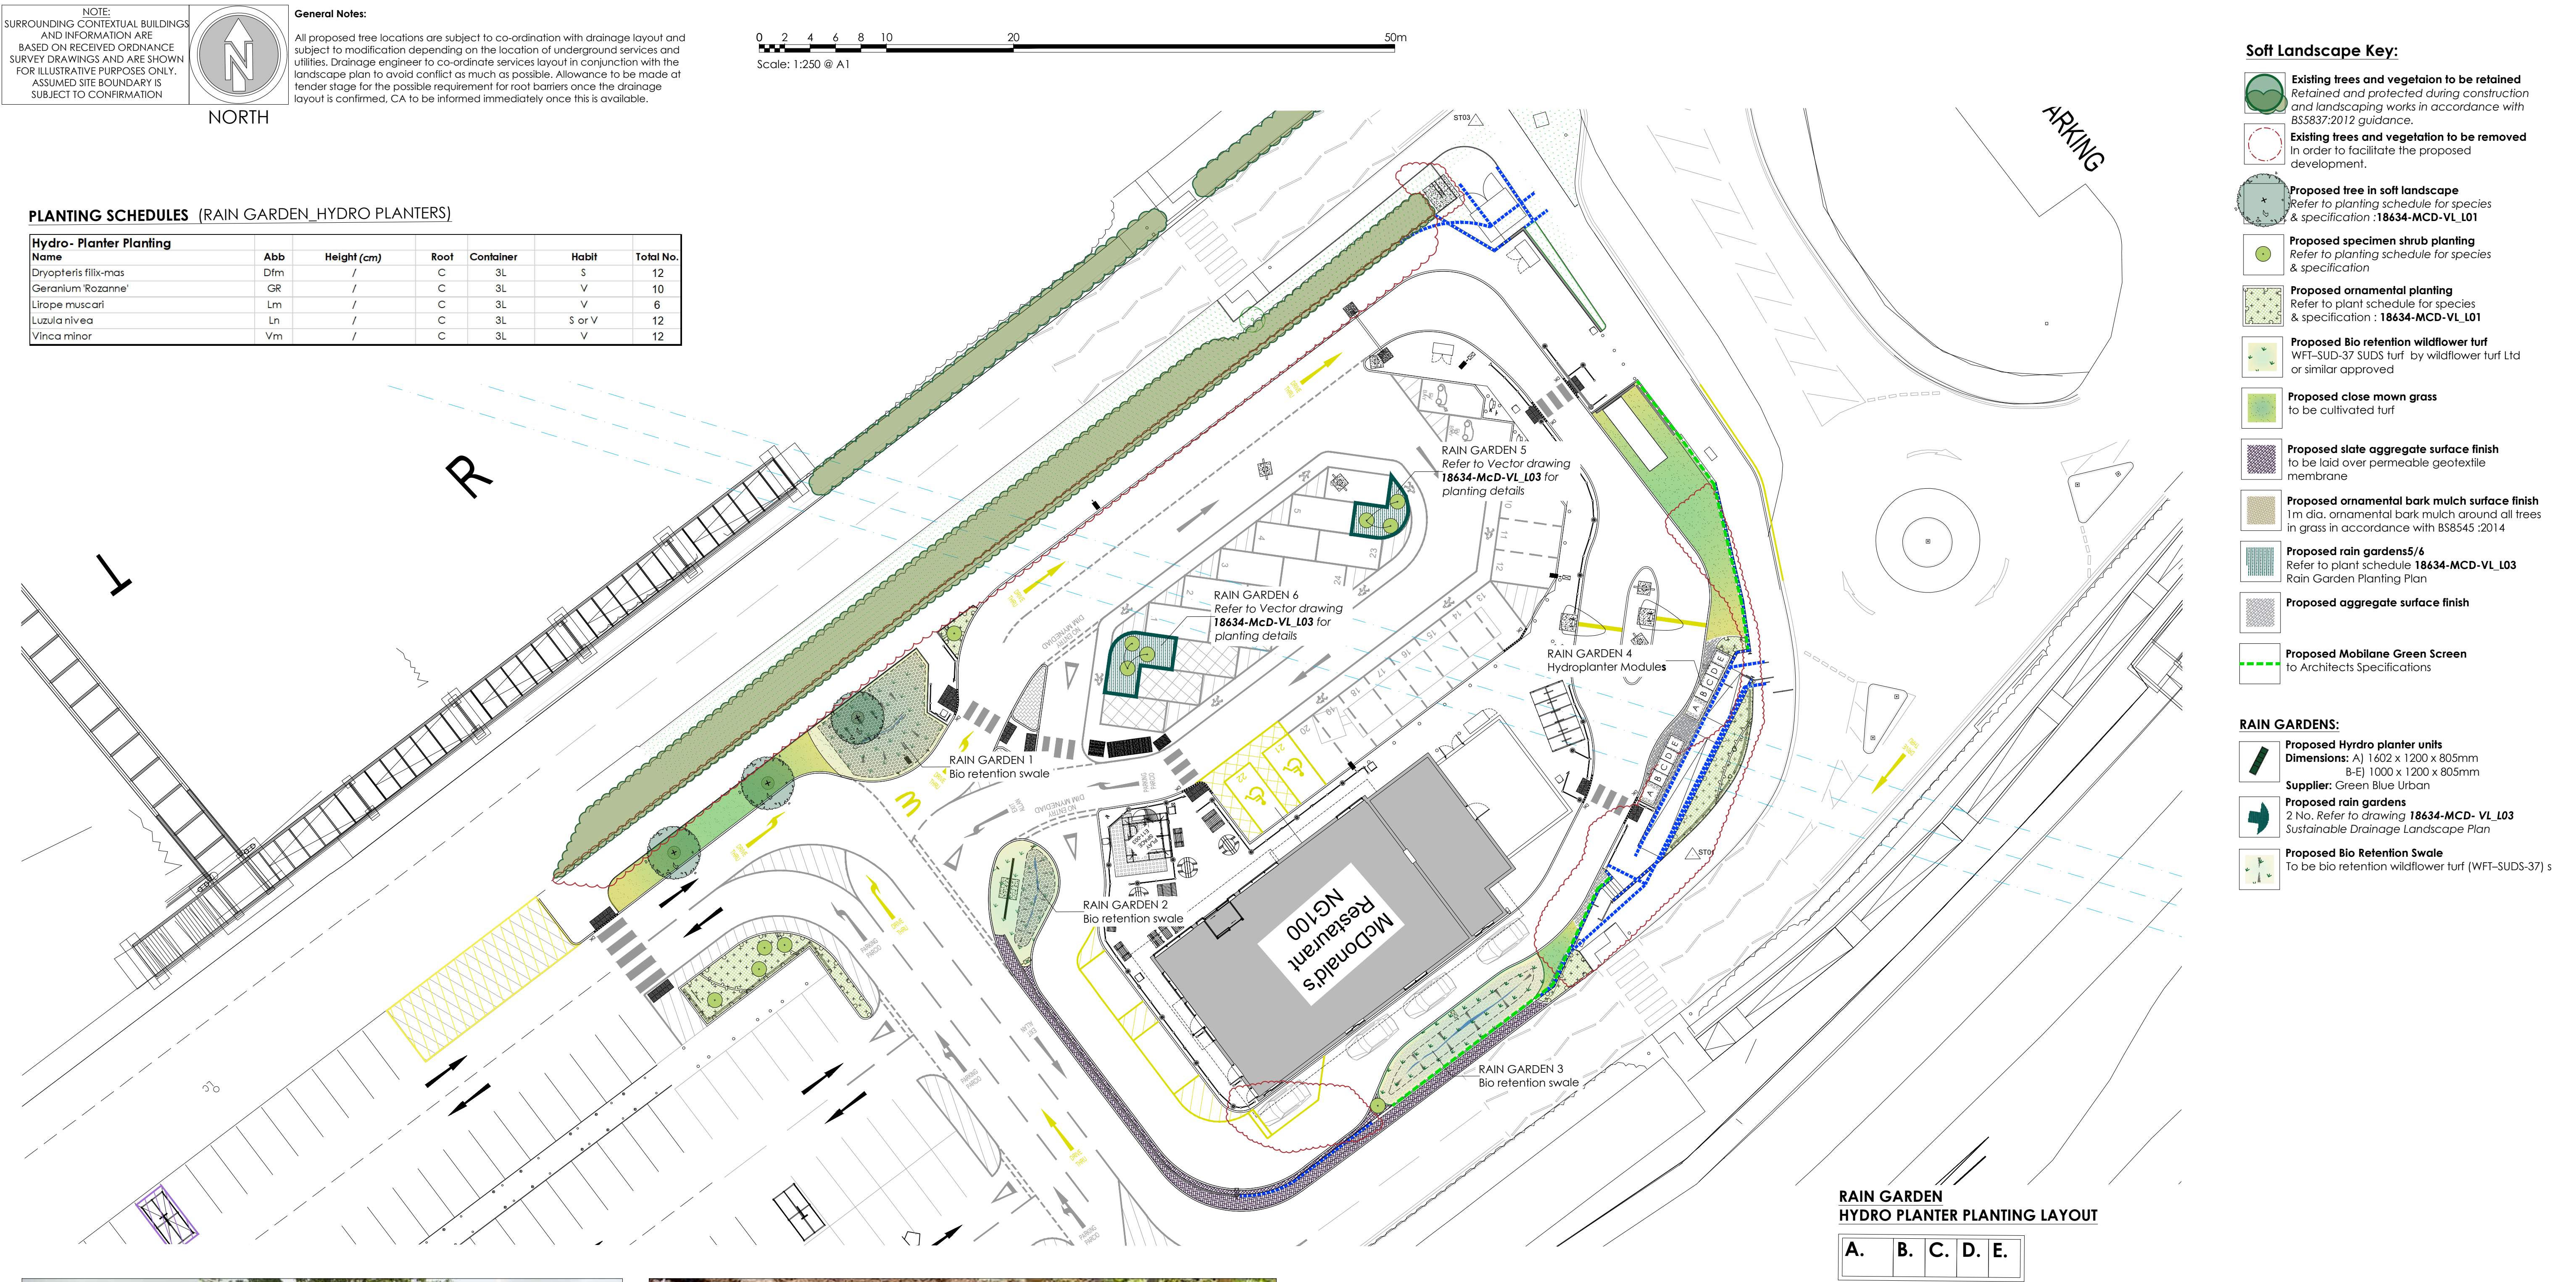

RAIN GARDENS_Bioretenction Swales - bio retention turf (WFT-SUDS-37) supplied by wildflower turfs ltd
CAD file reference V:\18001-19000\18634 Pontardawe\04 Landscaping\17.0 Drawings and Issue Sheets\01_PLANNING

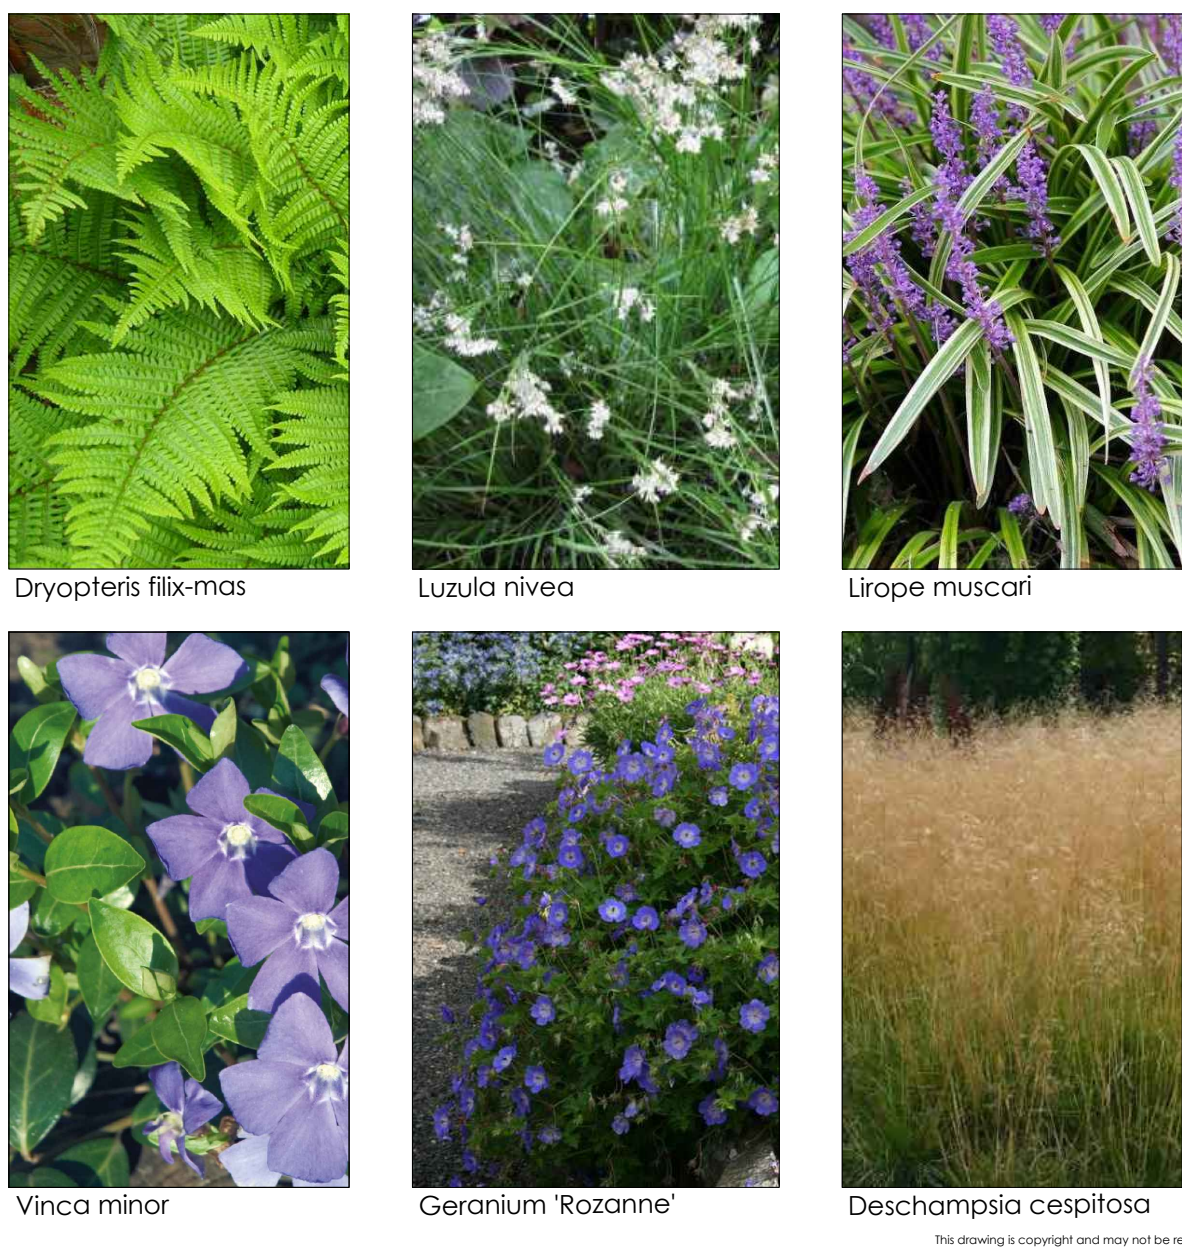

RAIN GARDEN_Hydro planter with drought tolerant planting



A. 3No. Lm
2No. Dfm
3No. GR

B. 2No. Dfm
2No. Vm
2No. Dc

C. 2No. Ln
2No. Vm
2No. GR

D. 2No. Ln
2No. Dfm
2No. Dc

E. 2No. Dc
2No. Vm
2No. Ln

03/08/23	D	Updated landscape plan to coordinate with Engineers plan	NB	AS
02/03/23	C	Updated landscape plan to coordinate with architects plan	NB	AS
28/02/23	B	Updated landscape plan to coordinate with architects plan - realigned Rain Garden - enable car access	NB	AS
23/02/23	A	Updated landscape plan to coordinate with architects plan - realigned SUDS to marry up with new entrance layout	NB	AS

Revisions	Description	Drawn	Check	Revisions	Description	Drawn	Check
Project Title	Proposed McDonald's Restaurant	Drawing Title	RAIN GARDEN - PLANTING PLAN	Job-Dwg No	18634-VL-MCD-L02	Rev	E
Client	McDonald's Restaurants Ltd	 LANDSCAPE DESIGNERS 4 ST JOHNS NORTH, WAKEFIELD, WF1 3QA. TEL 01924 332056 web:www.vectordc.com					
Status	PLANNING						
Scale	1:250						
Drawn By	NB	Checked By	AS	Date	07/2022		