


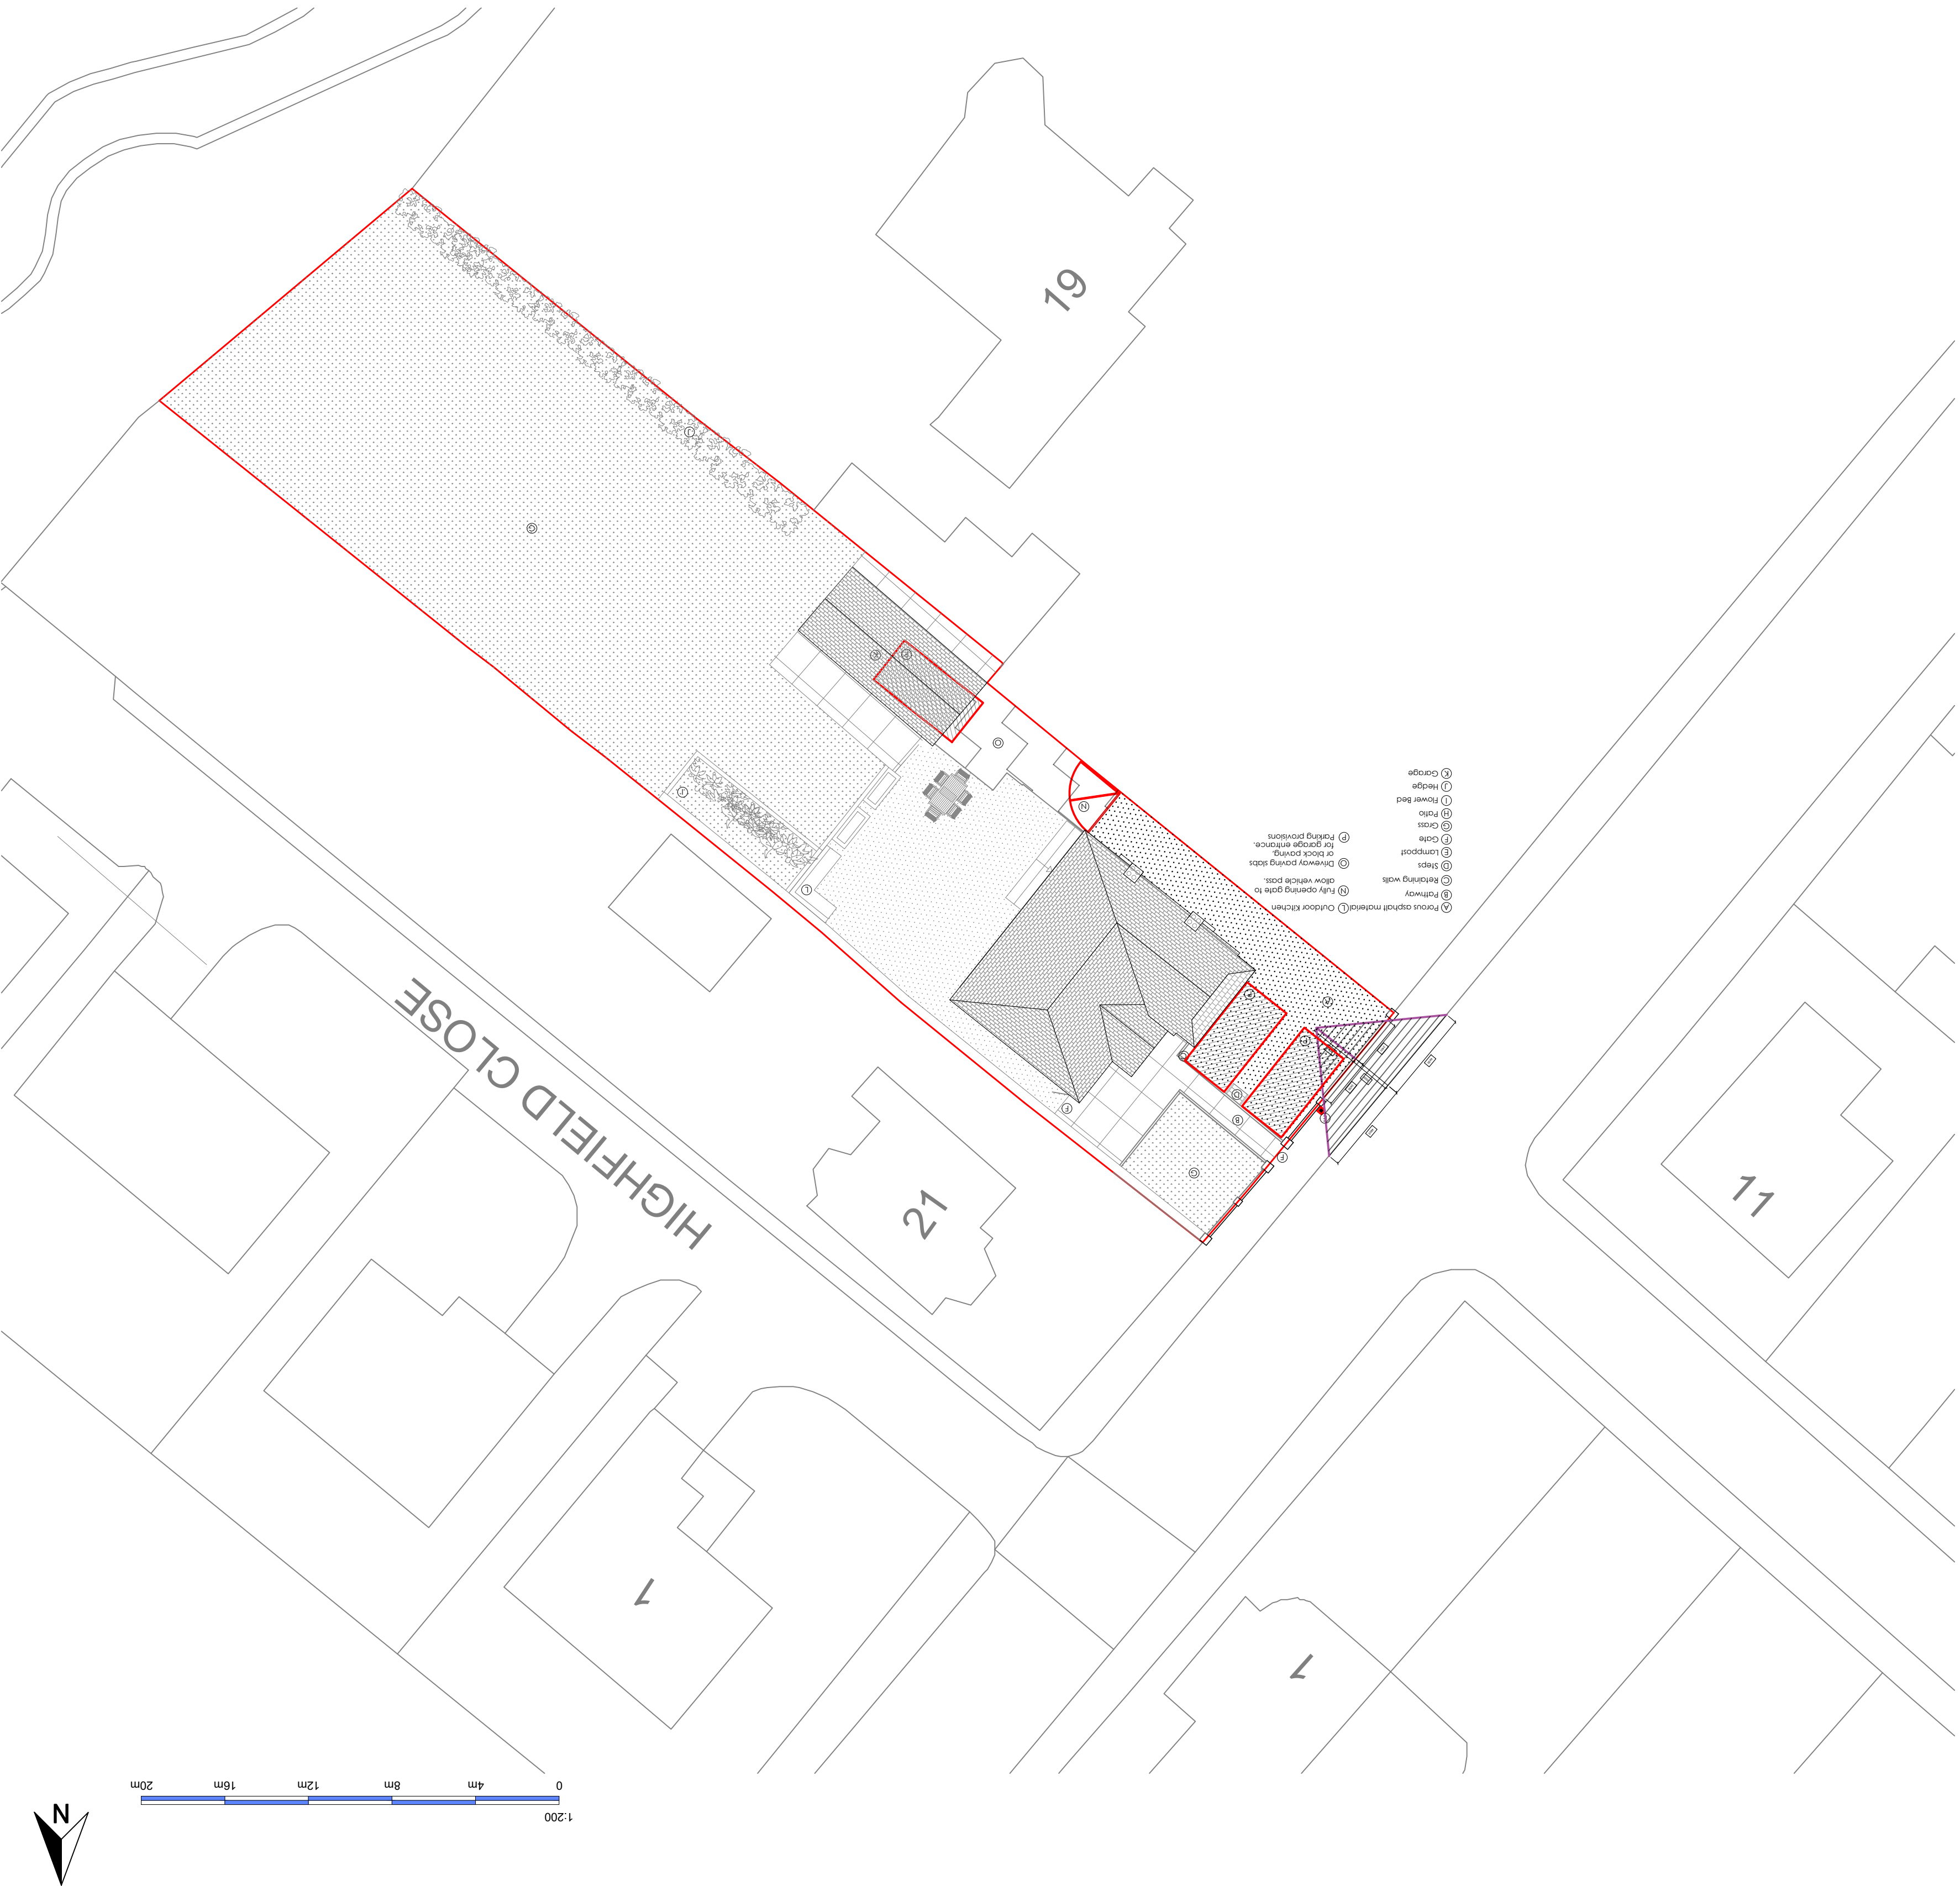

PS500
1:200 @ A1

Pedestrian visibility splay

R.Hughes, Platform, Bute St,
Cardiff CF10 5LE
www.RHughesdesigns.com
Enquiries@rhughesdesigns.com
02922 362706

Client: Craig Gorman
Address: 20 Daphne Road,
Neath SA10 8DP
Date: 31/05/2023
Title: Pedestrian visibility splay
Drawn By: PD
Scale: 1:200 @ A1

Revisions		
Rev #	Date	Description
01	01/01/22	x