



PP700
1:100 @ A1
Auto Track - garage enter

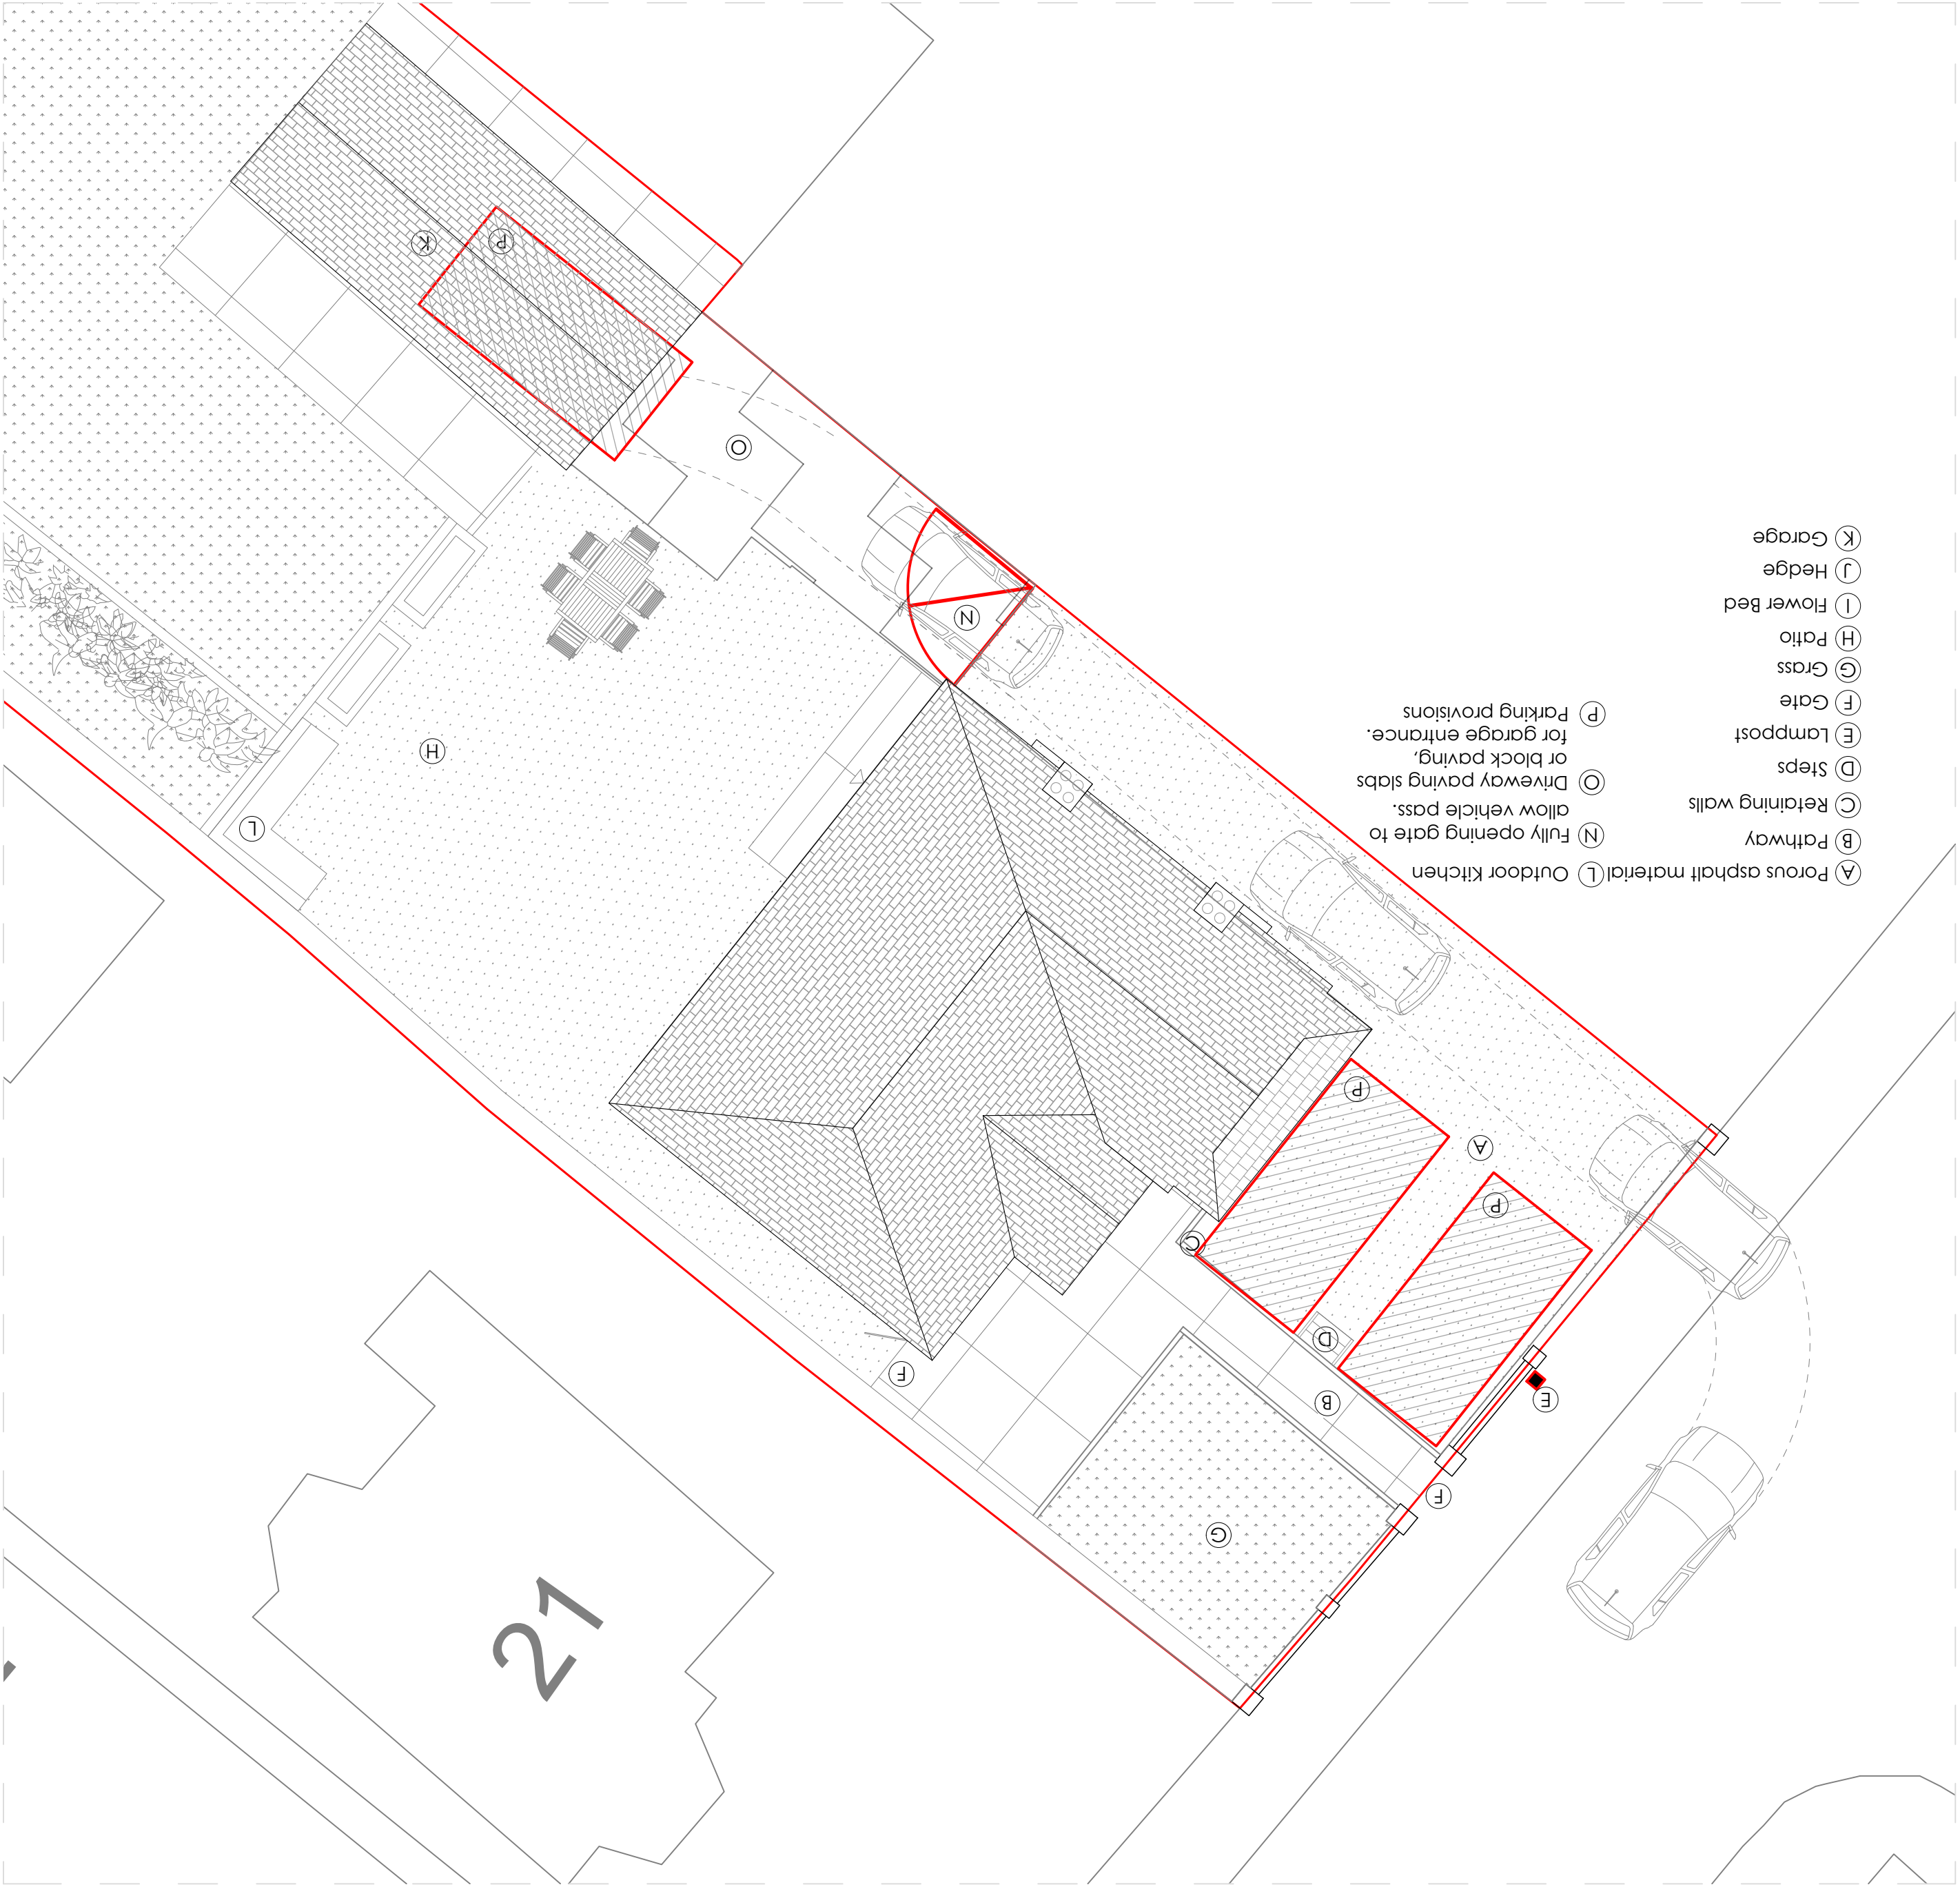

PP700
1:100 @ A1
Auto Track - garage exit

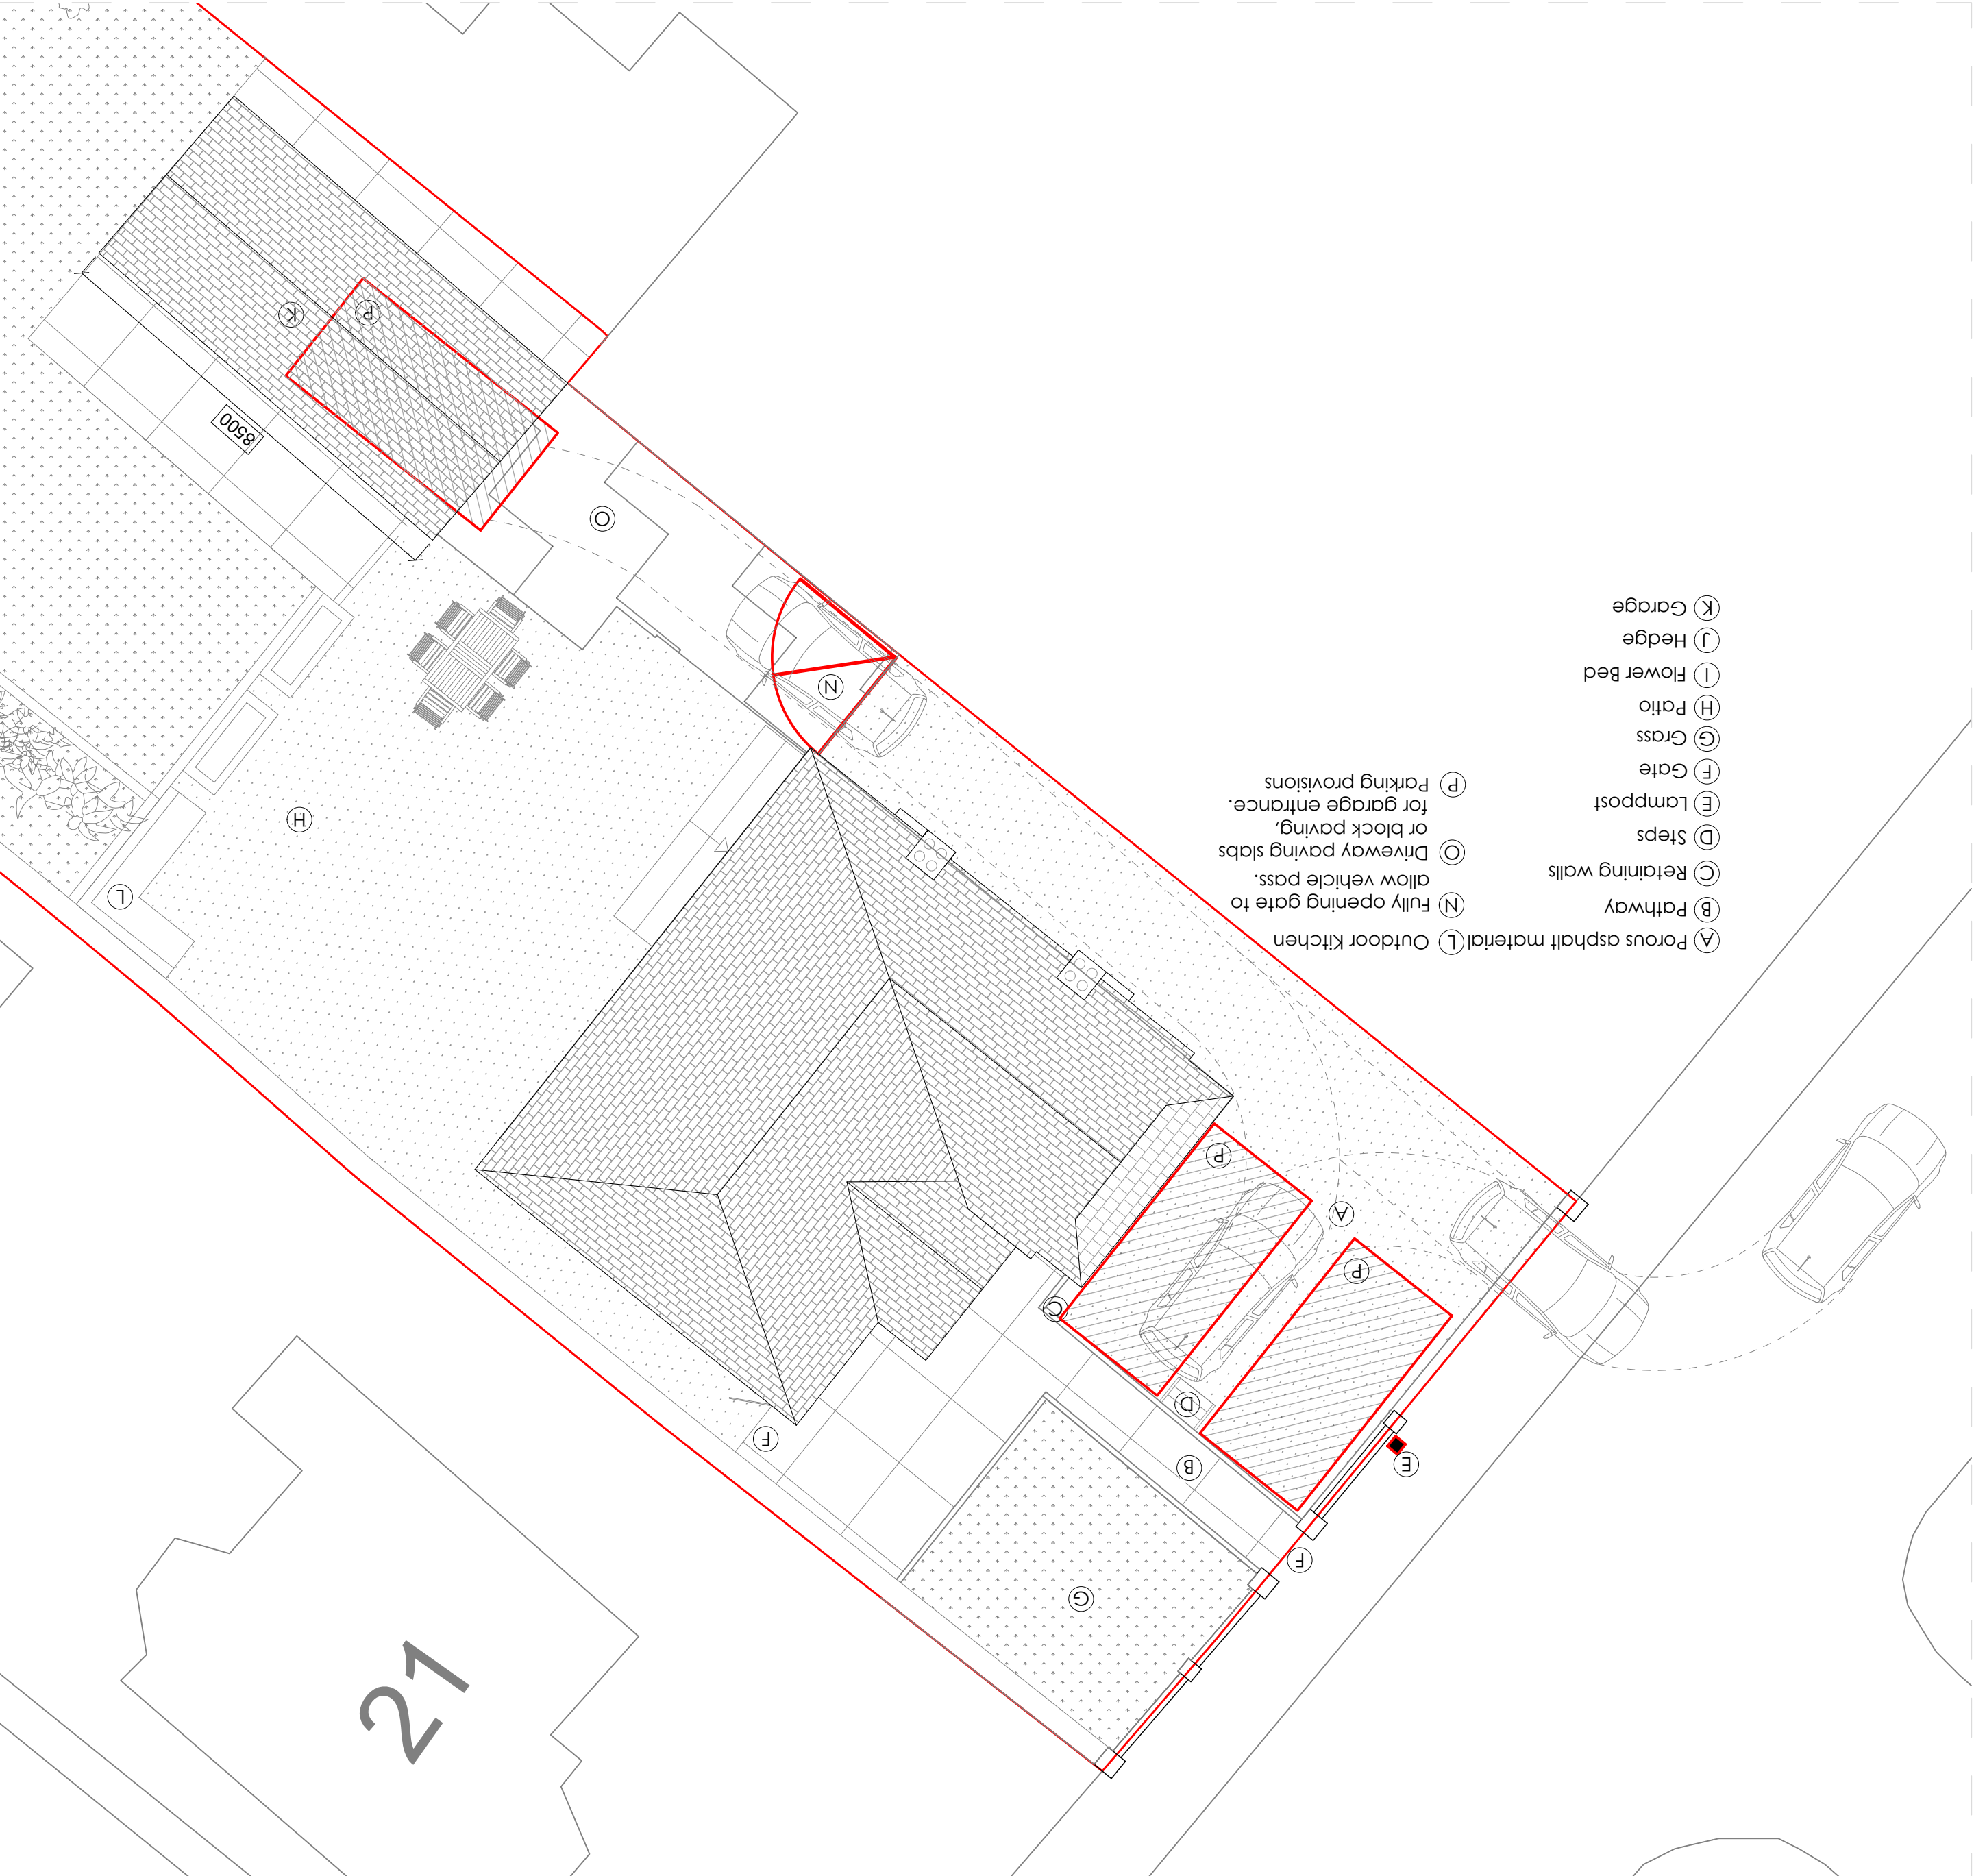

R.Hughes
Designs

R.Hughes, Platform, Bute St,
Cardiff CF10 5LE
www.RHughesdesigns.com
Enquires@rhughesdesigns.com
02922 362706

Client: Craig Gorman
Address: 20 Daphne Road,
Neath SA10 8DP
Date: 31/05/2023
Title: Auto Track - garage access
Drawn By: PD
Scale: 1:100 @ A1

Revisions		
Rev #	Date	Description
01	01/01/22	x