


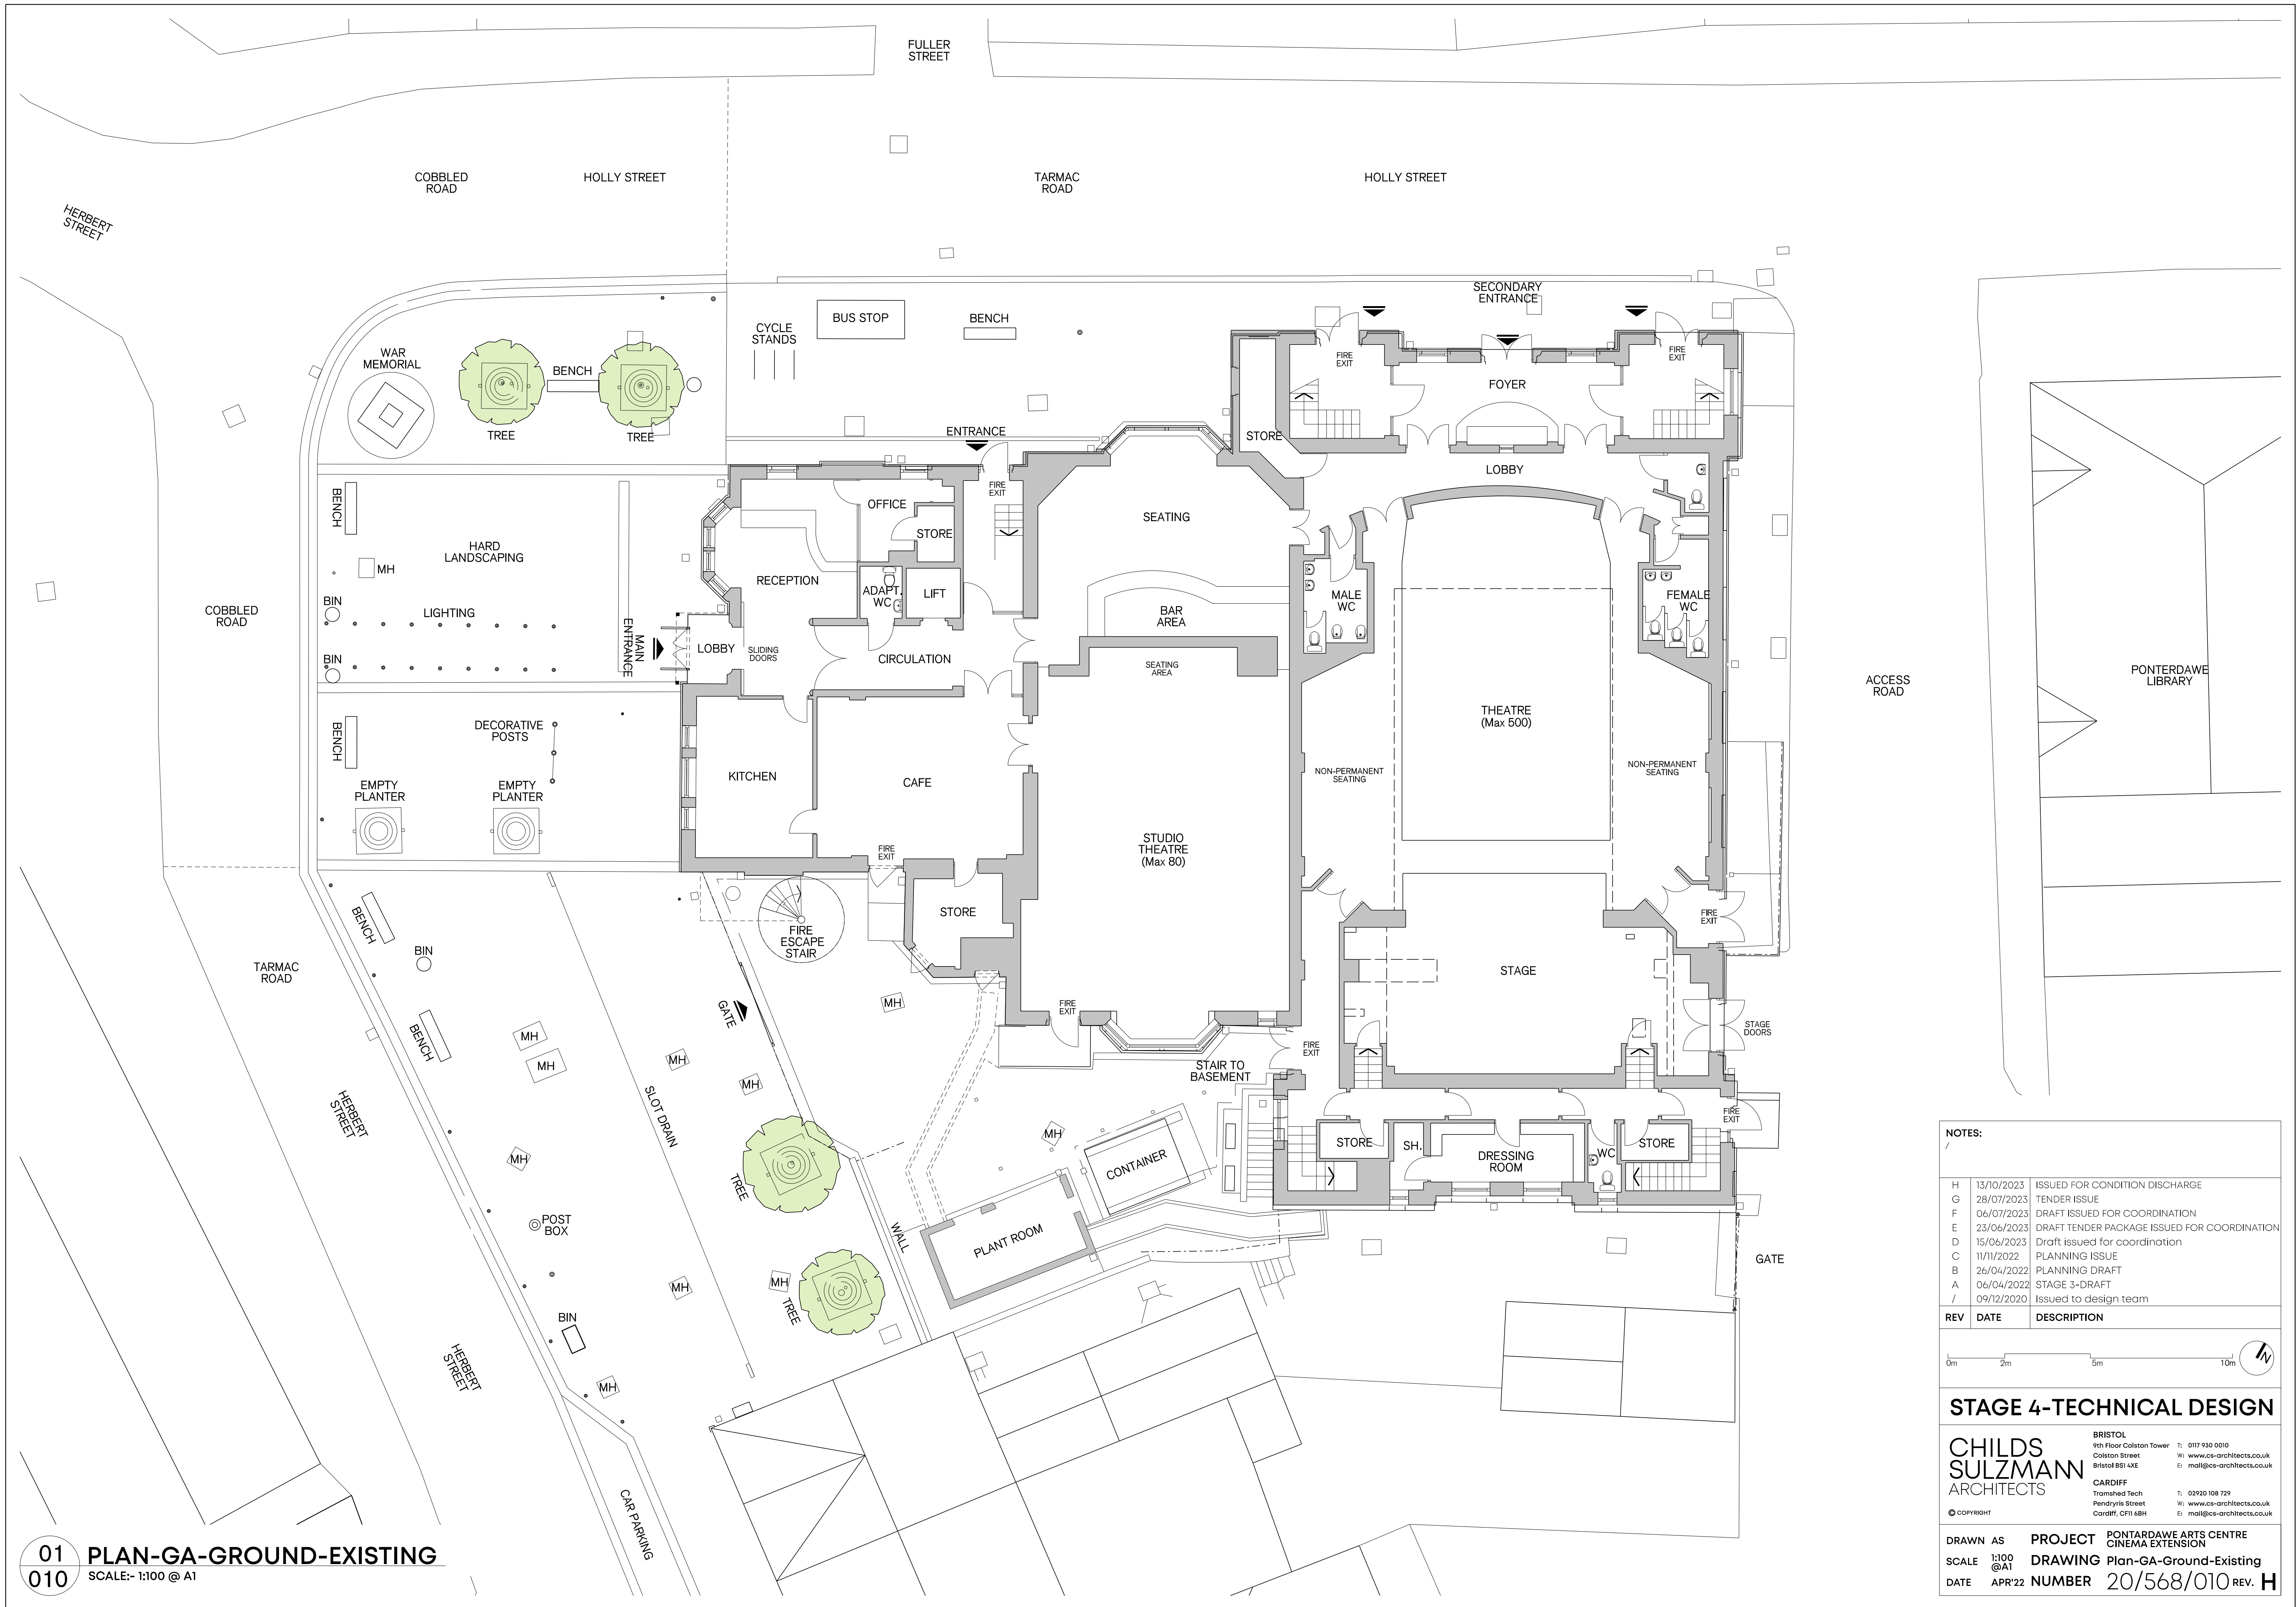

NOTES:

H	13/10/2023	ISSUED FOR CONDITION DISCHARGE
G	28/07/2023	TENDER ISSUE
F	06/07/2023	DRAFT ISSUED FOR COORDINATION
E	23/06/2023	DRAFT TENDER PACKAGE ISSUED FOR COORDINATION
D	15/06/2023	Draft issued for coordination
C	11/11/2022	PLANNING ISSUE
B	26/04/2022	PLANNING DRAFT
A	06/04/2022	STAGE 3-DRAFT
/	09/12/2020	Issued to design team

REV	DATE	DESCRIPTION
-----	------	-------------

0m2m5m10m

STAGE 4-TECHNICAL DESIGN

CHILDS
SULZMANN
ARCHITECTS

BRISTOL
4th Floor Colston Tower
Colston Street
Bristol BS1 4XE

T: 0117 930 0010
W: www.cs-architects.co.uk
E: mail@cs-architects.co.uk

CARDIFF
Tramshed Tech
Pendryris Street
Cardiff, CF11 6BH

T: 02920 108 729
W: www.cs-architects.co.uk
E: mail@cs-architects.co.uk

© COPYRIGHT

DRAWN AS PROJECT
SCALE 1:100 @A1 DRAWING
DATE APR'22 NUMBER 20/568/010 REV. H

PONTARDAWE ARTS CENTRE
CINEMA EXTENSION
Plan-GA-Ground-Existing