


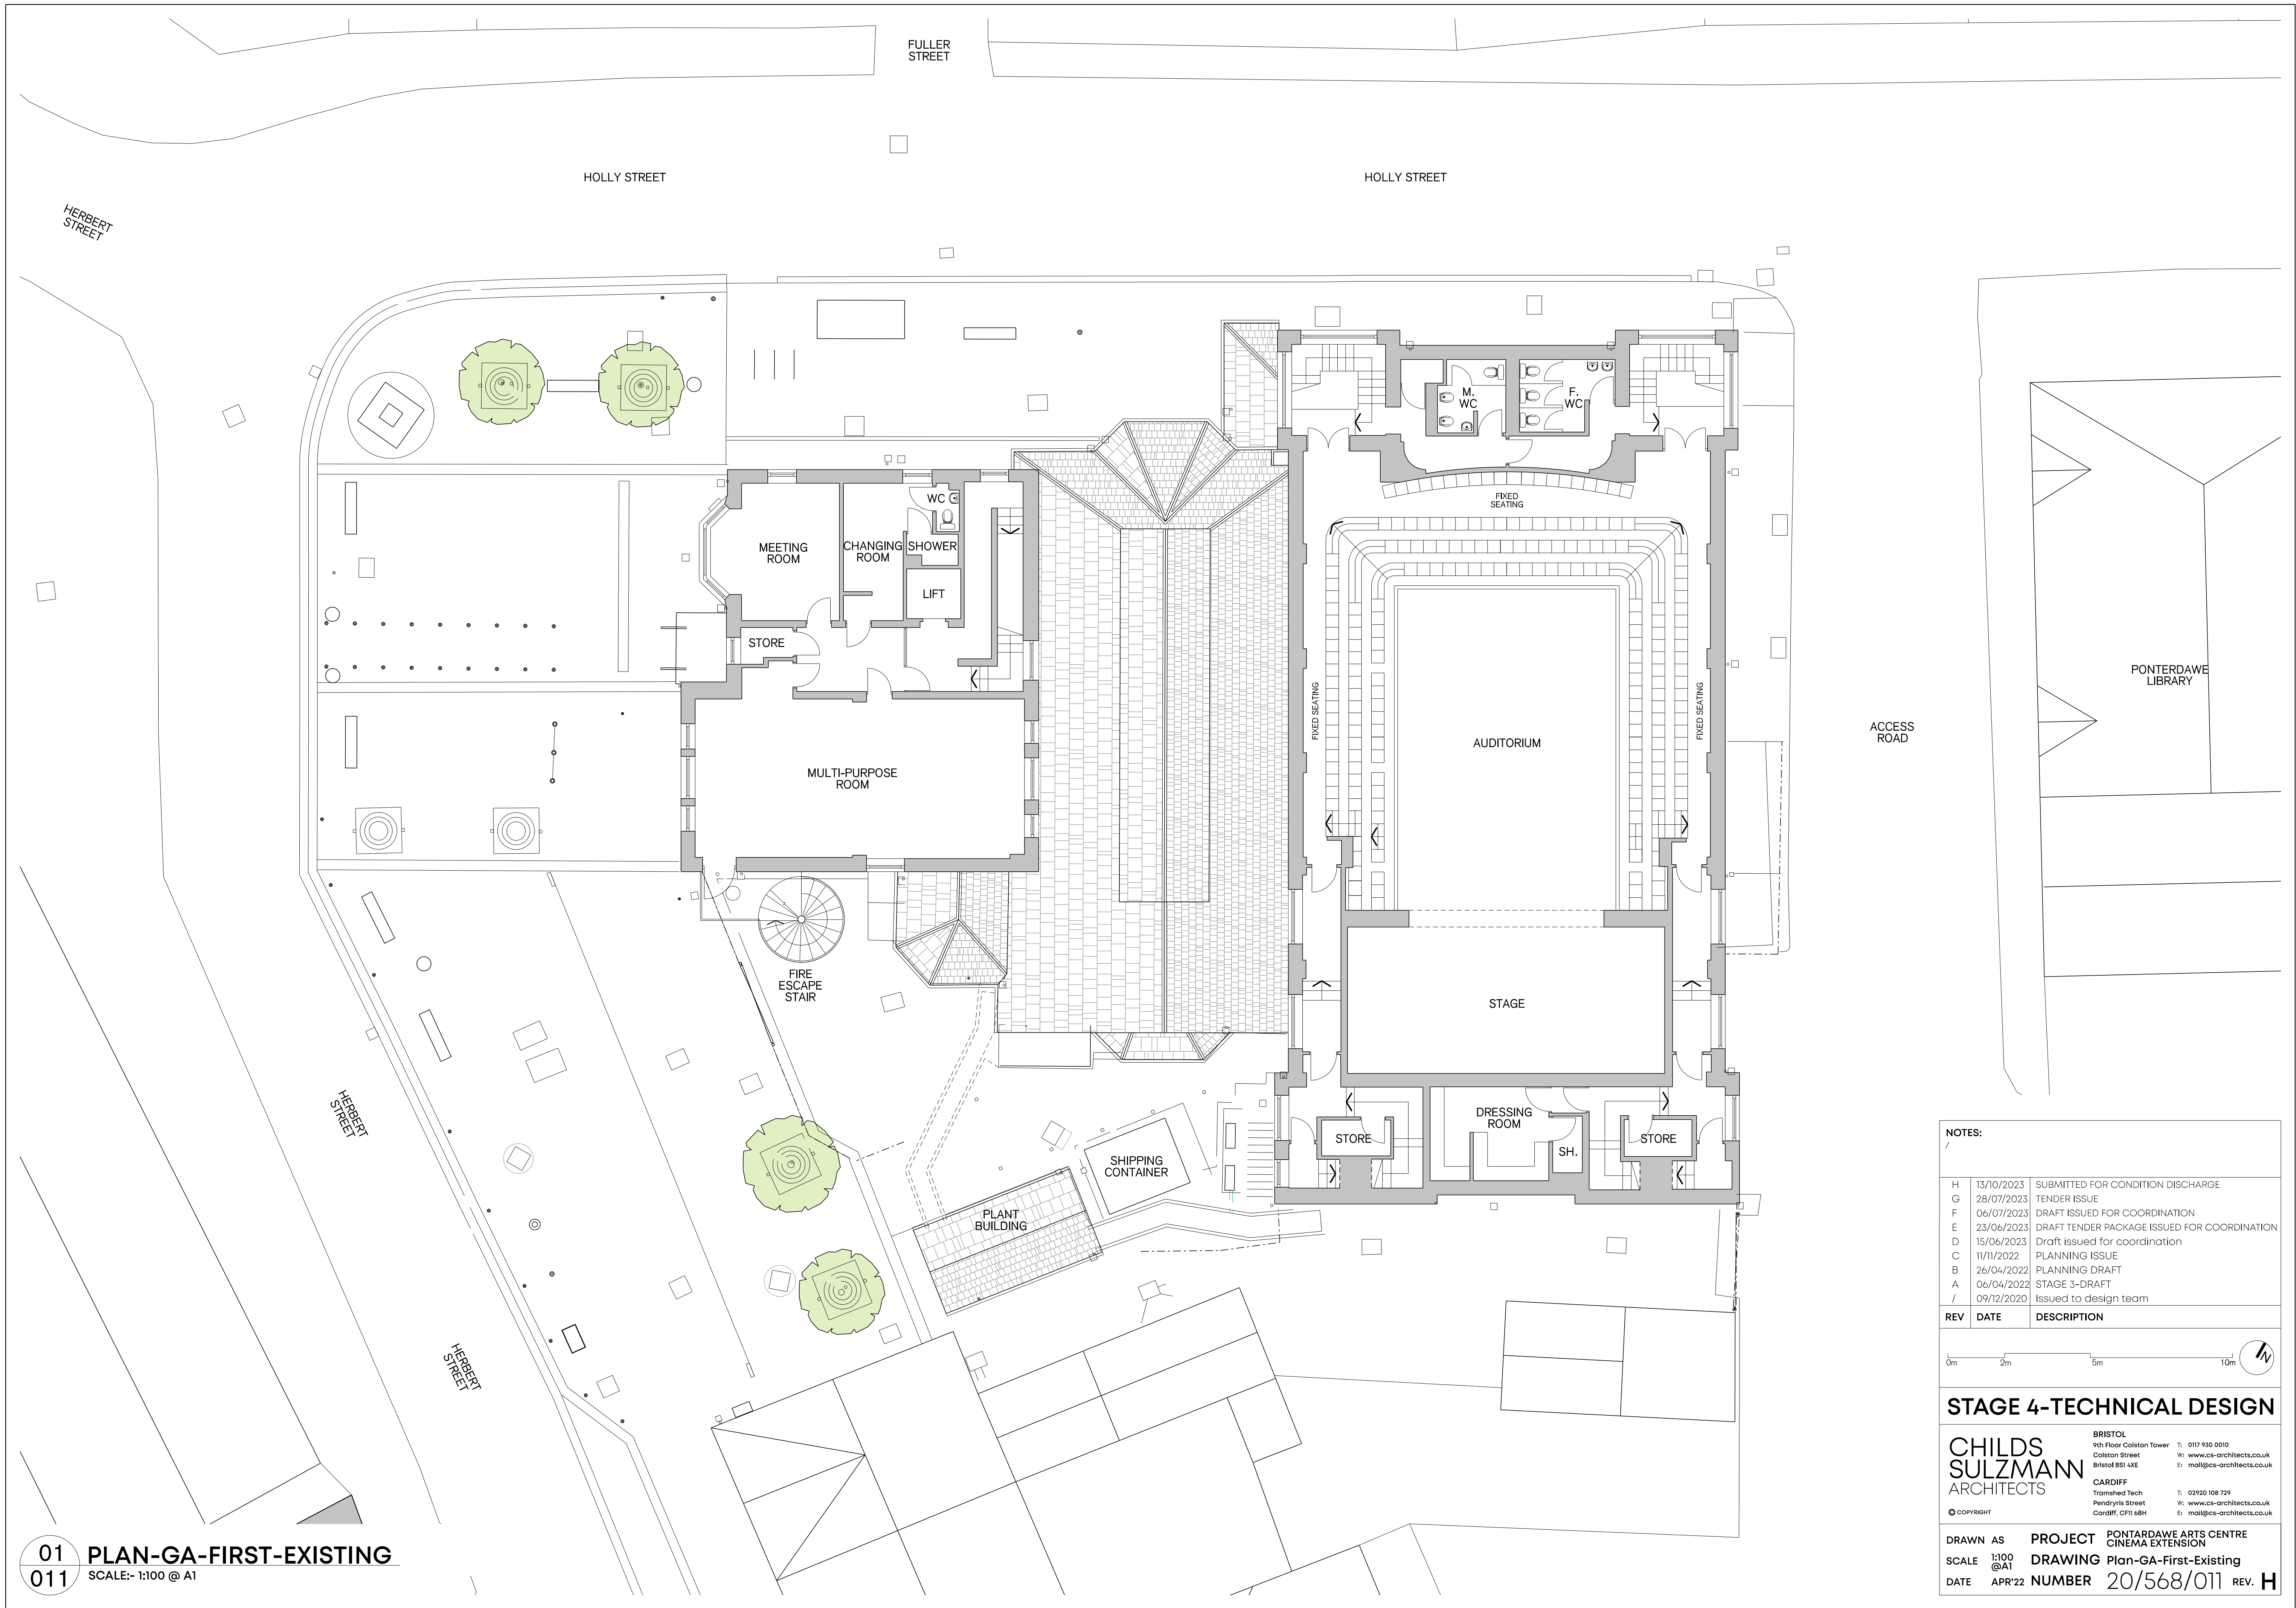

NOTES:		
/		
H	13/10/2023	SUBMITTED FOR CONDITION DISCHARGE
G	28/07/2023	TENDER ISSUE
F	06/07/2023	DRAFT ISSUED FOR COORDINATION
E	23/06/2023	DRAFT TENDER PACKAGE ISSUED FOR COORDINATION
D	15/06/2023	Draft issued for coordination
C	11/11/2022	PLANNING ISSUE
B	26/04/2022	PLANNING DRAFT
A	06/04/2022	STAGE 3-DRAFT
/	09/12/2020	Issued to design team
REV	DATE	DESCRIPTION
0m 2m 5m 10m		
STAGE 4-TECHNICAL DESIGN		
CHILDS SULZMANN ARCHITECTS BRISTOL 9th Floor Colston Tower Colston Street Bristol BS1 4XE Cardiff Tramshed Tech Pendryris Street Cardiff, CF11 6BH T: 0117 930 0010 W: www.cs-architects.co.uk E: mail@cs-architects.co.uk T: 02920 108 729 W: www.cs-architects.co.uk E: mail@cs-architects.co.uk © COPYRIGHT		
DRAWN AS		PROJECT
SCALE	1:100 @A1	DRAWING
DATE	APR'22	NUMBER
		20/568/011
		REV. H