


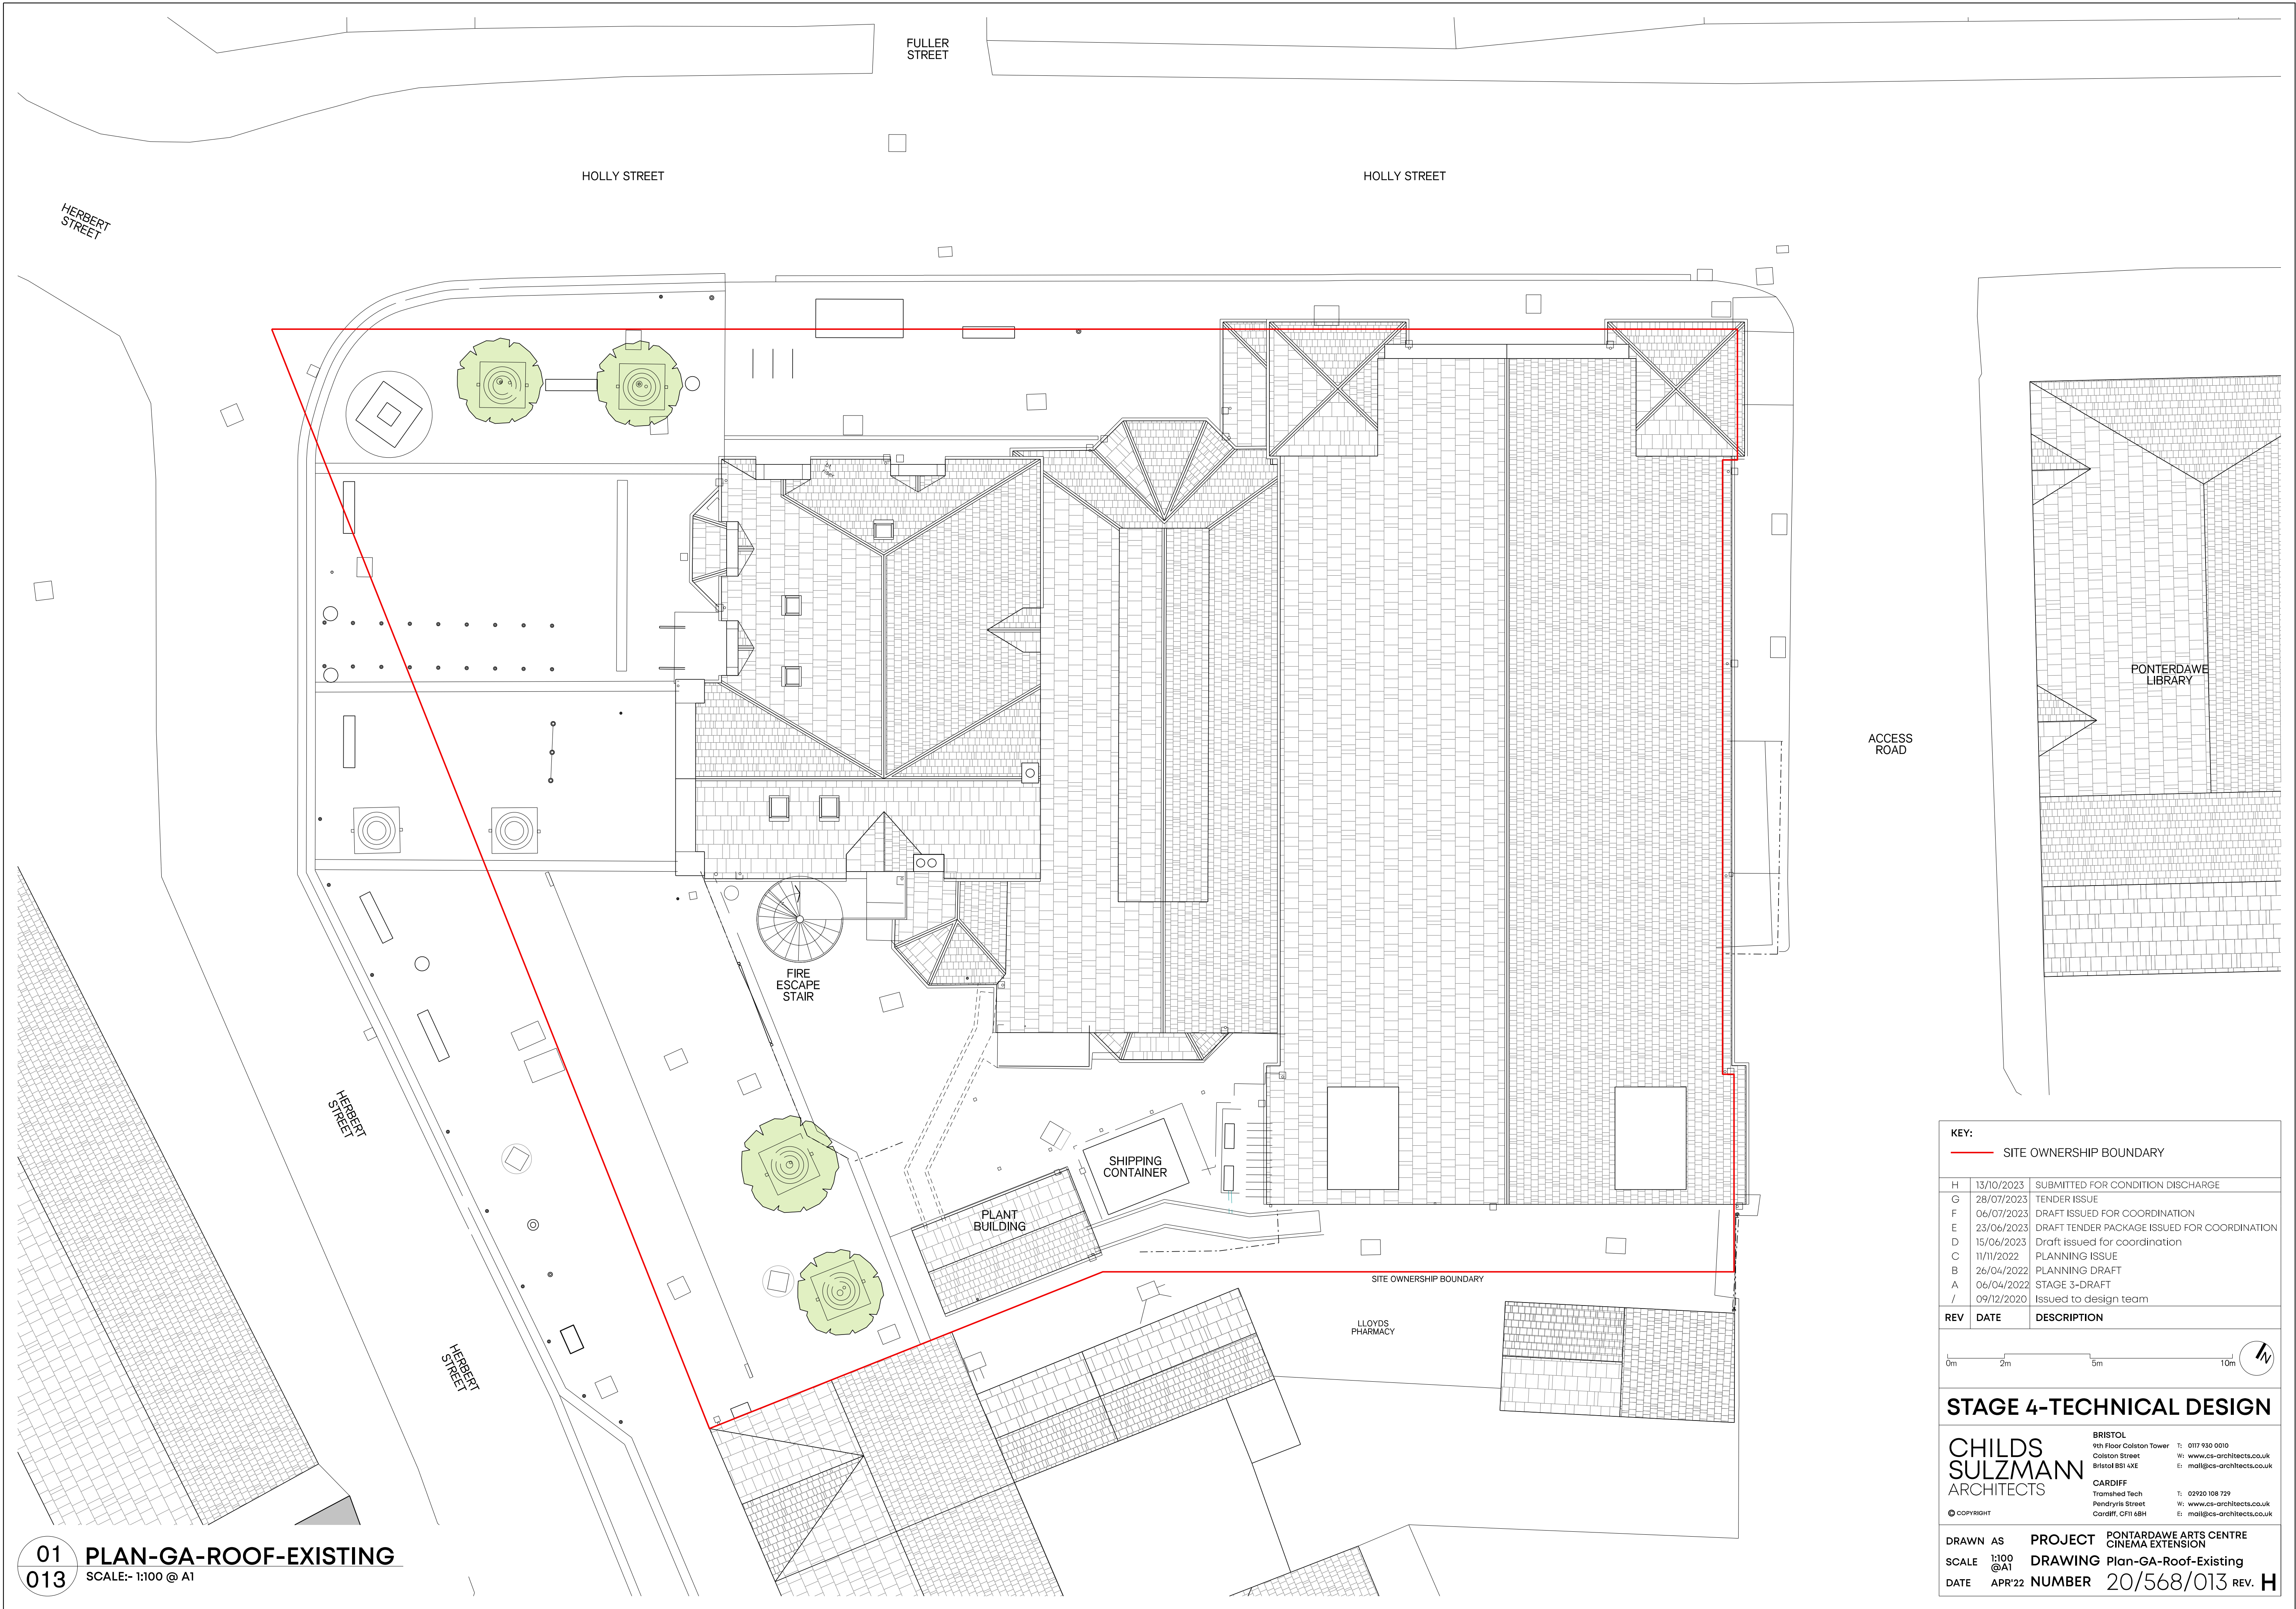

KEY:

— SITE OWNERSHIP BOUNDARY

H	13/10/2023	SUBMITTED FOR CONDITION DISCHARGE
G	28/07/2023	TENDER ISSUE
F	06/07/2023	DRAFT ISSUED FOR COORDINATION
E	23/06/2023	DRAFT TENDER PACKAGE ISSUED FOR COORDINATION
D	15/06/2023	Draft issued for coordination
C	11/11/2022	PLANNING ISSUE
B	26/04/2022	PLANNING DRAFT
A	06/04/2022	STAGE 3-DRAFT
/	09/12/2020	Issued to design team

REV	DATE	DESCRIPTION
-----	------	-------------

0m 2m 5m 10m

STAGE 4-TECHNICAL DESIGN

**CHILDS
SULZMANN
ARCHITECTS**

© COPYRIGHT

BRISTOL
4th Floor Colston Tower
Colston Street
Bristol BS1 4XE

CARDIFF
Tramshed Tech
Pendryris Street
Cardiff, CF11 6BH

T: 0117 930 0010
W: www.cs-architects.co.uk
E: mail@cs-architects.co.uk

T: 02920 108 729
W: www.cs-architects.co.uk
E: mail@cs-architects.co.uk

DRAWN AS PROJECT **PONTARDAWE ARTS CENTRE
CINEMA EXTENSION**

SCALE 1:100 @A1 **DRAWING** Plan-GA-Roof-Existing

DATE APR'22 **NUMBER** 20/568/013 **REV.** **H**