
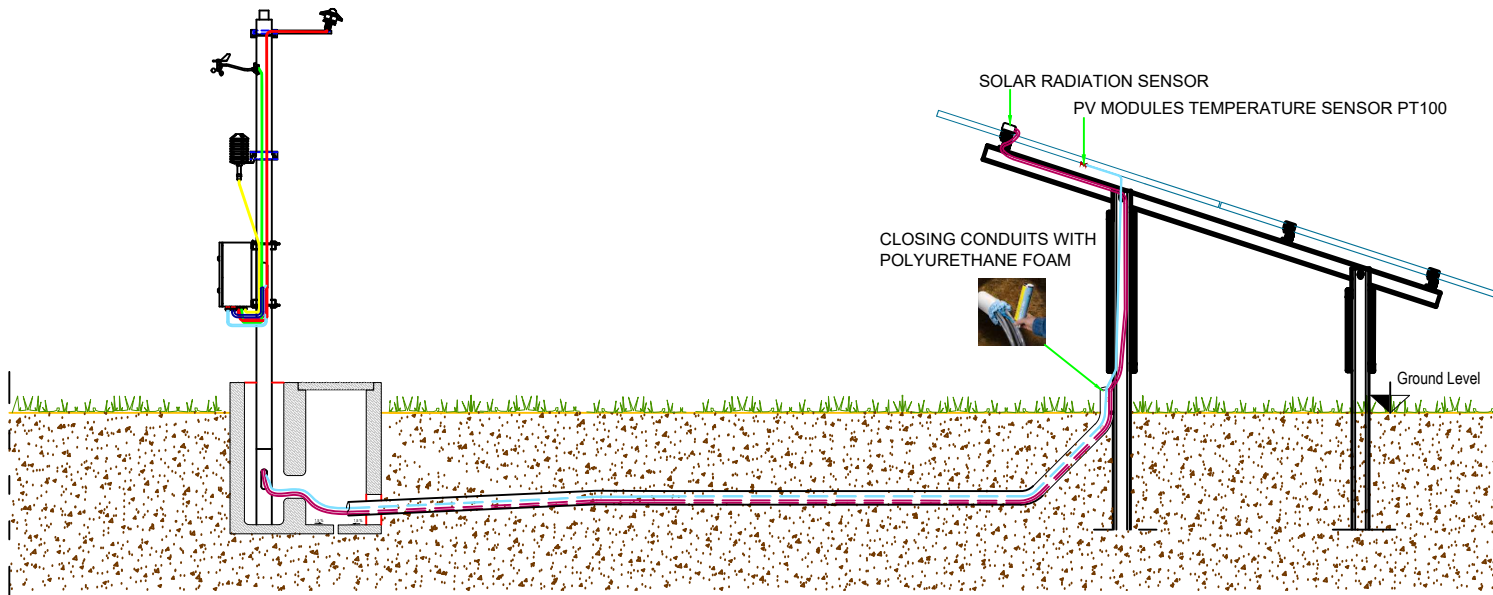
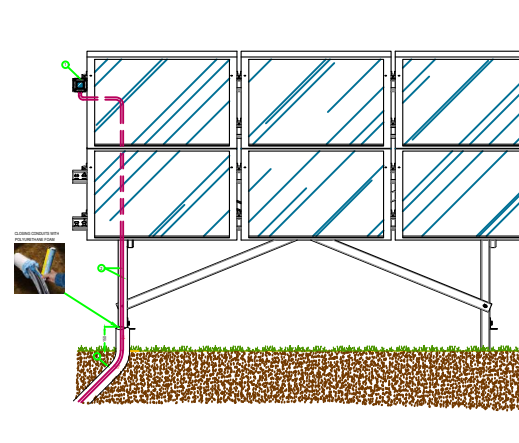


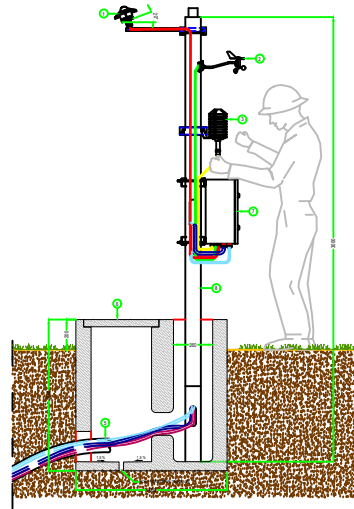

TYPICAL

P01	EA	ST	First Issue	25.10.2022
METRO STATION details		CYPSP_CS21GB001_09	METRO STATION details	
CYP Solar Farm		United Kingdom	1:100	A4
CANADIAN SOLAR CONSTRUCTION		PRELIMINARY	1/1	