
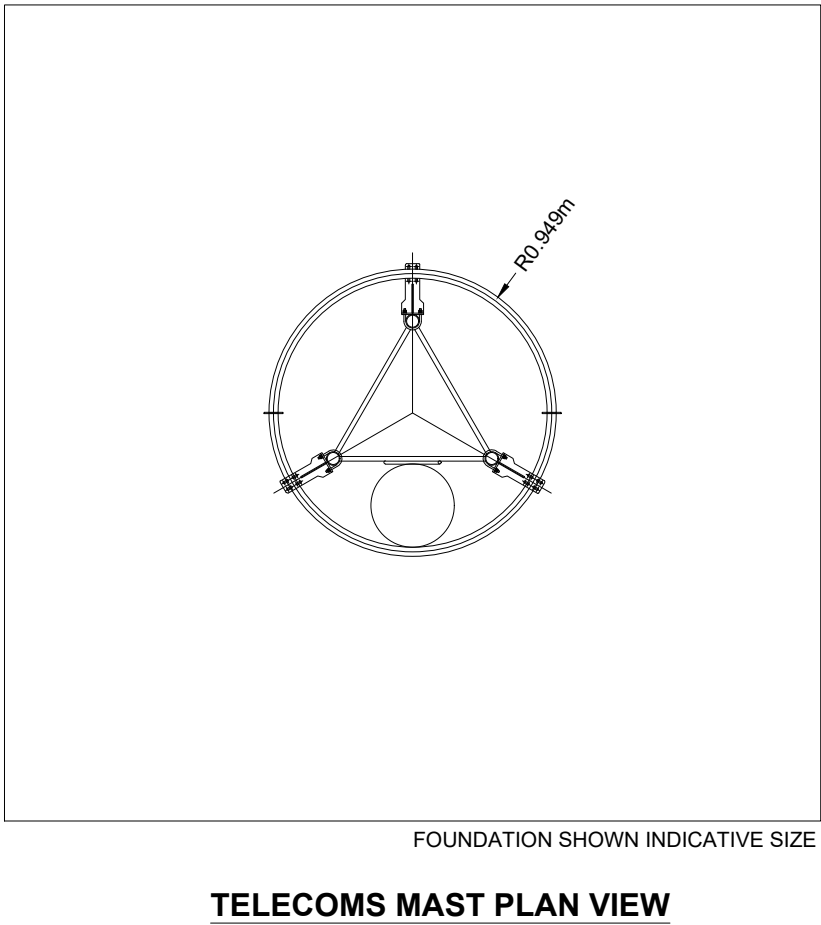
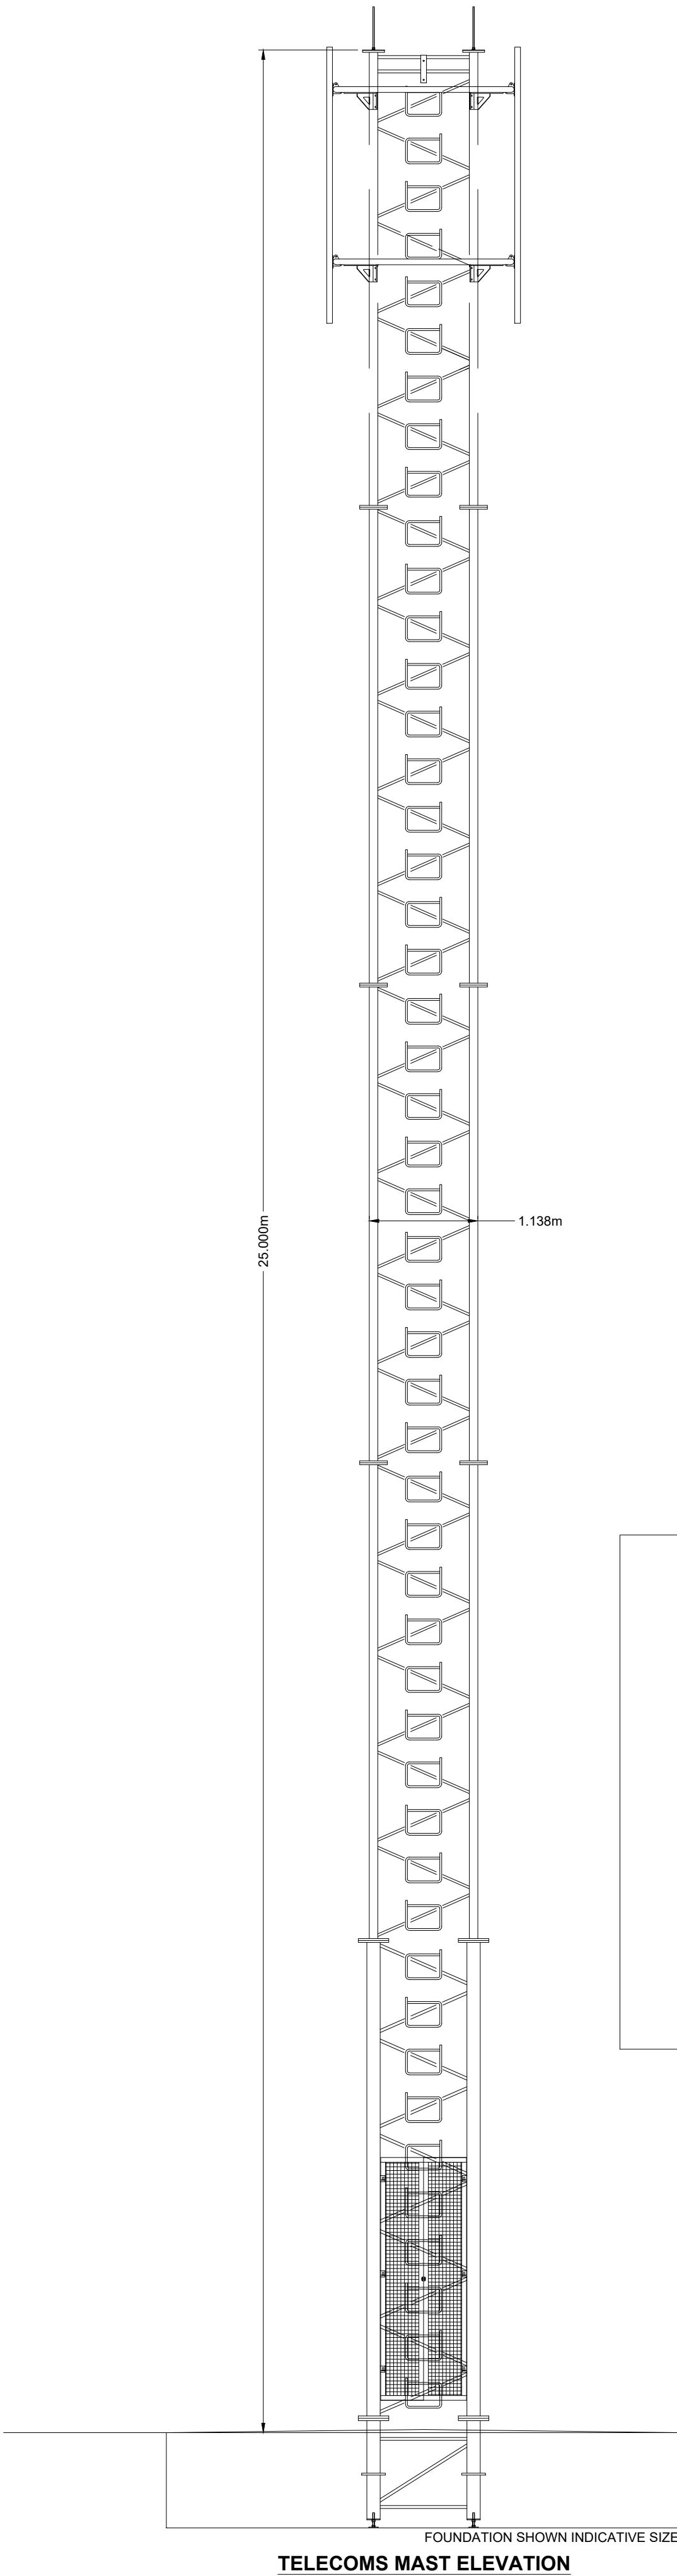
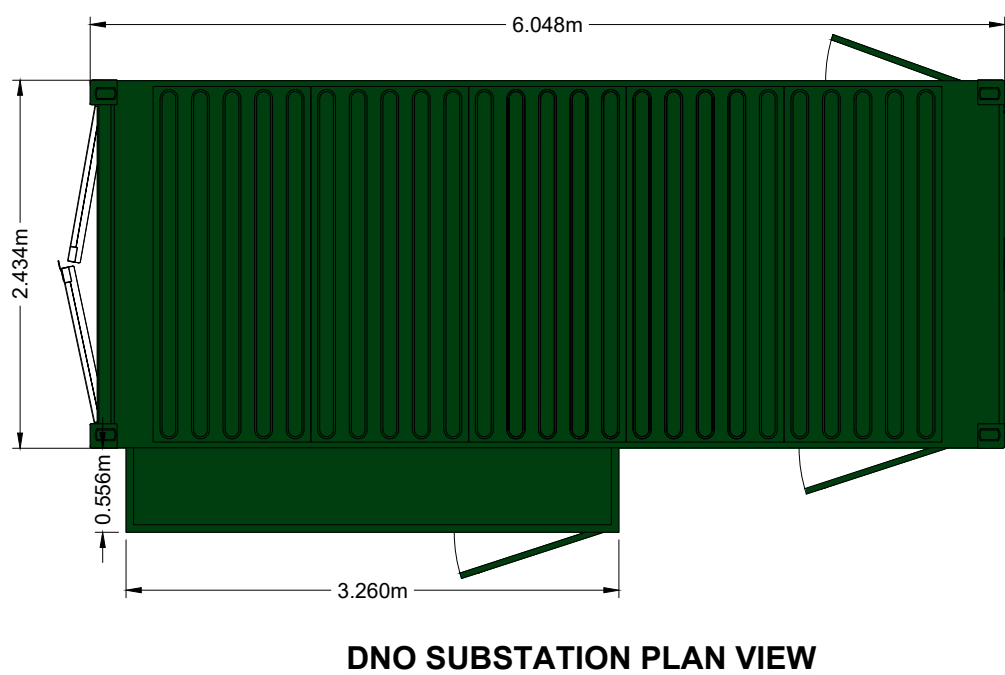
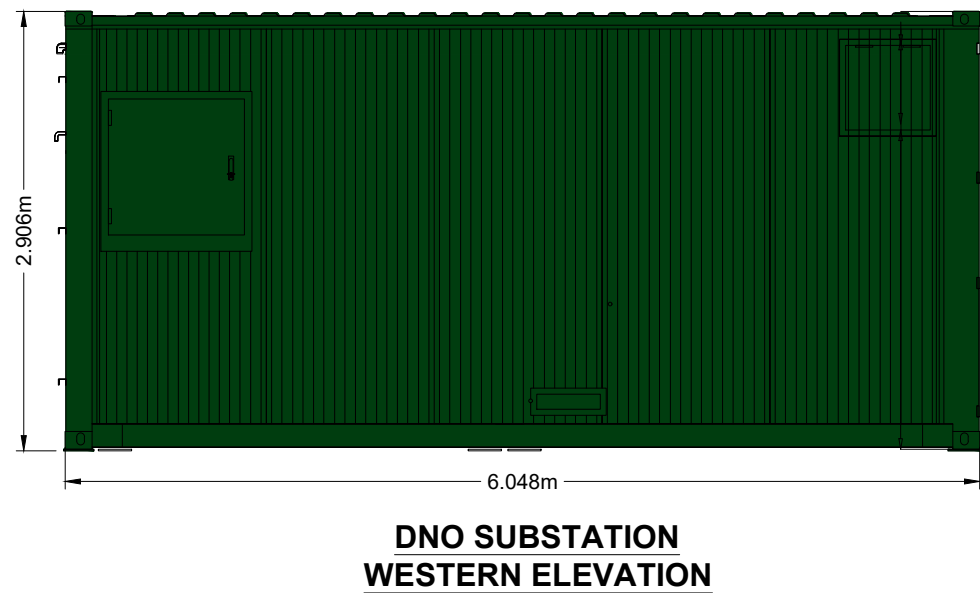
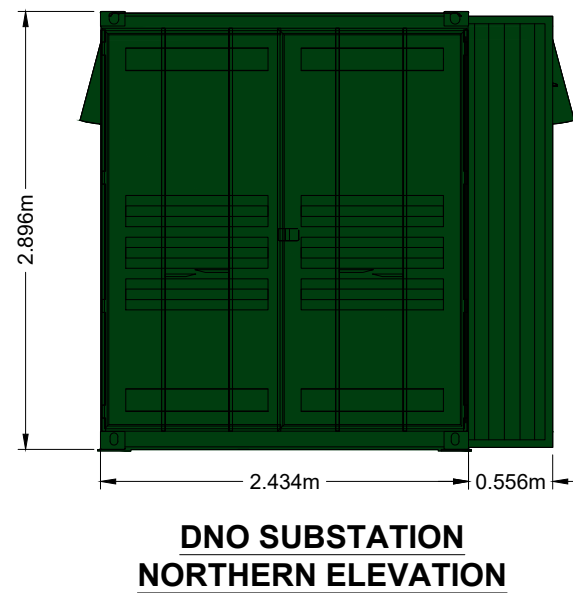
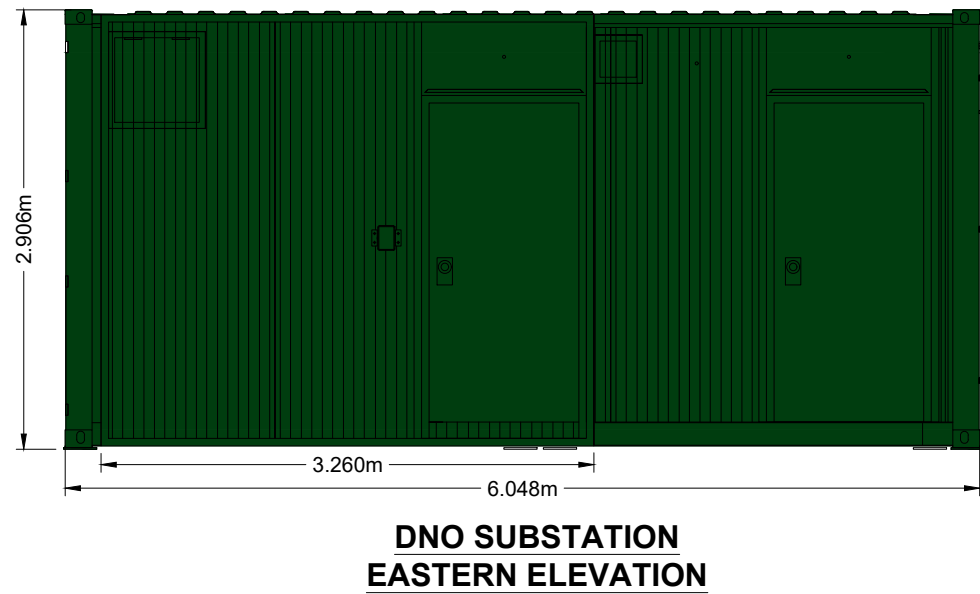


NOTES

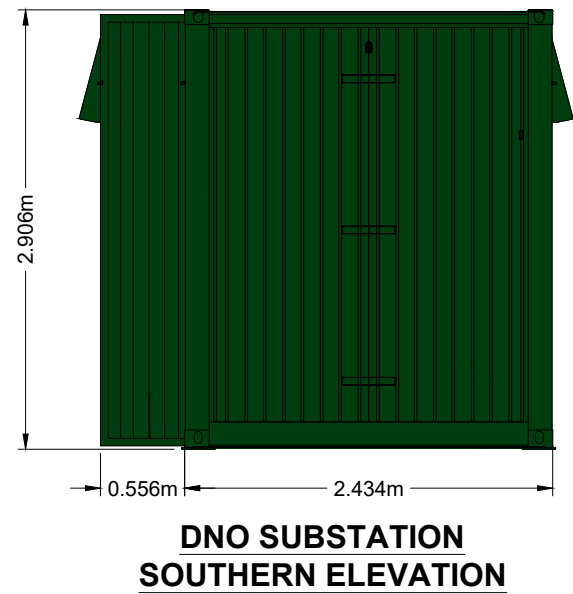

REV	DESCRIPTION	DATE	BY
-----	-------------	------	----

CLIENT

CYP SOLAR LTD



JOB TITLE

CYP SOLAR FARM

DRAWING TITLE

DNO SUBSTATION DETAILS

DRAWN	DATE	APPROVED	DATE
S.T	8/12/2022	J.C	8/12/2022
SCALE	SHEET	DRAWING NUMBER	REVISION
1:50	A1L	WN1001/15/05	0