


THIS INFORMATION IS CONFIDENTIAL AND THE PROPERTY OF SIRIUS. IT IS RELEASED ON CONDITION THAT NONE OF THE INFORMATION SHALL BE DISCLOSED TO ANY THIRD PARTY OR REPRODUCED IN WHOLE OR PART WITHOUT THE PRIOR CONSENT IN WRITING OF SIRIUS

CLIENT

CYP SOLAR LTD

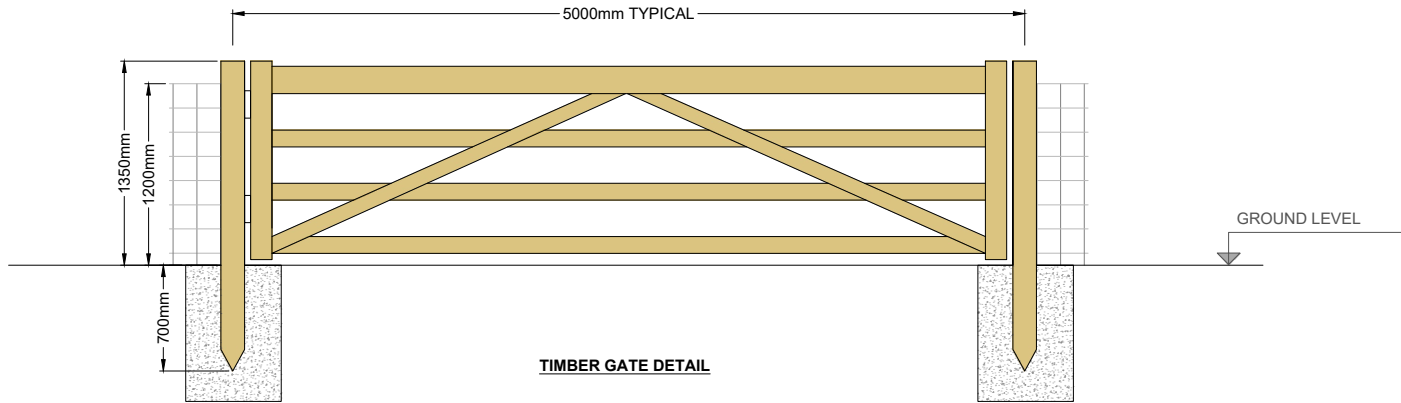

4245 Park Approach, Thorpe Park, Leeds. LS15 8GB. 0113 264 9960

NOTES

1. ALL DIMENSIONS IN MILLIMETRES

KEY

JOB TITLE

CYP SOLAR FARM

DRAWING TITLE

STOCK FENCING DETAILS

DRAWN	DATE	APPROVED	DATE
S.T	8/12/2022	J.C	8/12/2022

SCALE	SHEET	DRAWING NUMBER	REVISION
1:100	A3L	WN1001/15/18	0