

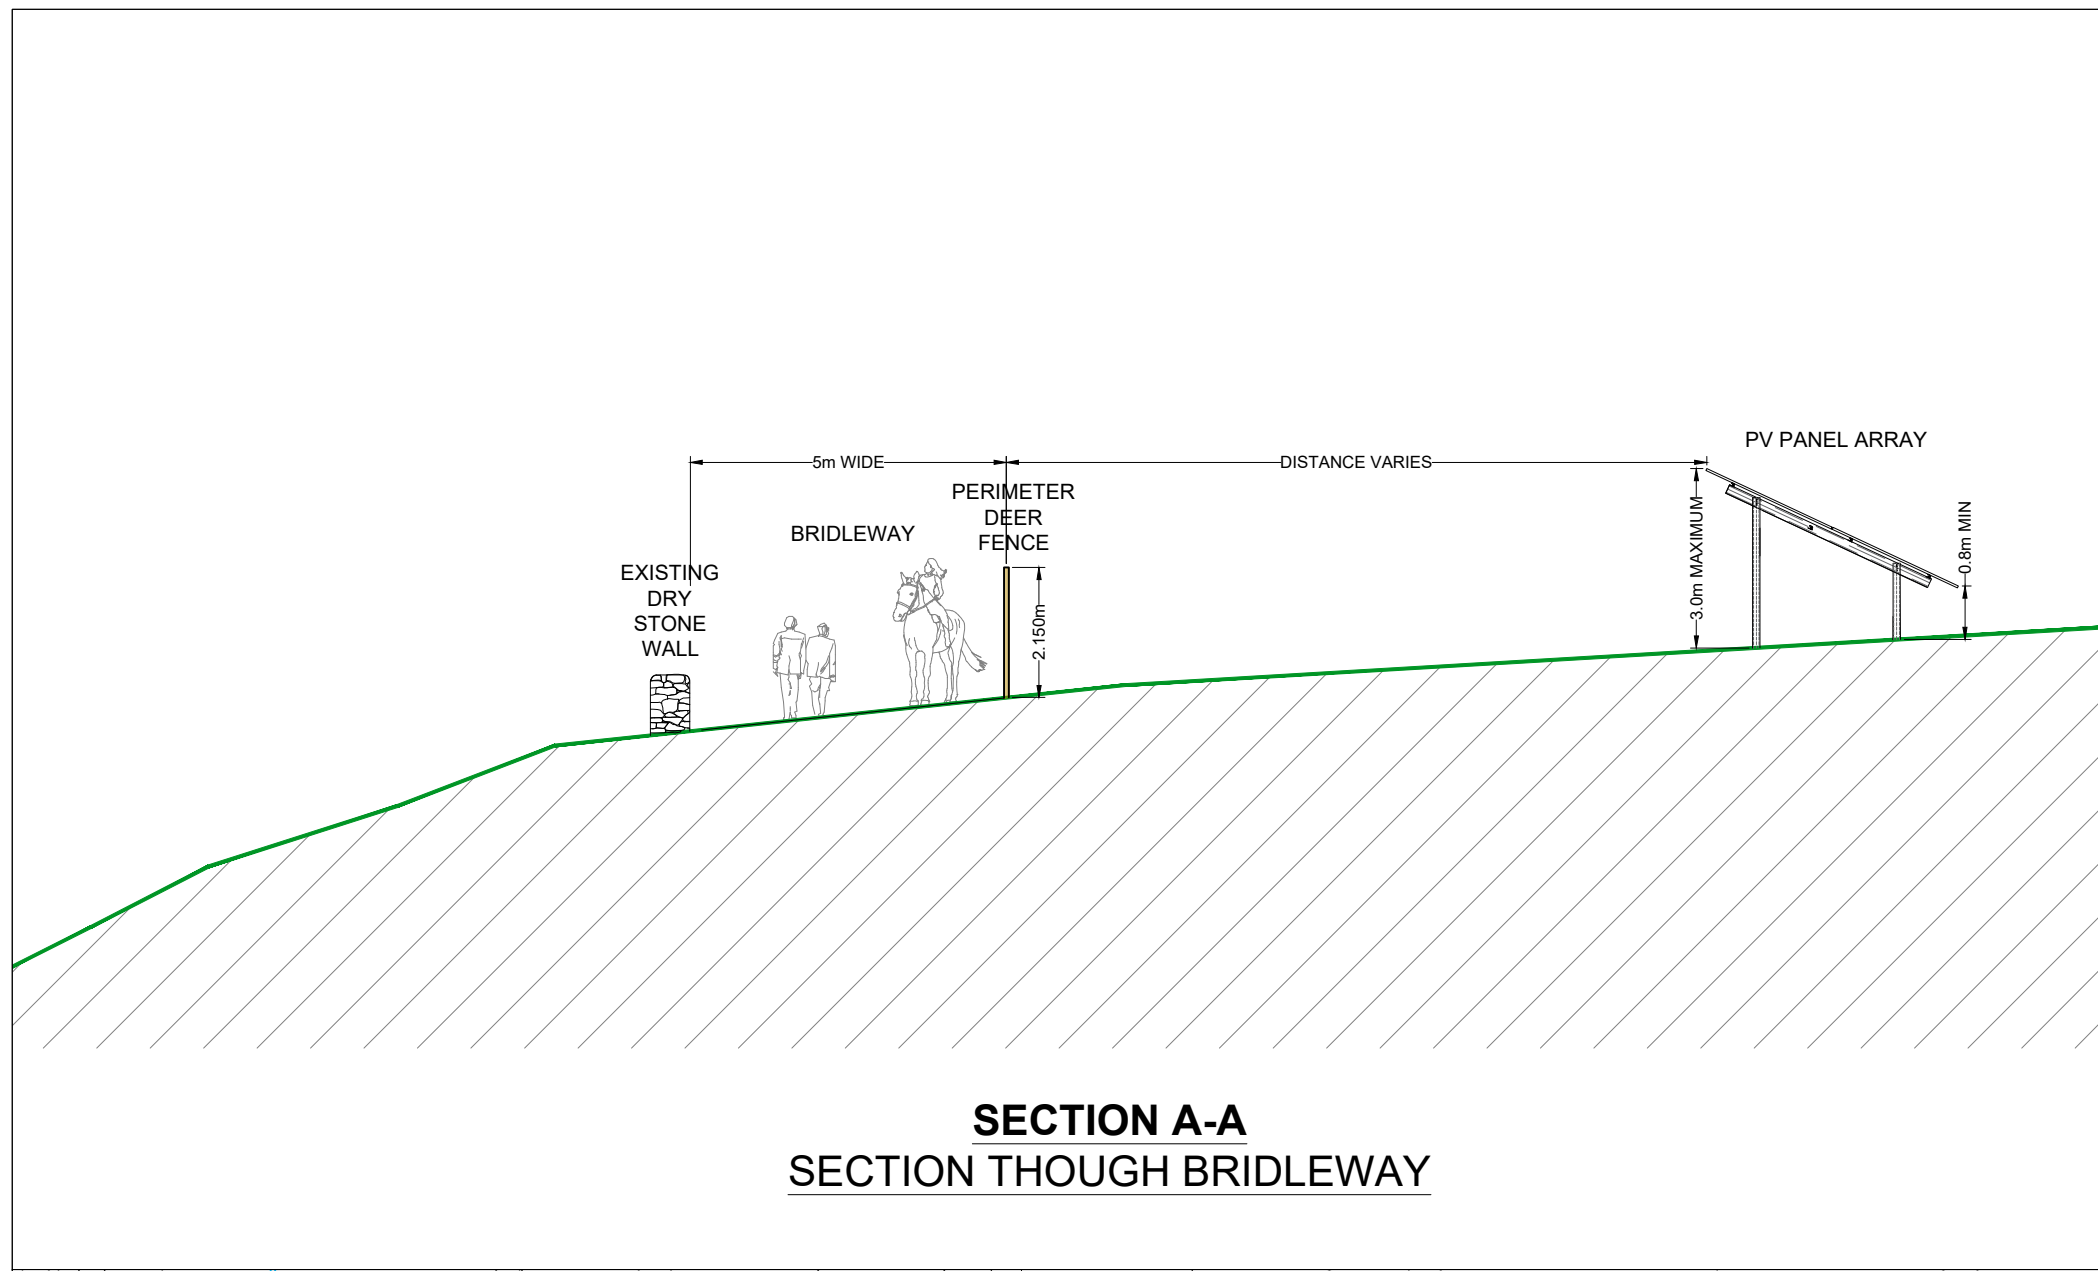


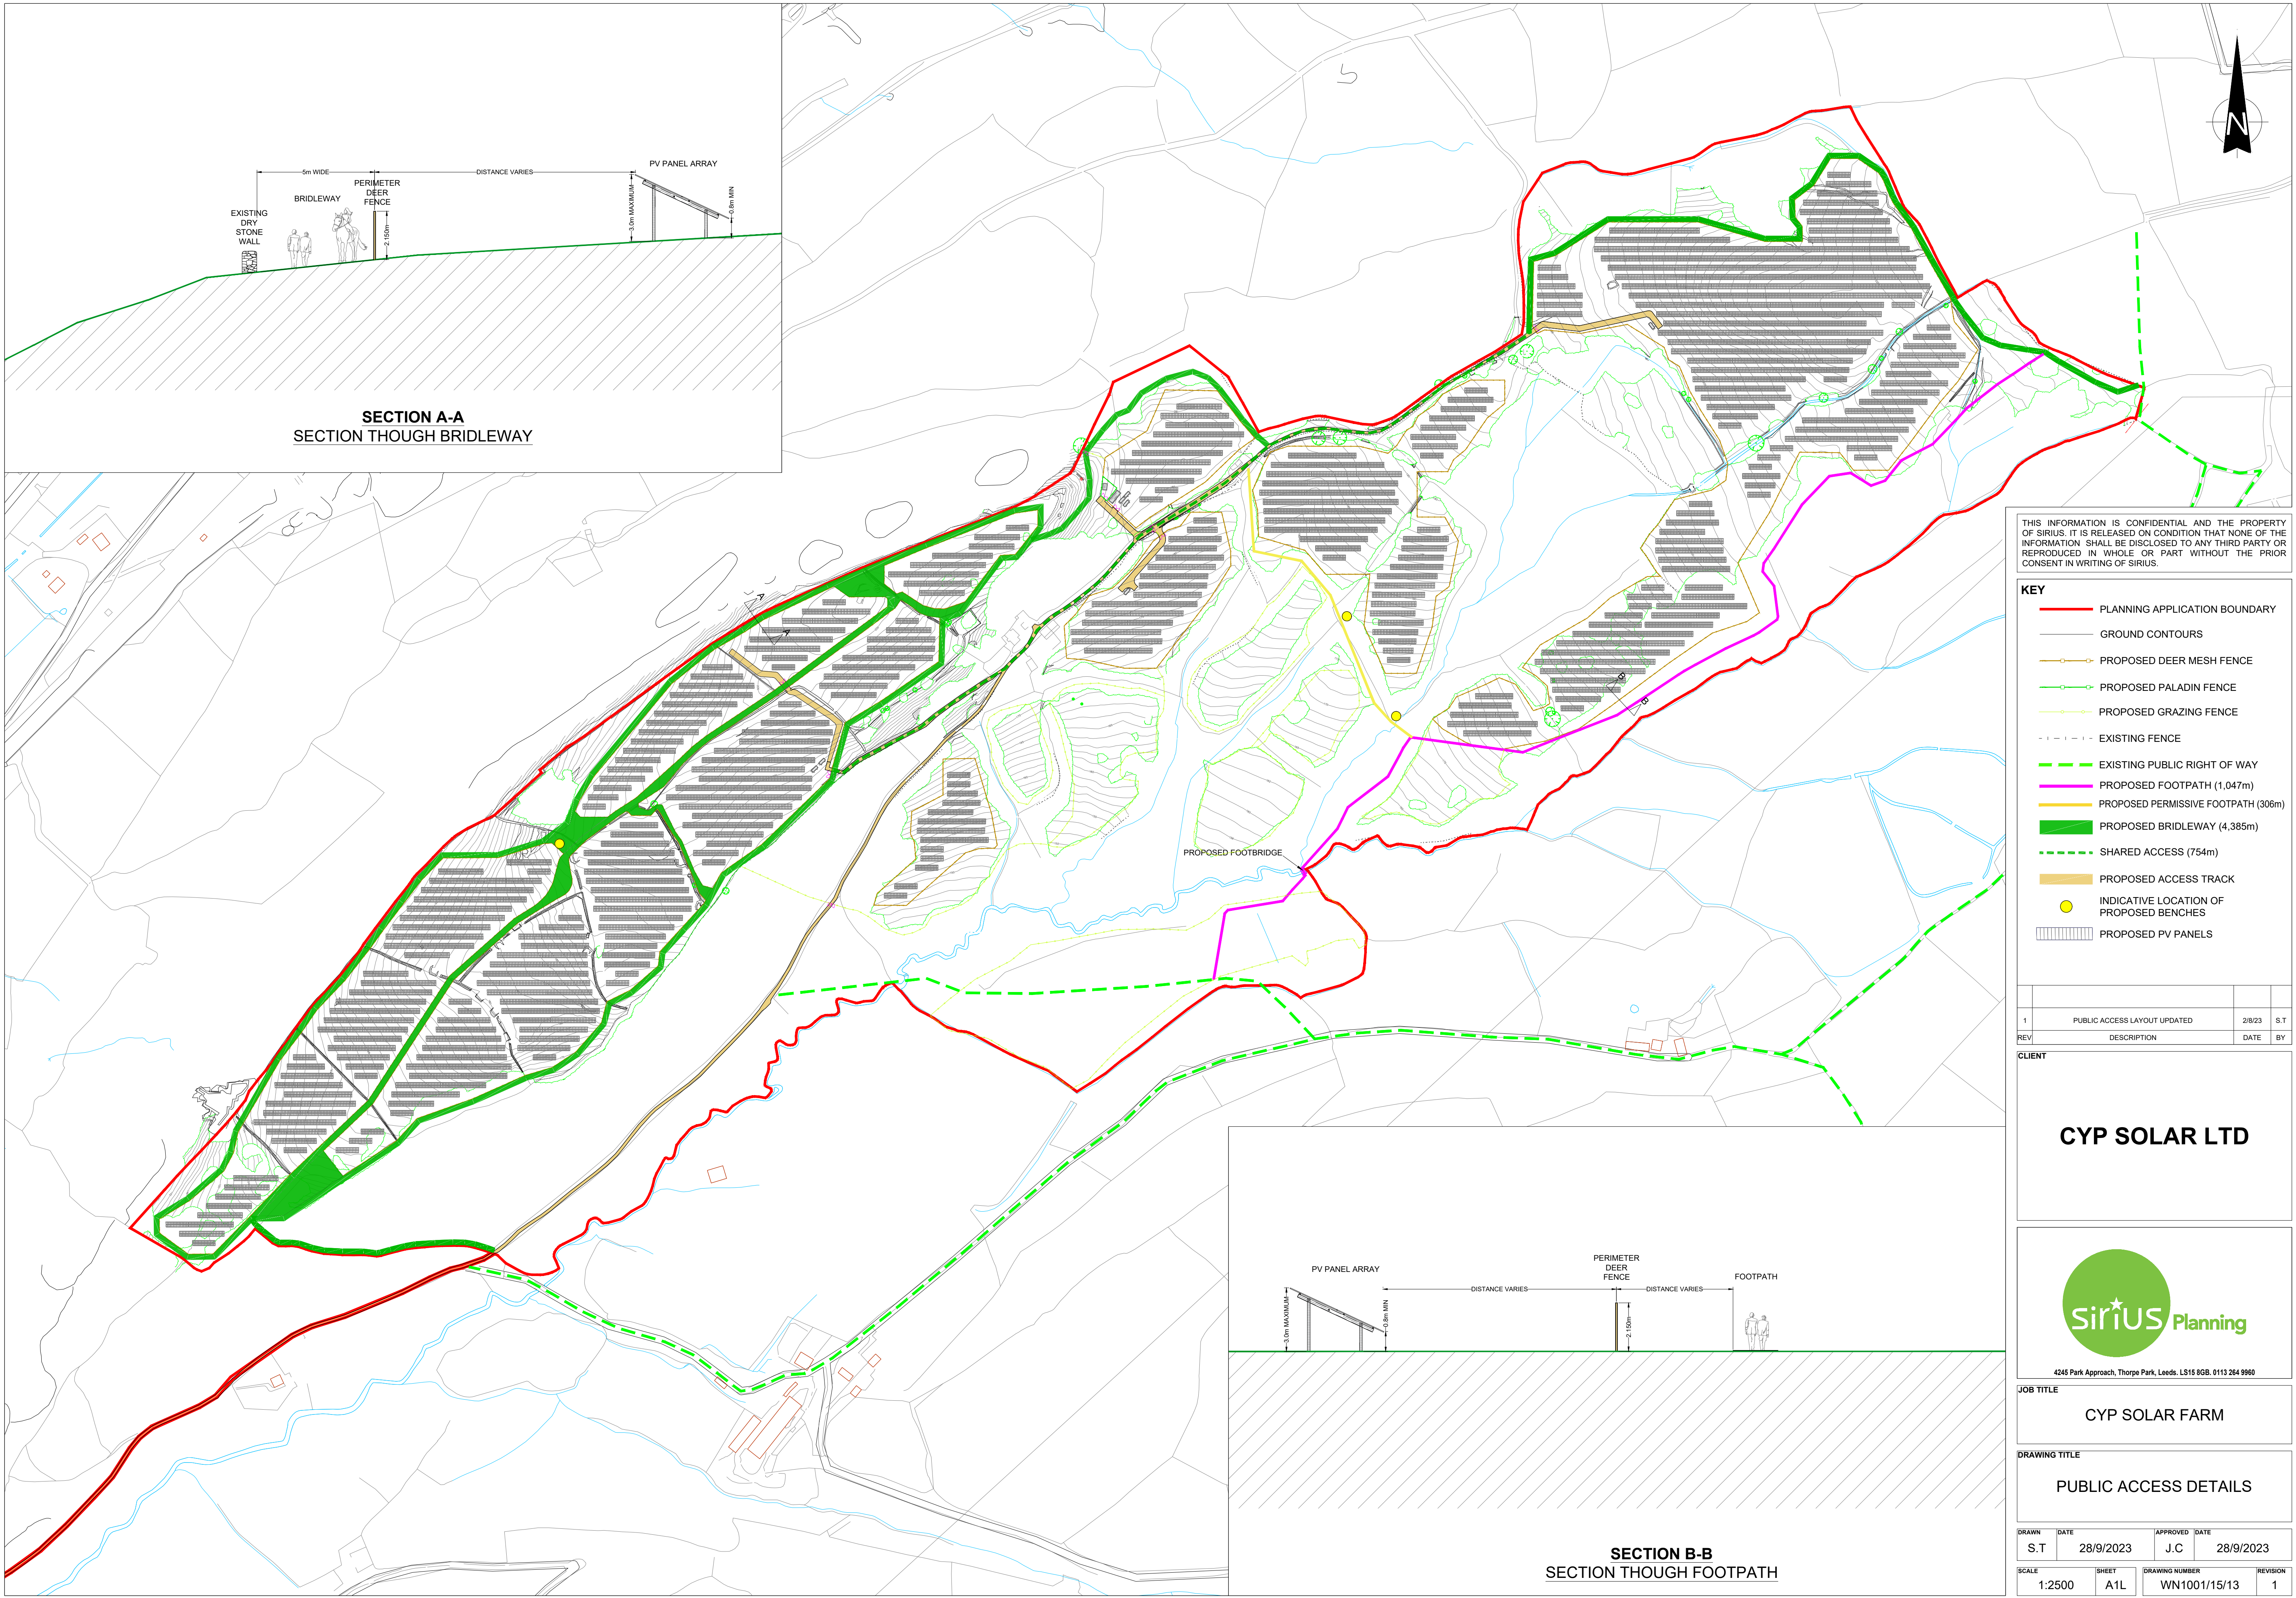

SECTION A-A
SECTION THROUGH BRIDLEWAY

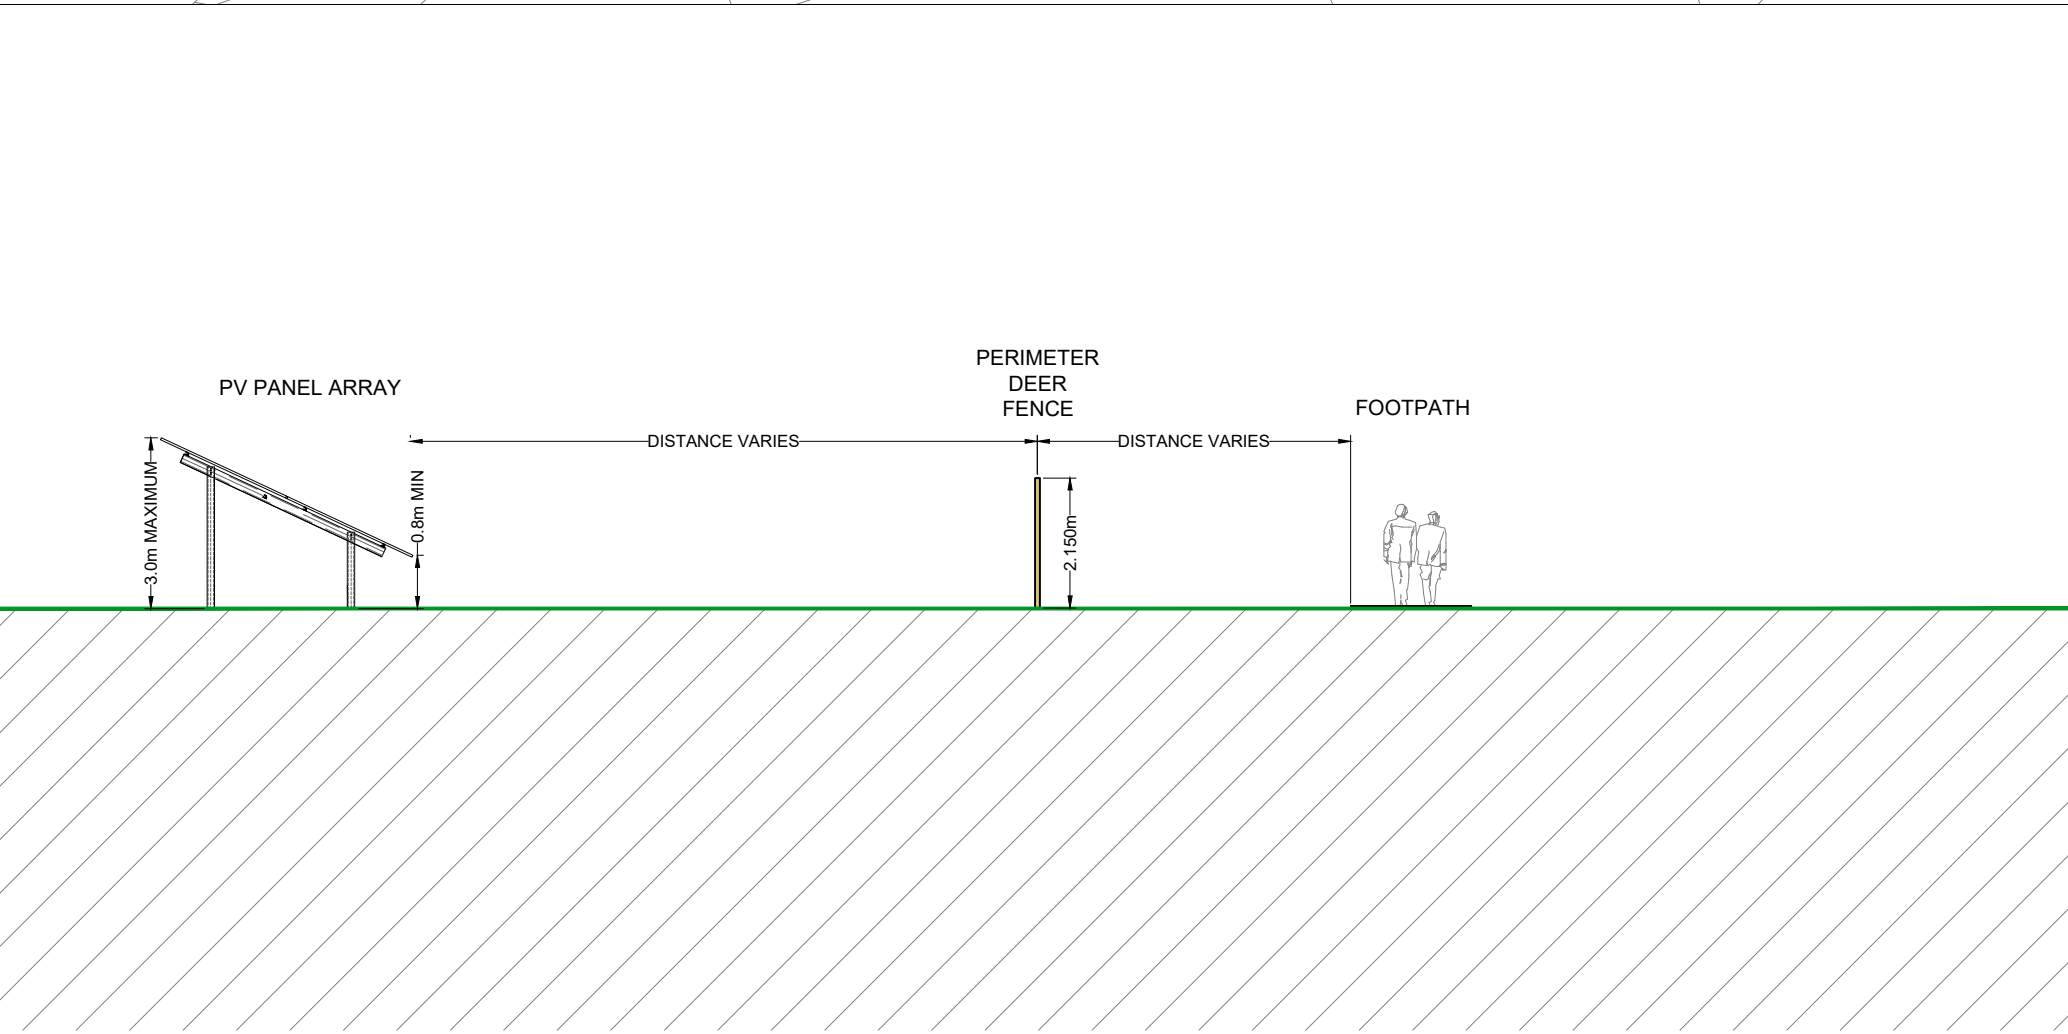

SECTION B-B
SECTION THROUGH FOOTPATH

THIS INFORMATION IS CONFIDENTIAL AND THE PROPERTY OF SIRIUS. IT IS RELEASED ON CONDITION THAT NONE OF THE INFORMATION SHALL BE DISCLOSED TO ANY THIRD PARTY OR REPRODUCED IN WHOLE OR PART WITHOUT THE PRIOR CONSENT IN WRITING OF SIRIUS.

- KEY**
- PLANNING APPLICATION BOUNDARY
 - GROUND CONTOURS
 - PROPOSED DEER MESH FENCE
 - PROPOSED PALADIN FENCE
 - PROPOSED GRAZING FENCE
 - EXISTING FENCE
 - EXISTING PUBLIC RIGHT OF WAY
 - PROPOSED FOOTPATH (1,047m)
 - PROPOSED PERMISSIVE FOOTPATH (306m)
 - PROPOSED BRIDLEWAY (4,385m)
 - SHARED ACCESS (754m)
 - PROPOSED ACCESS TRACK
 - INDICATIVE LOCATION OF PROPOSED BENCHES
 - PROPOSED PV PANELS

1	PUBLIC ACCESS LAYOUT UPDATED	2/8/23	S.T
REV	DESCRIPTION	DATE	BY

CLIENT

CYP SOLAR LTD



4245 Park Approach, Thorpe Park, Leeds. LS15 8GB. 0113 264 9960

JOB TITLE

CYP SOLAR FARM

DRAWING TITLE

PUBLIC ACCESS DETAILS

DRAWN	DATE	APPROVED	DATE
S.T	28/9/2023	J.C	28/9/2023
SCALE	SHEET	DRAWING NUMBER	REVISION
1:2500	A1L	WN1001/15/13	1