


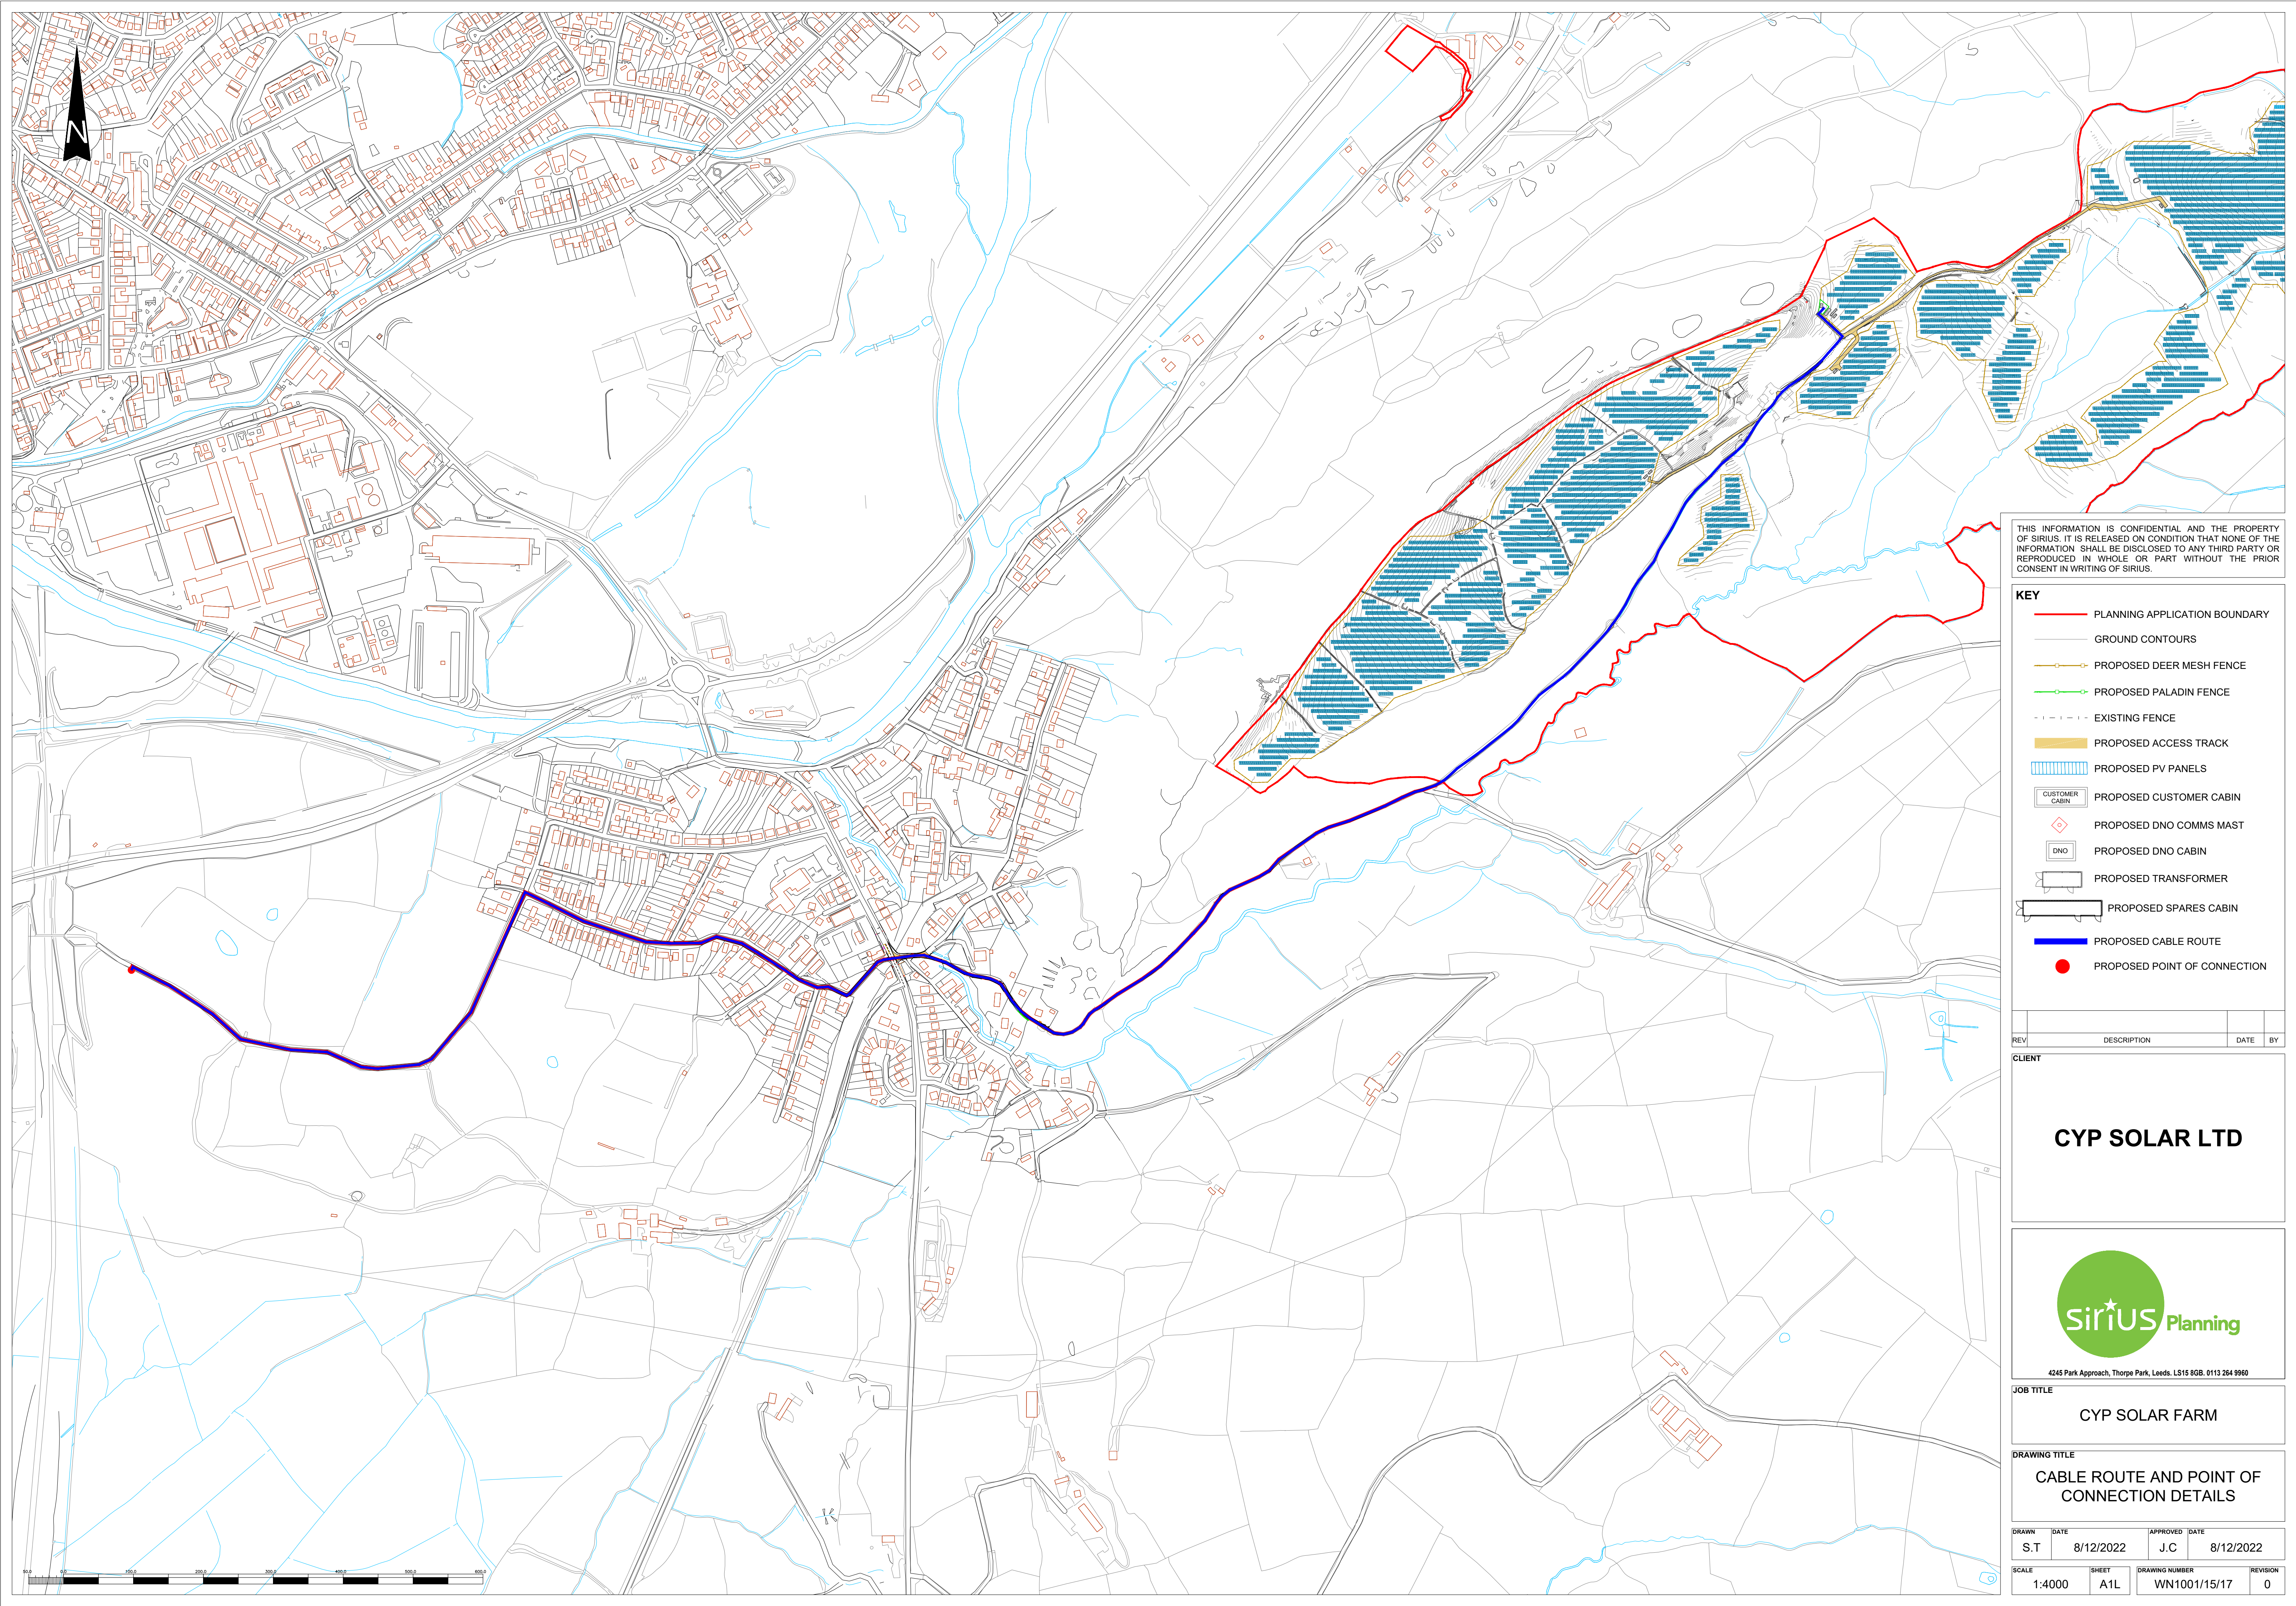

THIS INFORMATION IS CONFIDENTIAL AND THE PROPERTY OF SIRIUS. IT IS RELEASED ON CONDITION THAT NONE OF THE INFORMATION SHALL BE DISCLOSED TO ANY THIRD PARTY OR REPRODUCED IN WHOLE OR PART WITHOUT THE PRIOR CONSENT IN WRITING OF SIRIUS.

- KEY**
- PLANNING APPLICATION BOUNDARY
 - GROUND CONTOURS
 - PROPOSED DEER MESH FENCE
 - PROPOSED PALADIN FENCE
 - EXISTING FENCE
 - PROPOSED ACCESS TRACK
 - PROPOSED PV PANELS
 - PROPOSED CUSTOMER CABIN
 - PROPOSED DNO COMMS MAST
 - PROPOSED DNO CABIN
 - PROPOSED TRANSFORMER
 - PROPOSED SPARES CABIN
 - PROPOSED CABLE ROUTE
 - PROPOSED POINT OF CONNECTION

REV	DESCRIPTION	DATE	BY
-----	-------------	------	----

CLIENT

CYP SOLAR LTD



JOB TITLE

CYP SOLAR FARM

DRAWING TITLE

CABLE ROUTE AND POINT OF CONNECTION DETAILS

DRAWN	DATE	APPROVED	DATE
S.T	8/12/2022	J.C	8/12/2022
SCALE	SHEET	DRAWING NUMBER	REVISION
1:4000	A1L	WN1001/15/17	0