


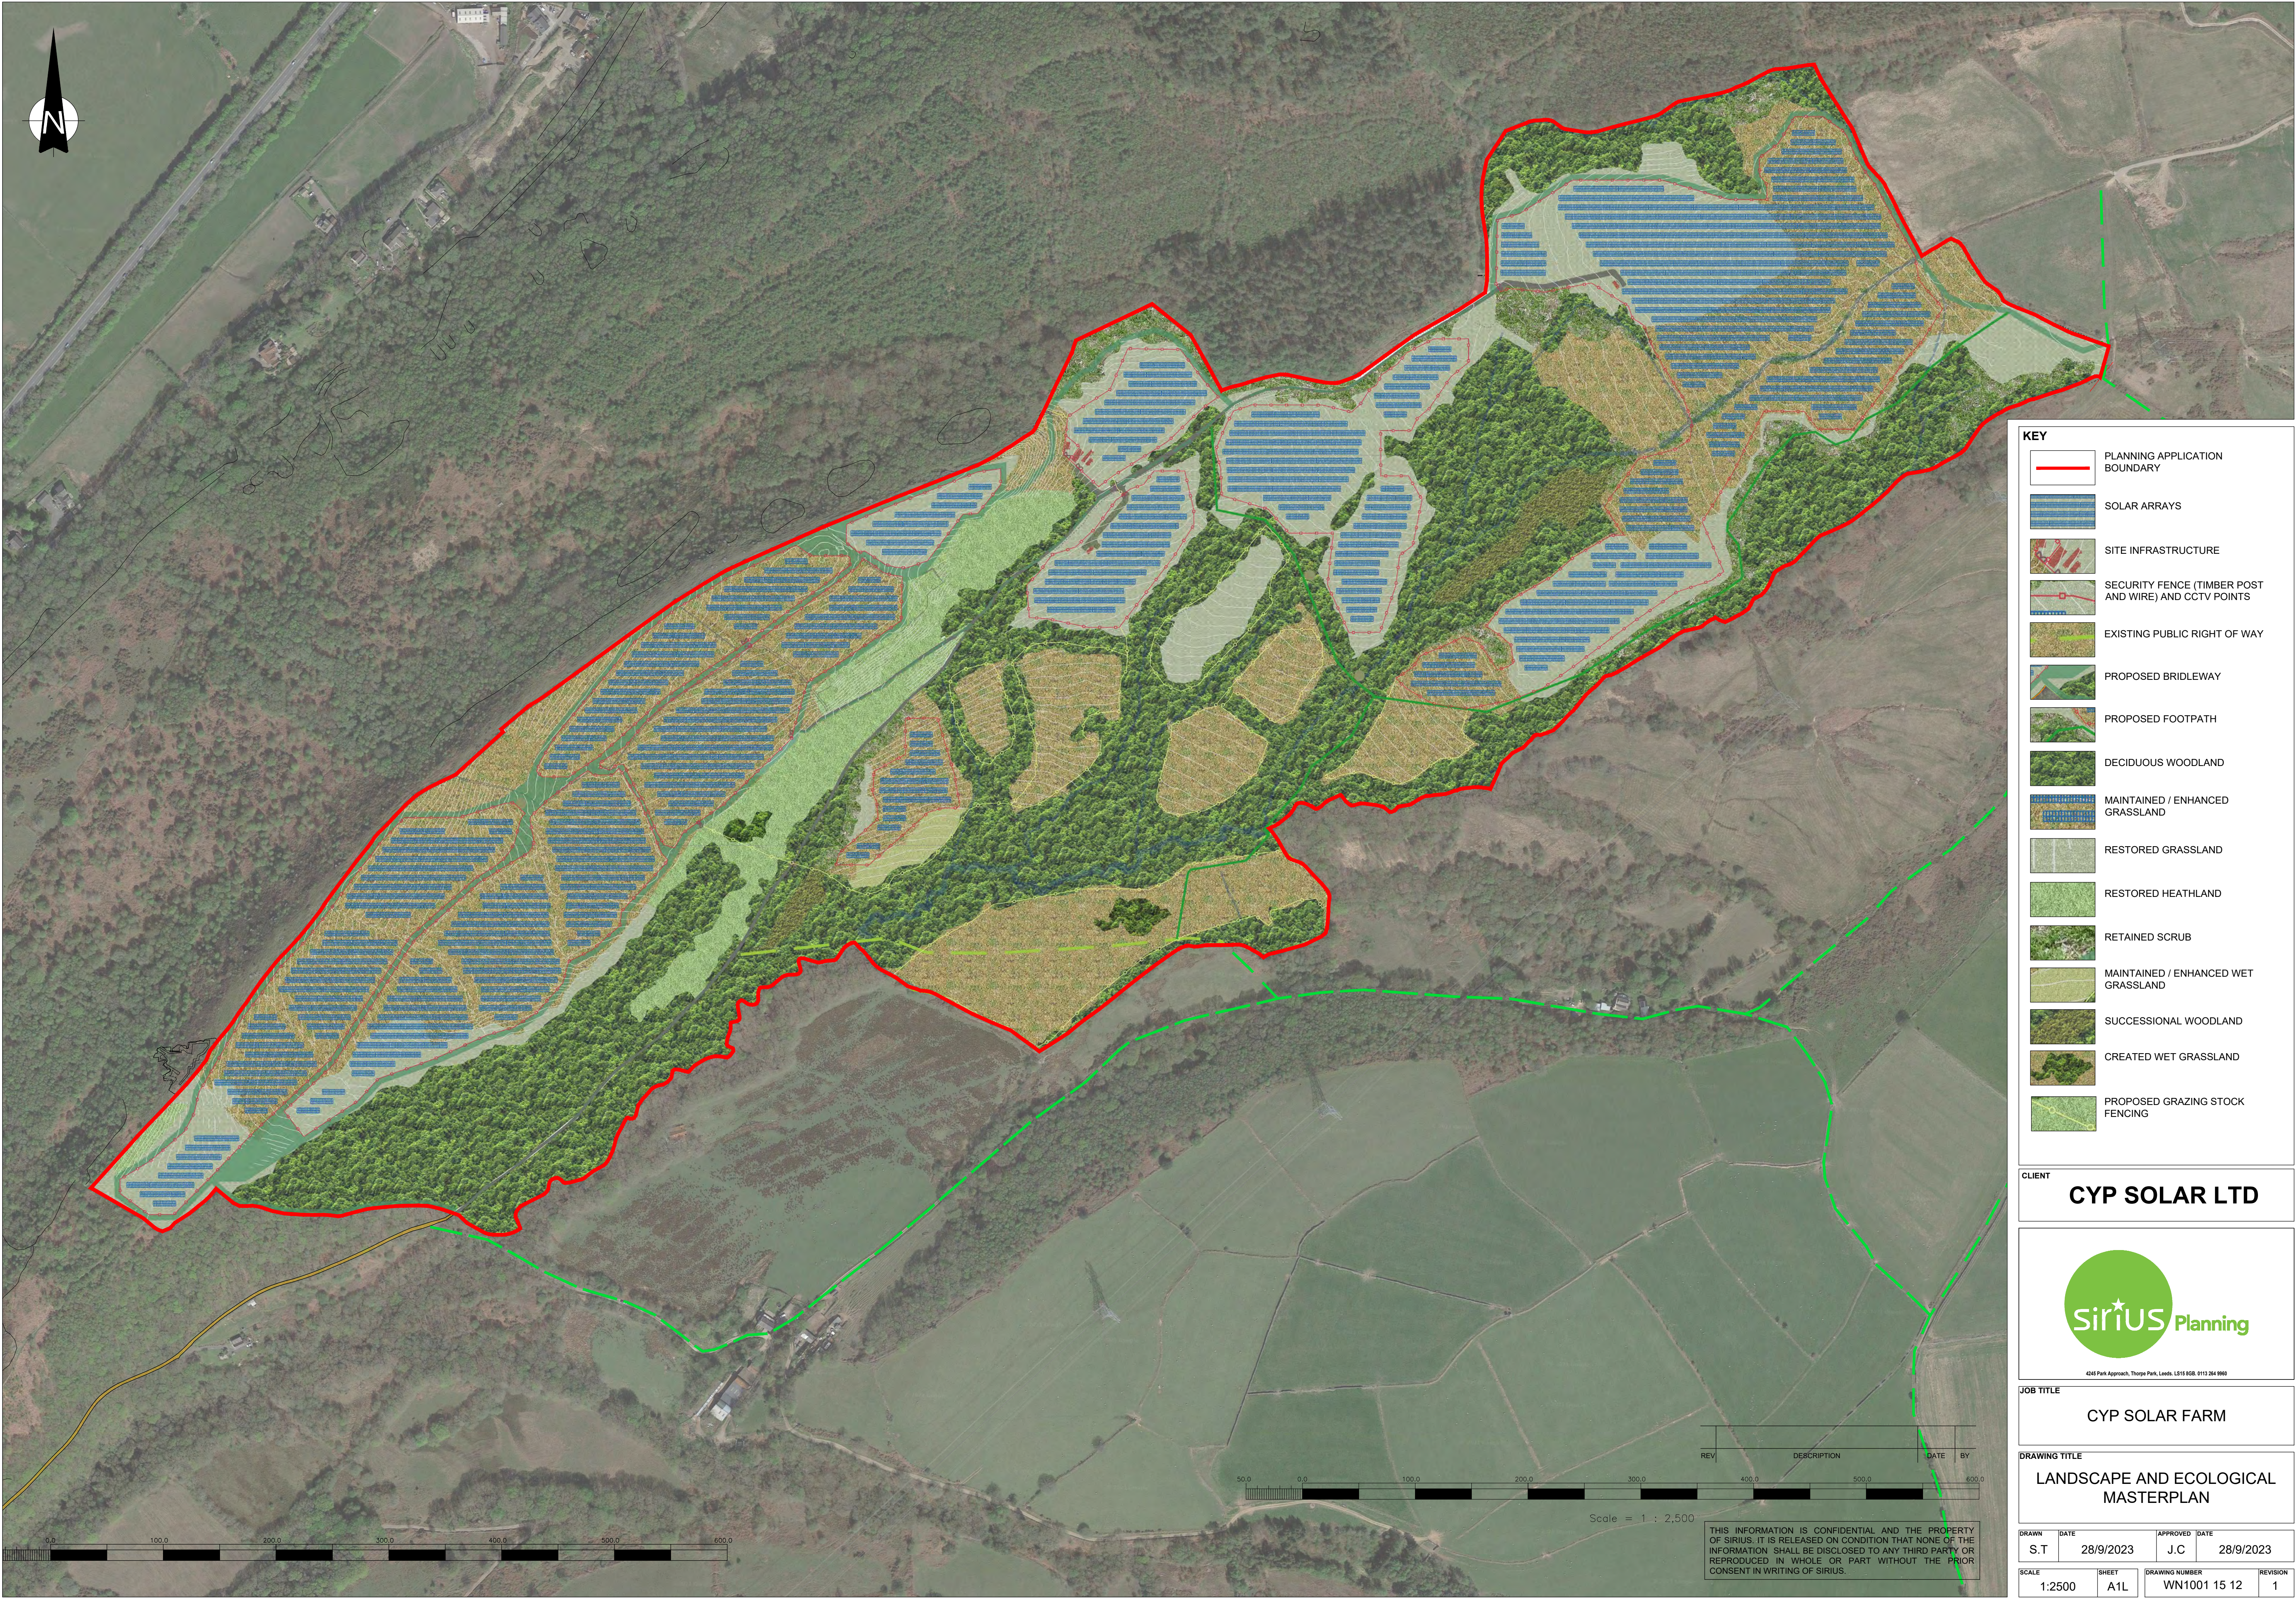

KEY

- PLANNING APPLICATION BOUNDARY
- SOLAR ARRAYS
- SITE INFRASTRUCTURE
- SECURITY FENCE (TIMBER POST AND WIRE) AND CCTV POINTS
- EXISTING PUBLIC RIGHT OF WAY
- PROPOSED BRIDLEWAY
- PROPOSED FOOTPATH
- DECIDUOUS WOODLAND
- MAINTAINED / ENHANCED GRASSLAND
- RESTORED GRASSLAND
- RESTORED HEATHLAND
- RETAINED SCRUB
- MAINTAINED / ENHANCED WET GRASSLAND
- SUCCESSIONAL WOODLAND
- CREATED WET GRASSLAND
- PROPOSED GRAZING STOCK FENCING

CLIENT
CYP SOLAR LTD



JOB TITLE
CYP SOLAR FARM

DRAWING TITLE
LANDSCAPE AND ECOLOGICAL MASTERPLAN

DRAWN	DATE	APPROVED	DATE
S.T	28/9/2023	J.C	28/9/2023
SCALE	SHEET	DRAWING NUMBER	REVISION
1:2500	A1L	WN1001 15 12	1

THIS INFORMATION IS CONFIDENTIAL AND THE PROPERTY OF SIRIUS. IT IS RELEASED ON CONDITION THAT NONE OF THE INFORMATION SHALL BE DISCLOSED TO ANY THIRD PARTY OR REPRODUCED IN WHOLE OR PART WITHOUT THE PRIOR CONSENT IN WRITING OF SIRIUS.