



122 Briton Ferry Road
NEATH SAIL (AT 1/30 OCT. 2023)

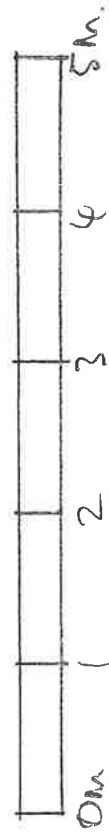

PROPOSED GROUND FLOOR PLAN.

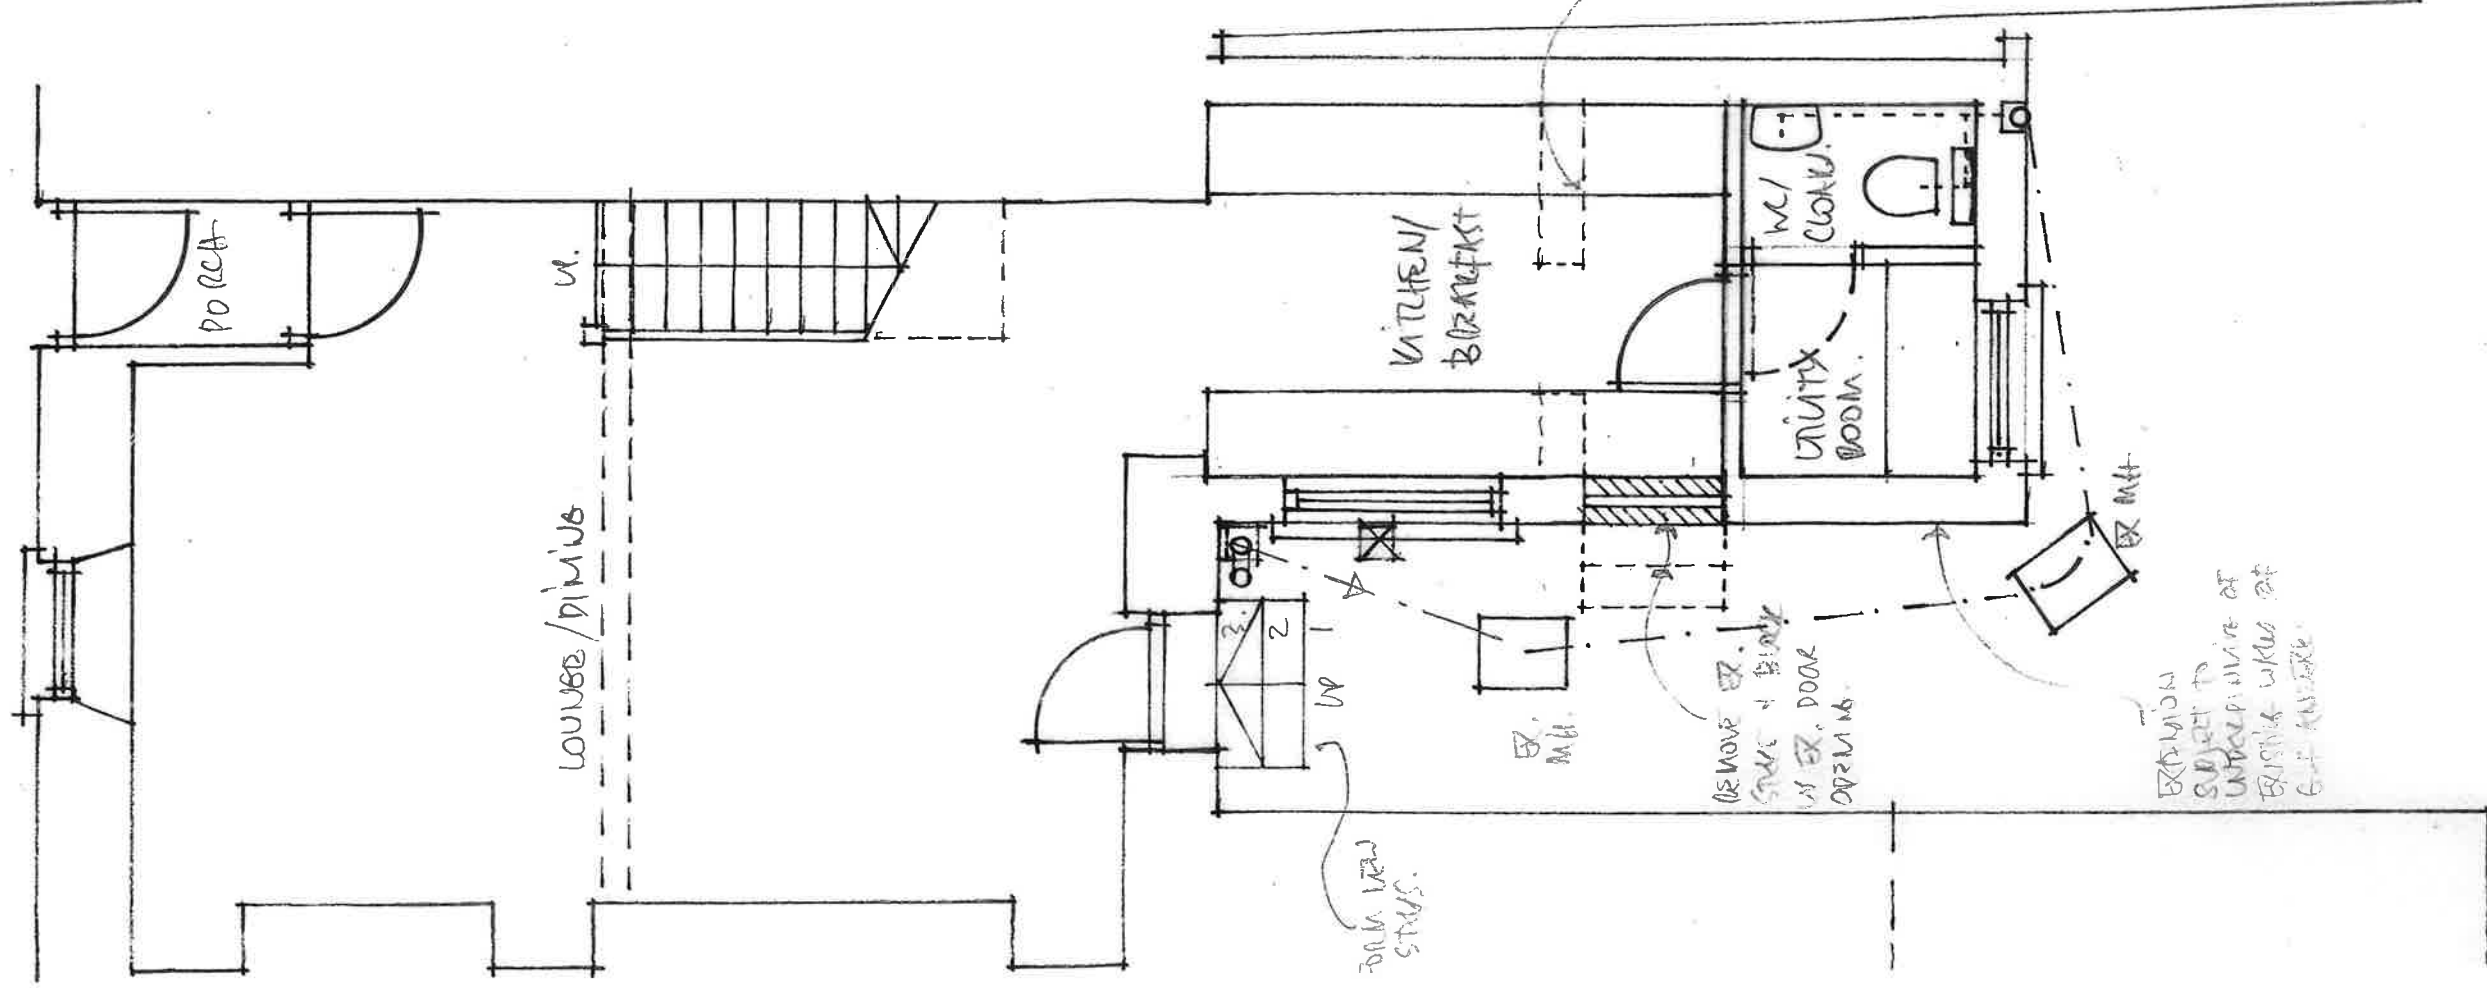

PROPOSED 1ST FLOOR PLAN.

