


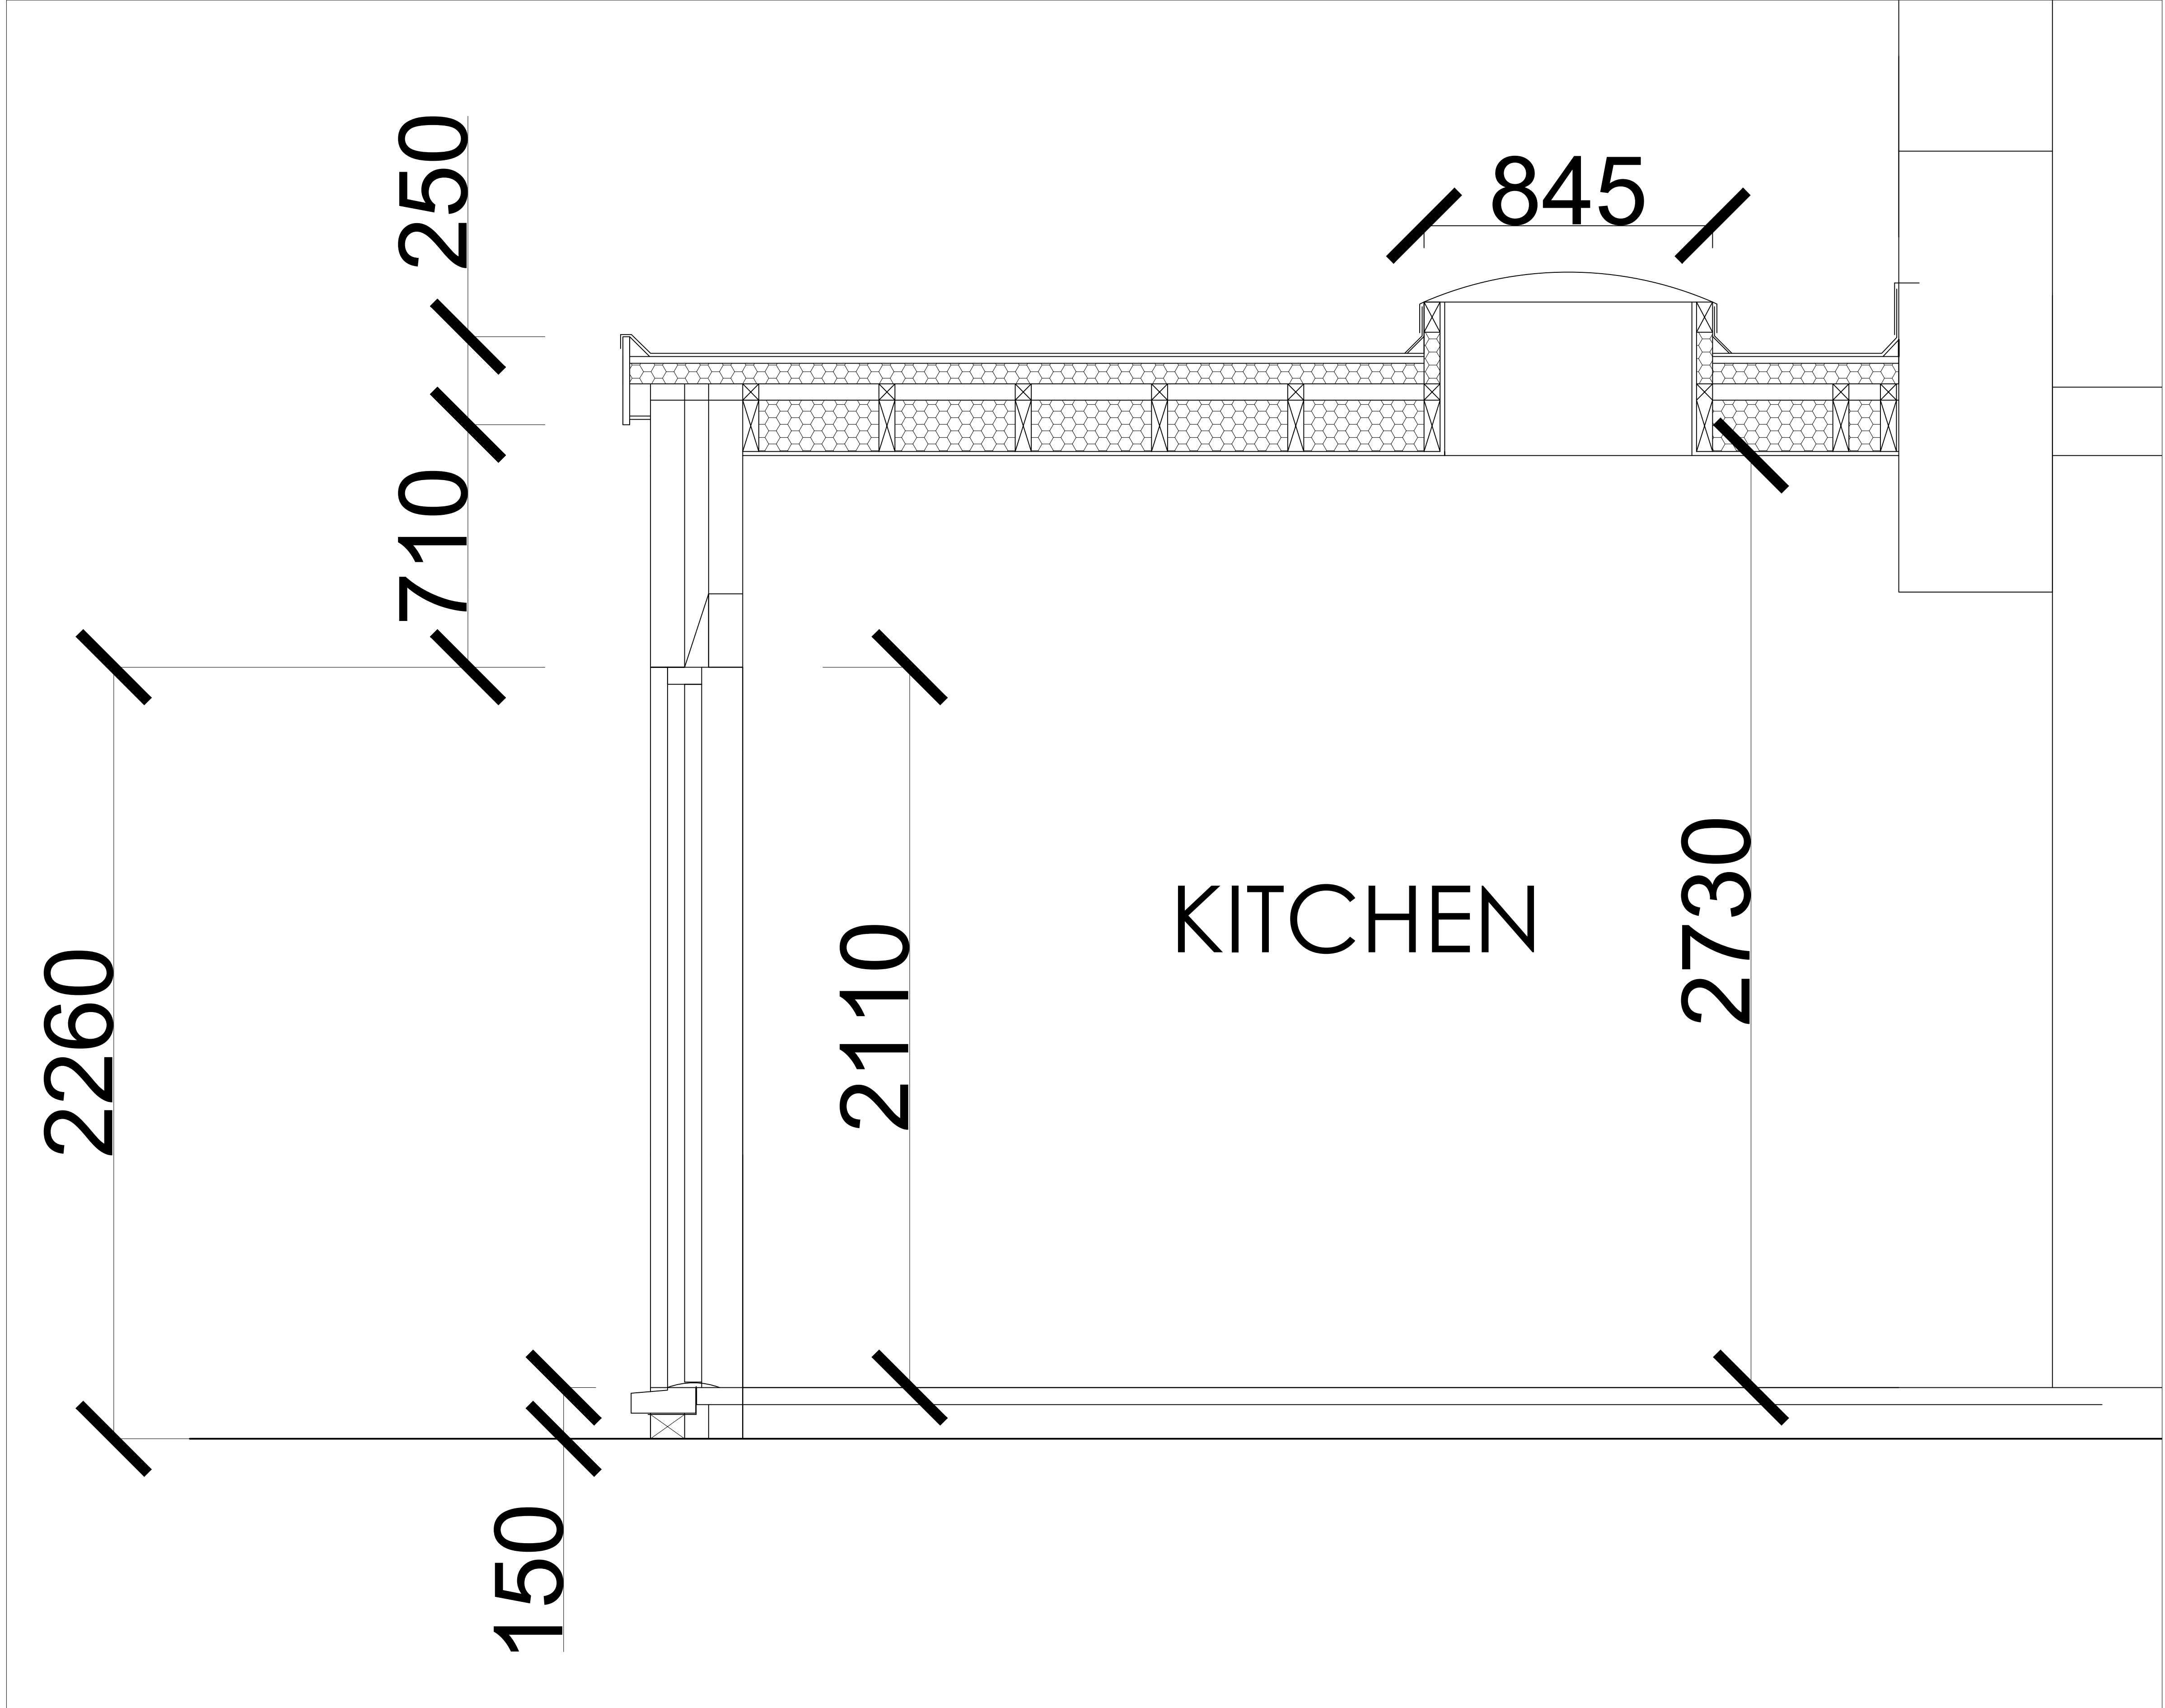

General Notes

No.	Revision/Issue	Date

Firm Name and Address

Project Name and Address

SECTION A-A
AT
19 HARLE ST
NEATH

Project	TC	Sheet
Date	06.11.2023	B-03
Scale	1:10	