


T47650 / EX / 0001

Drq. No.


ABBAY PRIMARY SCHOOL - NEW DROP OFF AREA - EXISTING ARRANGEMENT

Job Title

EXISTING TRAFFIC REGULATORY ORDERS
SCALE 1:200

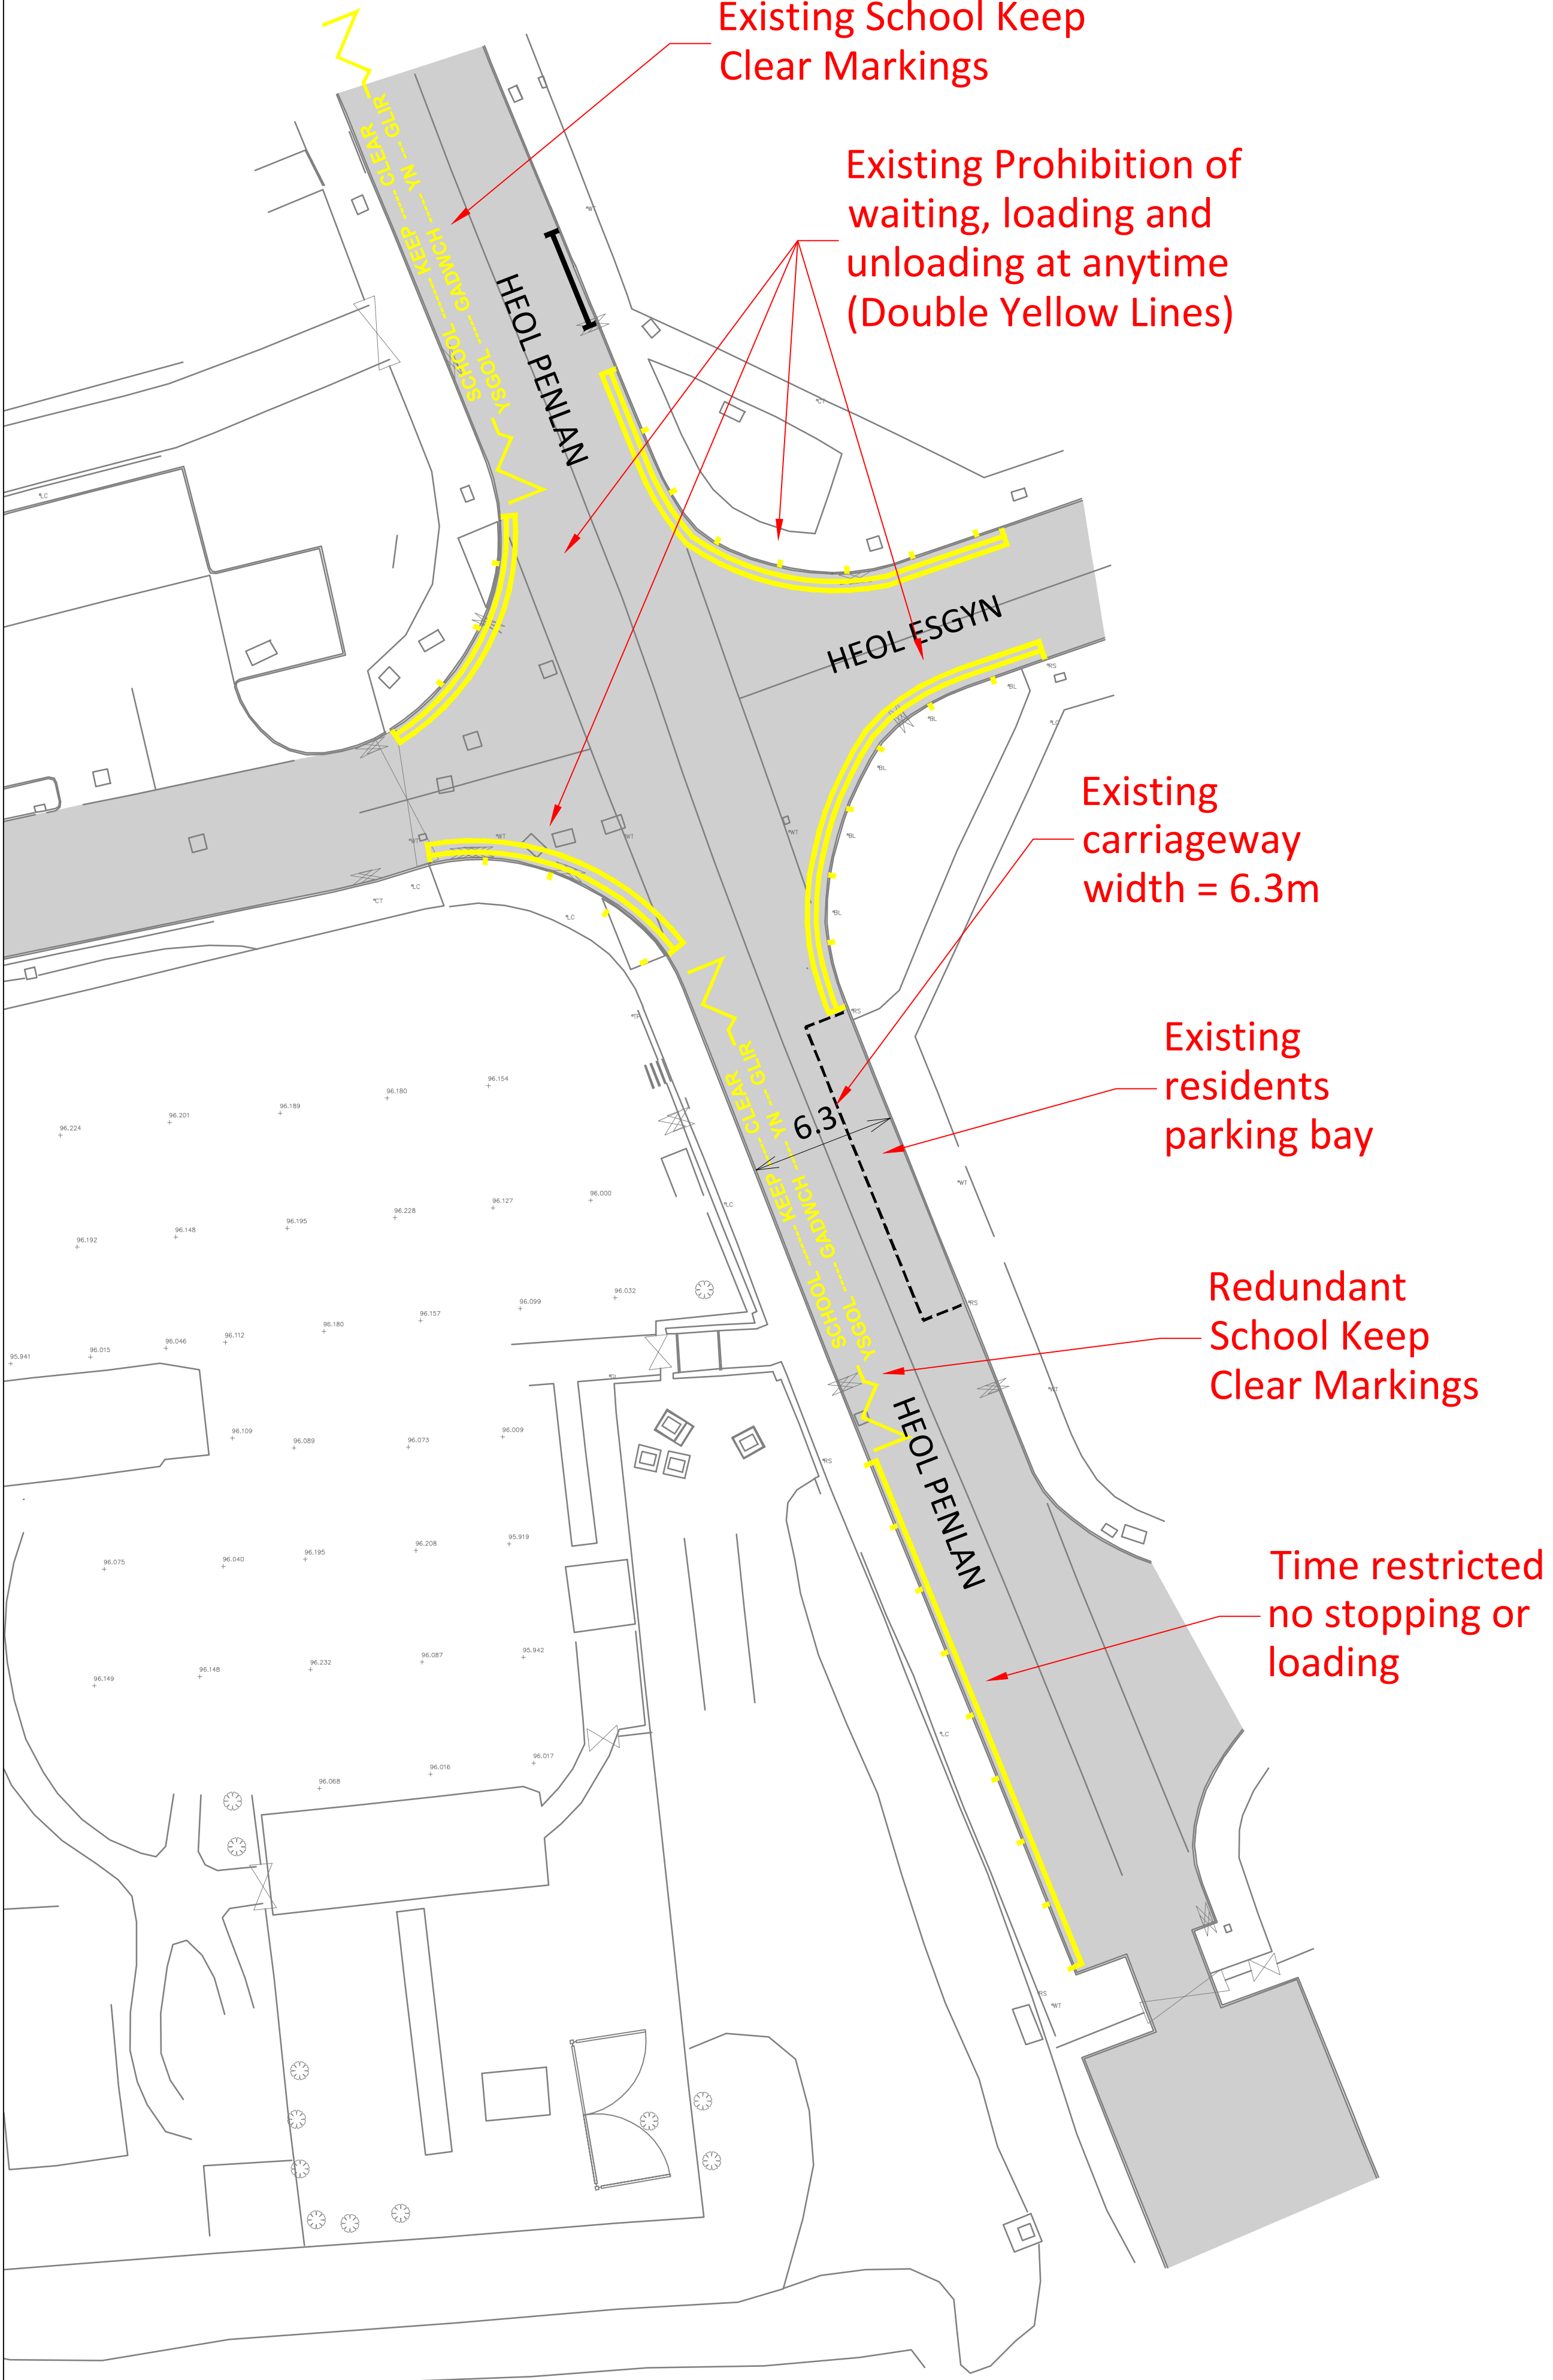

PROPOSED TRAFFIC REGULATORY ORDERS
SCALE 1:200

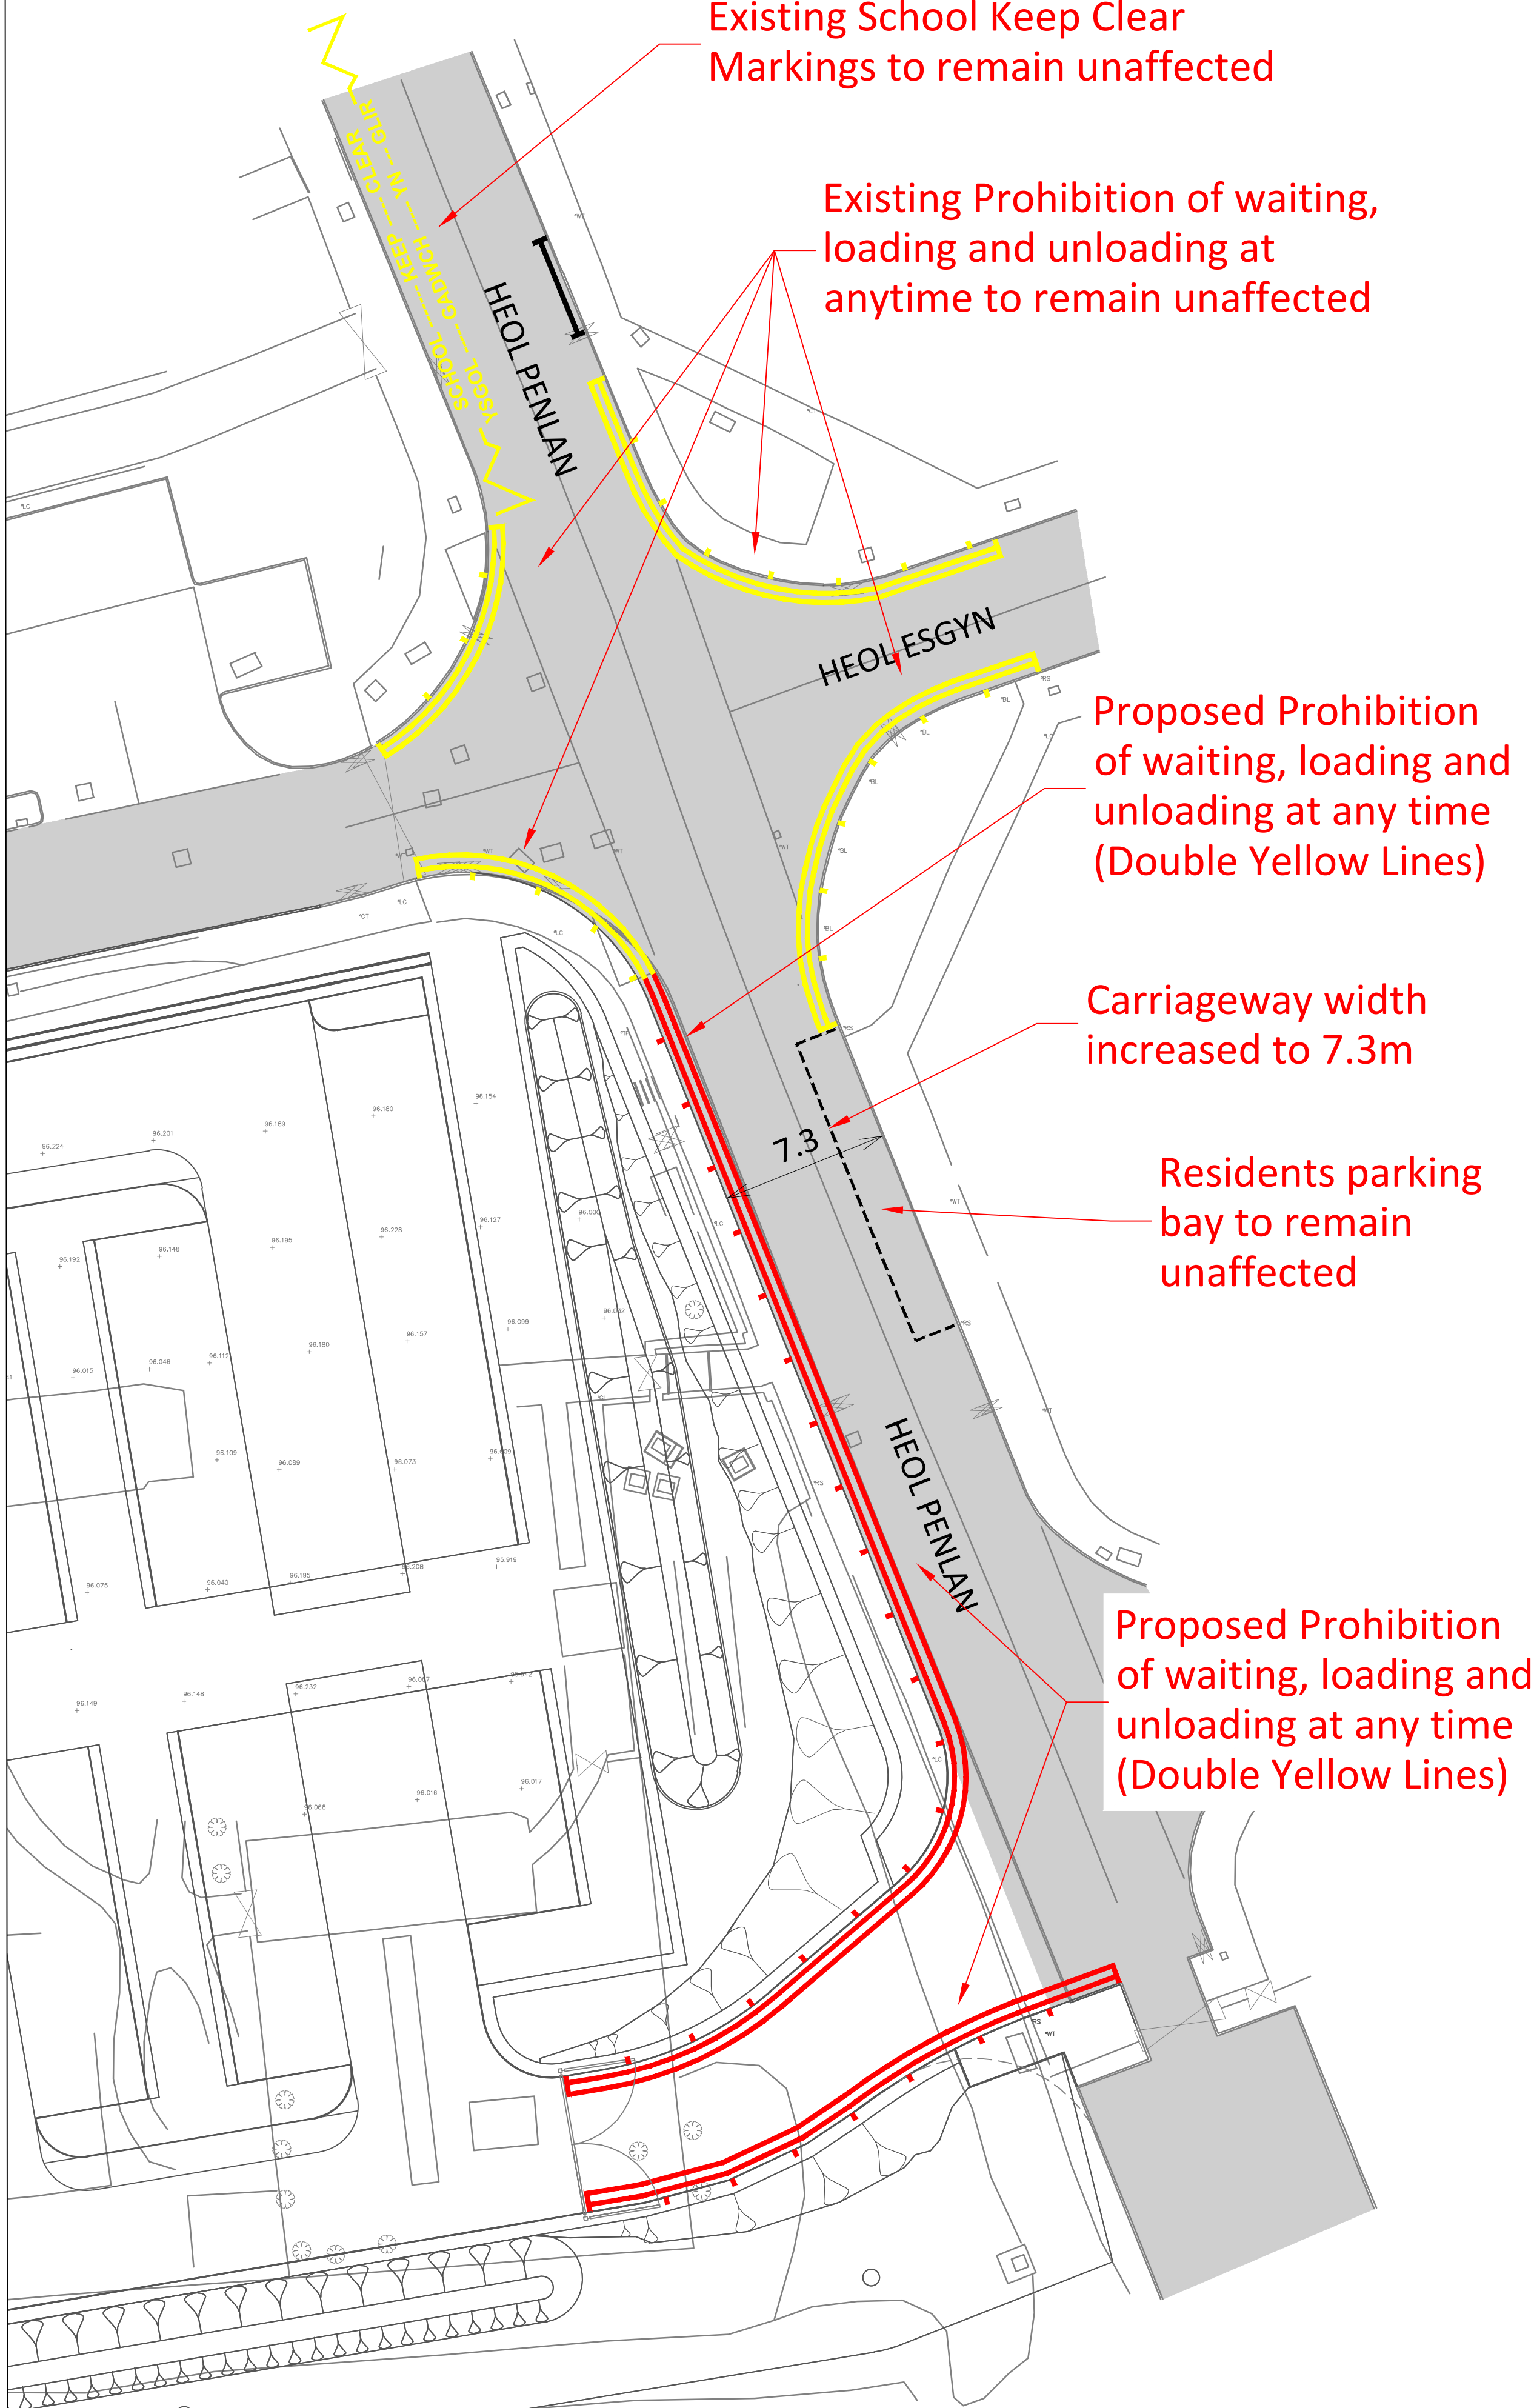

NOTES

A1


1. All dimensions are in millimetres unless otherwise stated.

EXISTING ROAD MARKINGS

PROPOSED ROAD MARKINGS

Rev	Details	Dr	Ch	Ap	Date

Client

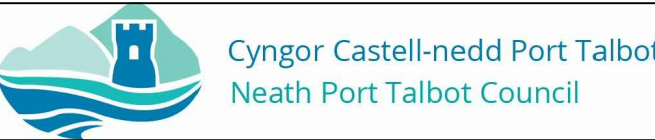

ENGINEERING AND TRANSPORT

NICOLA PEARCE BSC (Hons), Dip TP, MRTPI
DIRECTOR OF ENVIRON, BRUNEL WAY
BAGLAN ENERGY PARK
NEATH SA11 2GG

Job Title
ABBAY PRIMARY SCHOOL

**PROPOSED DROP OFF AREA:
EXISTING and PROPOSED TRAFFIC
REGULATORY ORDERS**

File No. Financial Code No. 11/007500/B051/110058

Drawn	AAI	Checked	MCB	Approved	HHH
-------	-----	---------	-----	----------	-----

Date	OCT'23	Date	OCT'23	Date	OCT'23
------	--------	------	--------	------	--------

Scales	As Shown	Status	PLANNING
--------	----------	--------	----------

Drawing No. T47650 / TROs