


10909.0002.026.Fig.4.7a.0_Switching_Station.dwg

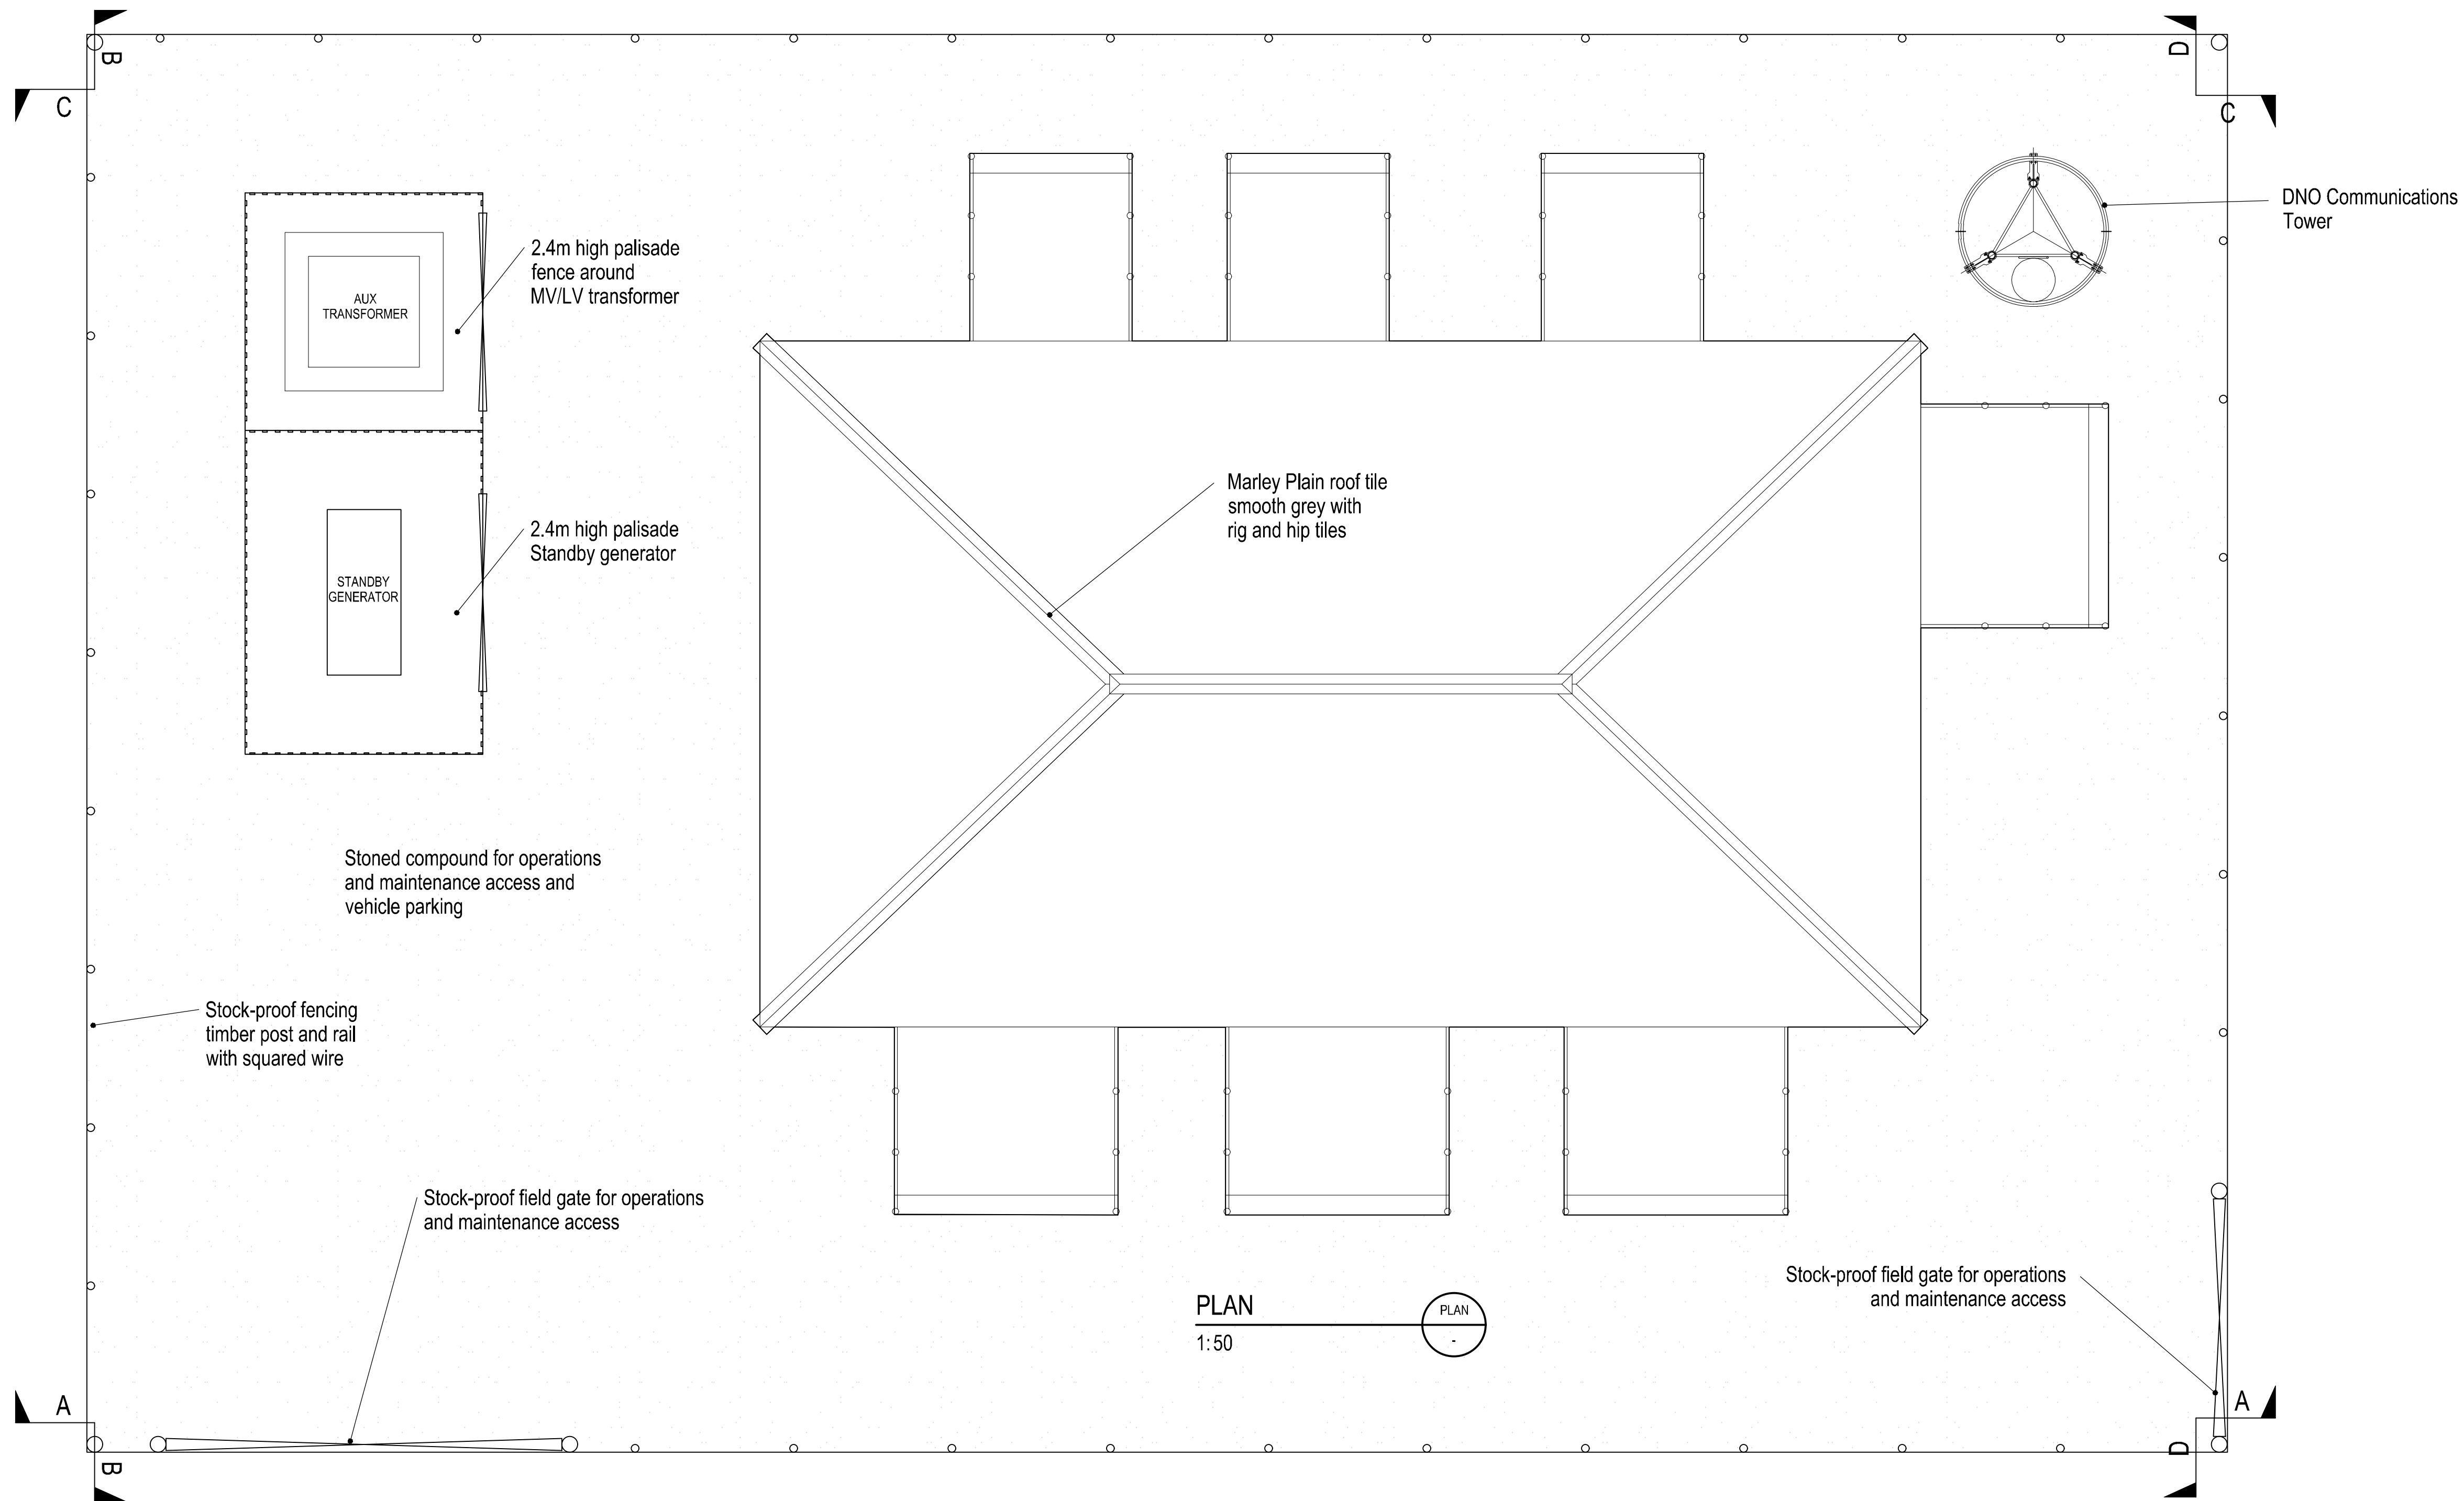

- NOTES
1. DRAWING GENERATED FROM INFORMATION SUPPLIED BY THE CLIENT. DRAWING REF: KWF 0003 REV 02, DATED: 16.04.2020.
 2. ALL DIMENSIONS IN METRES UNLESS STATED OTHERWISE.
 3. FOR ELEVATIONS SEE DRAWING 7.4b

SLR
4/5 LOCHSIDE VIEW
EDINBURGH PARK
EDINBURGH
EH12 9DH
T: +44 (0)131 335 6630
www.slrconsulting.com

MYNYDD FFORCH DWM WIND FARM
PLANNING APPLICATION
SWITCHING STATION
PLAN
FIGURE 4.7a

Scale: 1:50 @ A1 Date: JUNE 2023