
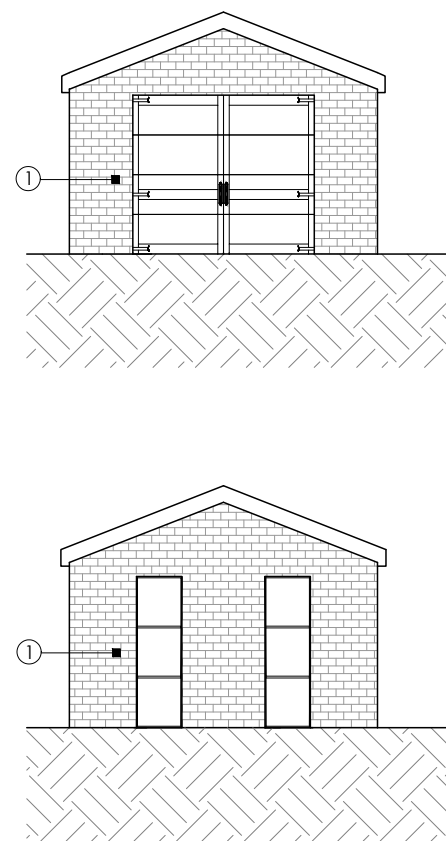
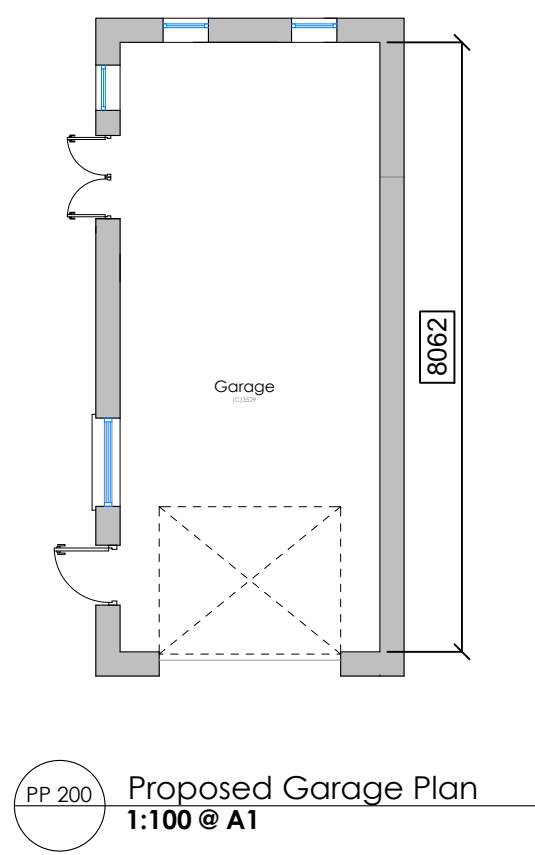


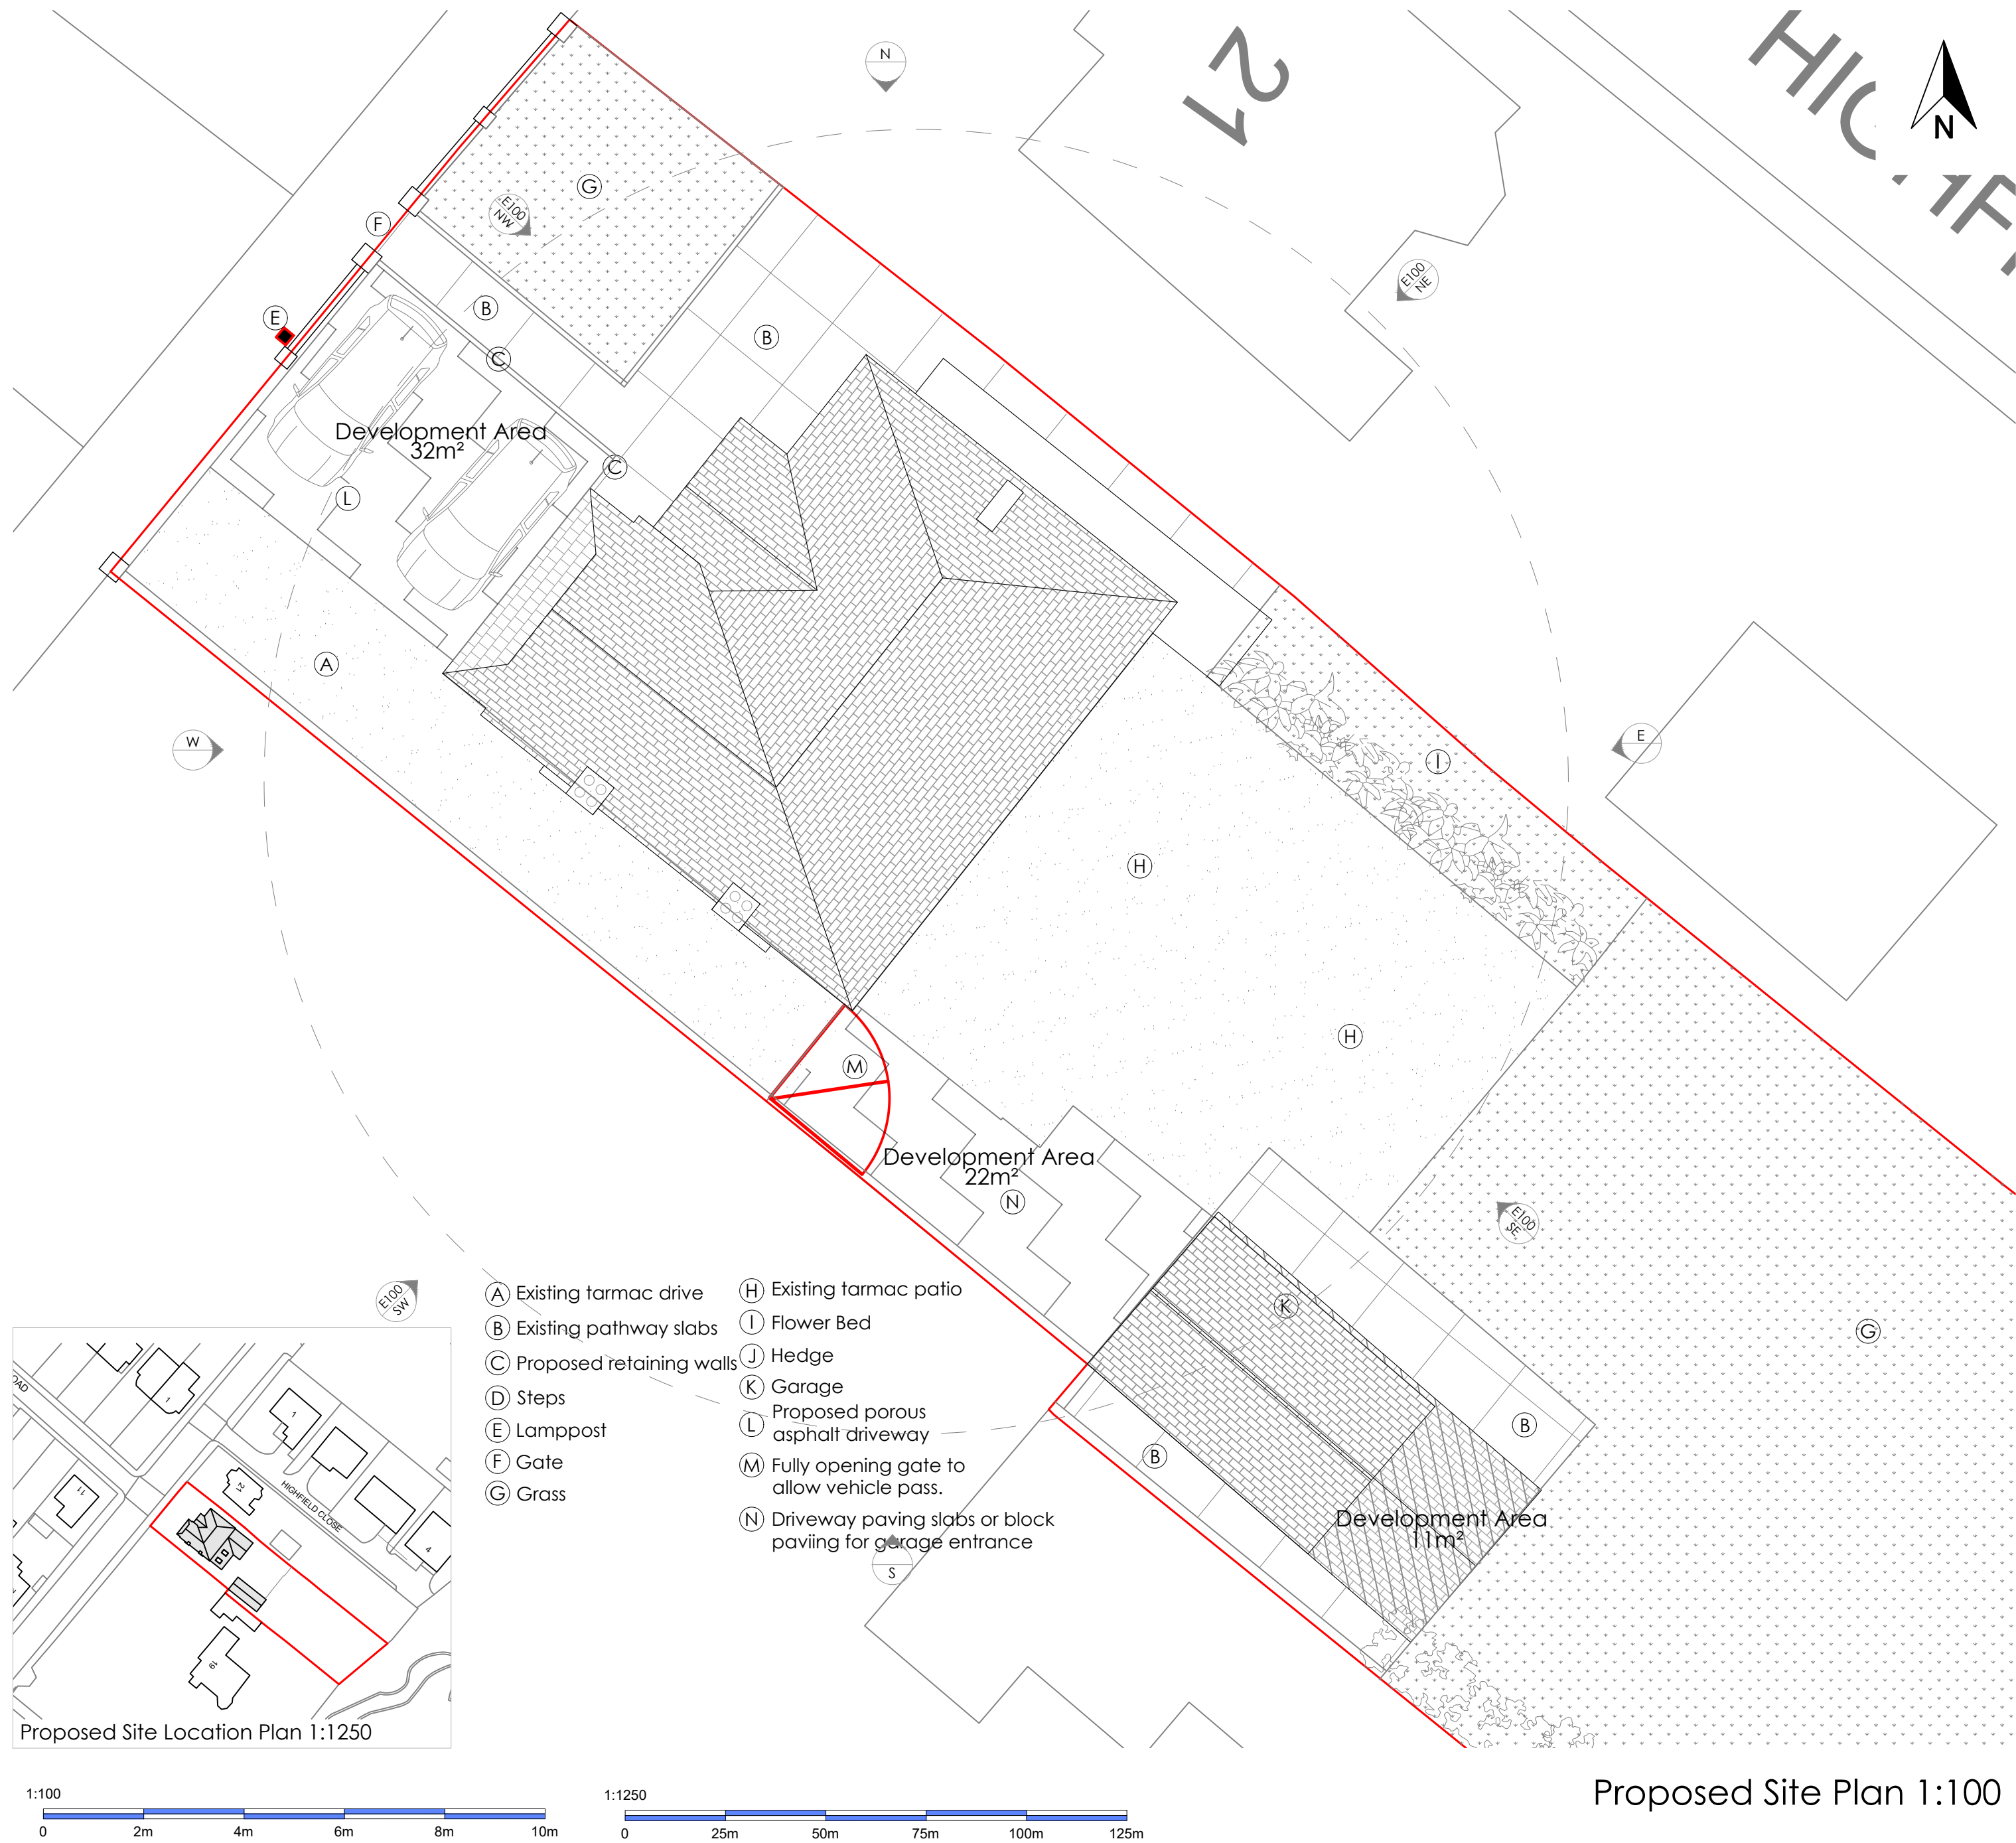

① Brick Cladding to Match The Existing House